
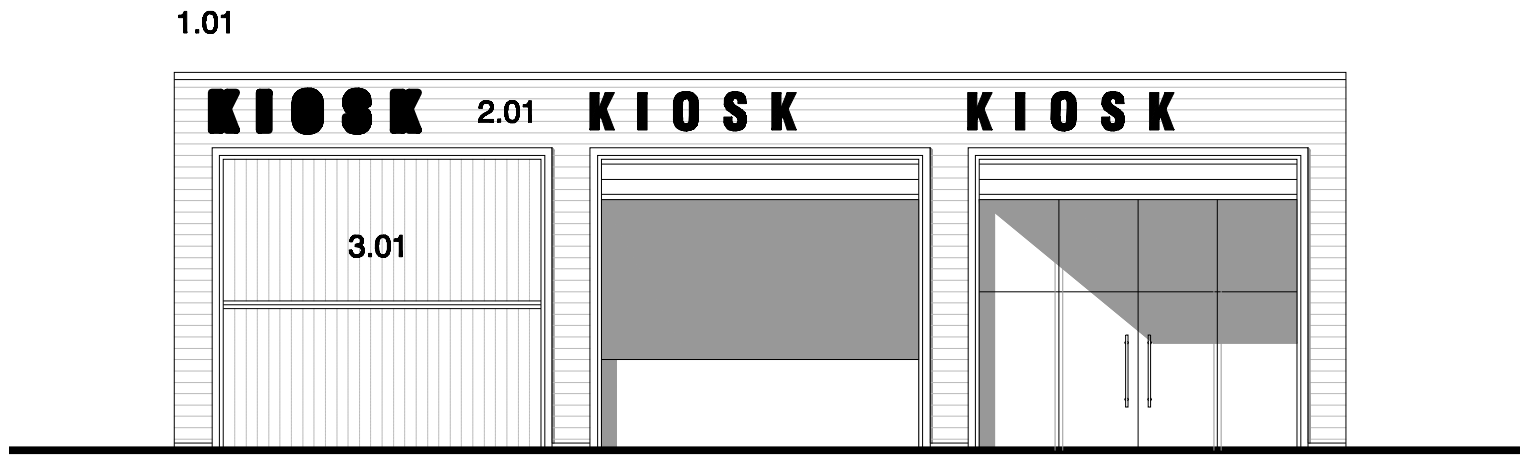


Elevation fronting new public square

NB - Elevation shows general concept of the kiosks, the layout and final fit-out will be determined at a later date. The timber cladding and openings to form canopies are consistent, the glazing and any counters are indicative of what a future tenant may wish to install.

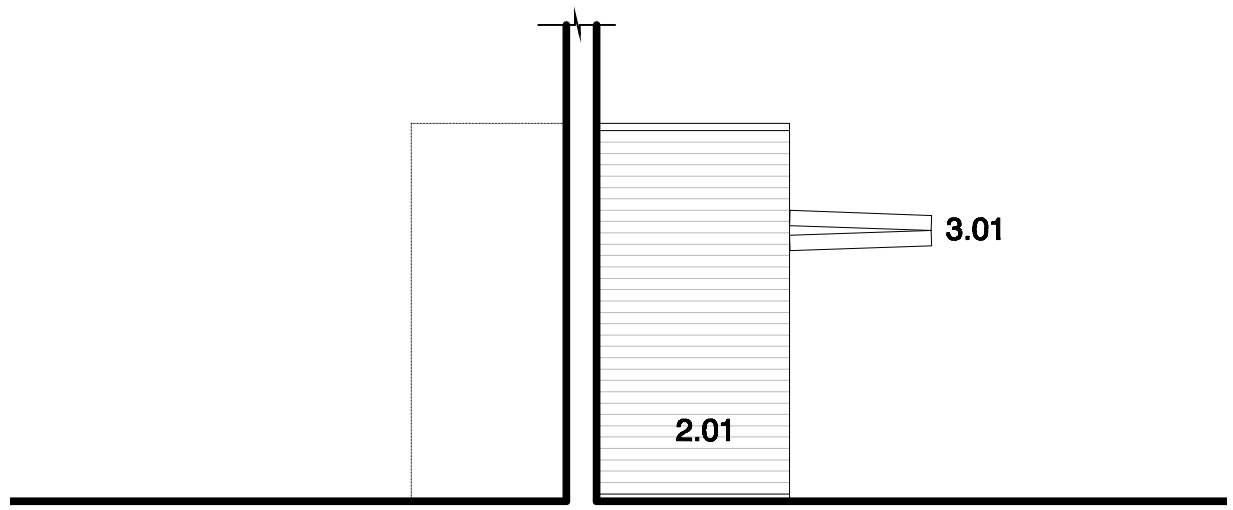

Side Elevation

Materials Key

1.00 Roof
1.01 Single ply membrane to flat roof

2.00 Walls
2.01 Timber cladding

3.00 Miscellaneous
3.01 Timber clad frontage, folds up to form canopy

MICHAEL HYDE AND ASSOCIATES LIMITED
chartered architects

MANCHESTER □ SHEFFIELD ■

51 BARTON ARCADE
DEANSGATE
MANCHESTER M3 2BJ
TEL 0161 834 1018
FAX 0161 834 4798
Manchester@MHA
architects.com

ALLIANCE HOUSE
LEOPOLD STREET
SHEFFIELD S1 2GY
TEL 0114 2759666
FAX 0114 2757751
Sheffield@MHA
architects.com

REV	DATE	DESCRIPTION	DRN	CHK

PROJECT TITLE: PROPOSED NEW FOOD STORE NEW STREET, BARNSLEY		
DRAWING TITLE: KIOSK ELEVATIONS		
DRAWN / CHECKED: KB / MBD	DATE: JAN 2012	SCALE: 1:100 @ A3
JOB No: 1SI5	DRAWING: 3-007	REVISIONS: