


SECTION A-A

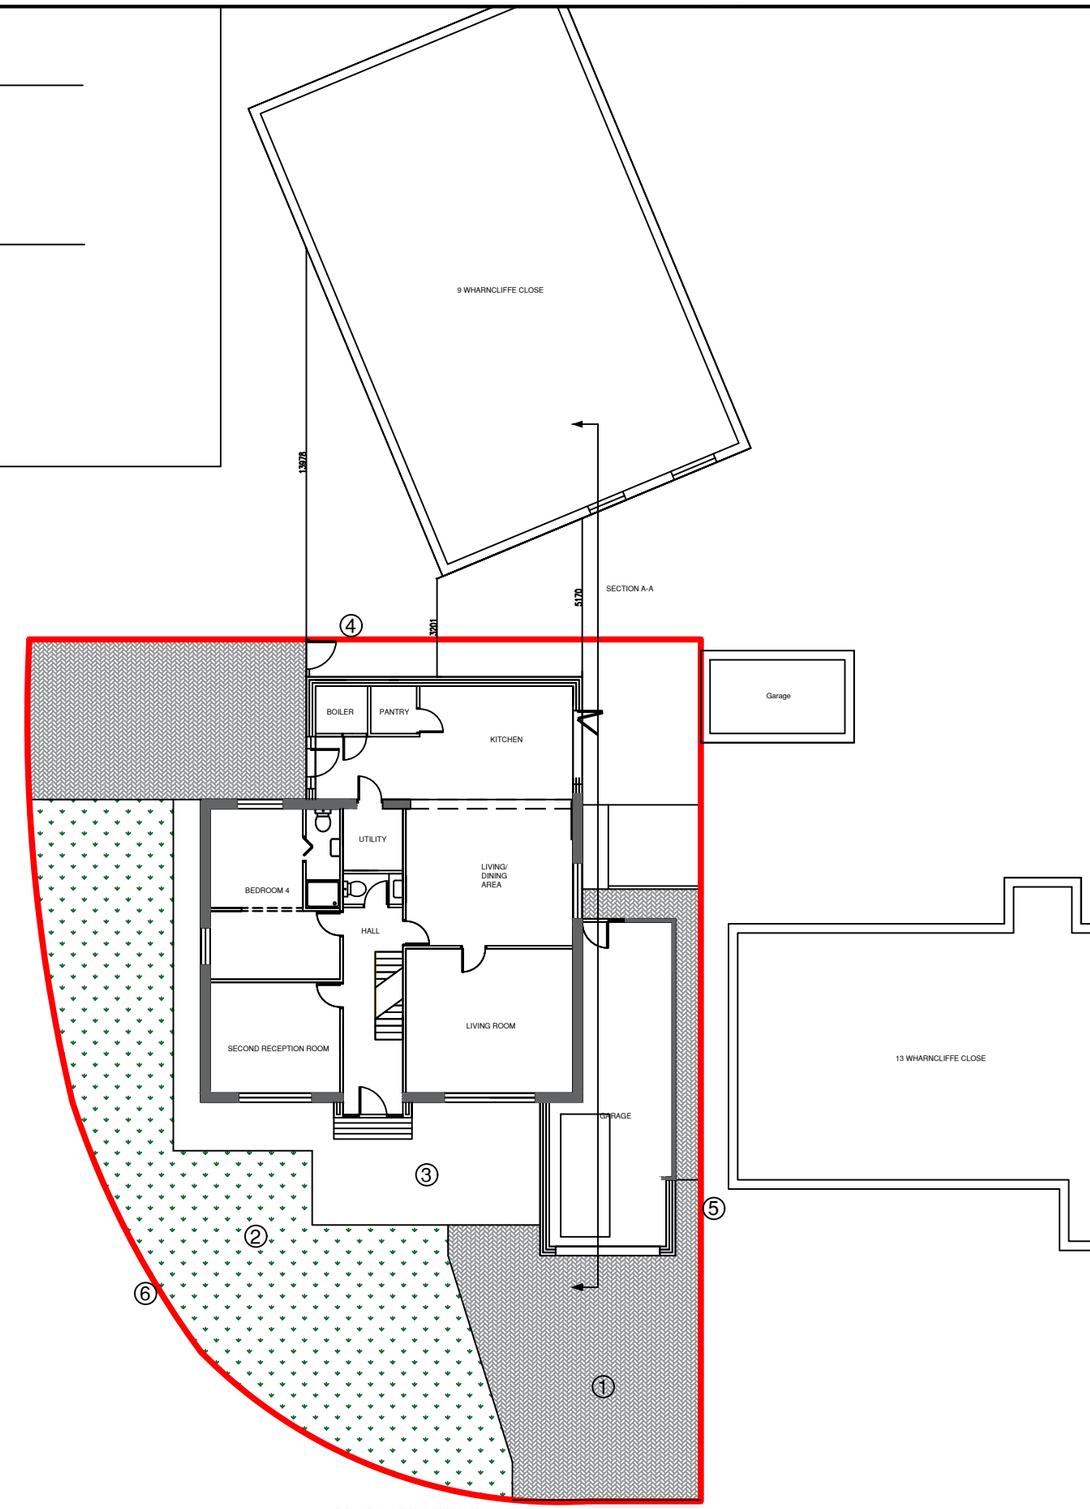

PROPOSED SITE LAYOUT

N

KEY

1. Block Paving
2. Garden
3. Patio
4. Boundary Treatment - 1000mm High Wall
5. Boundary Treatment - 1200mm High Fence
6. Boundary Treatment - Existing Hedge

TITLE: PROPOSED SITE LAYOUT		
SITE NAME: 11 WHARNCLIFFE ROAD		
SITE ADDRESS: 11 WHARNCLIFFE ROAD HOYLAND BARNSLEY S74 0HP		
JOB No: 0001		DATE: 21/03/2023
DRAWING No: 006	REV: A	SCALE: 1:200 (@ A3)
DRAWN BY: TS		ALL DIMENSIONS IN MM