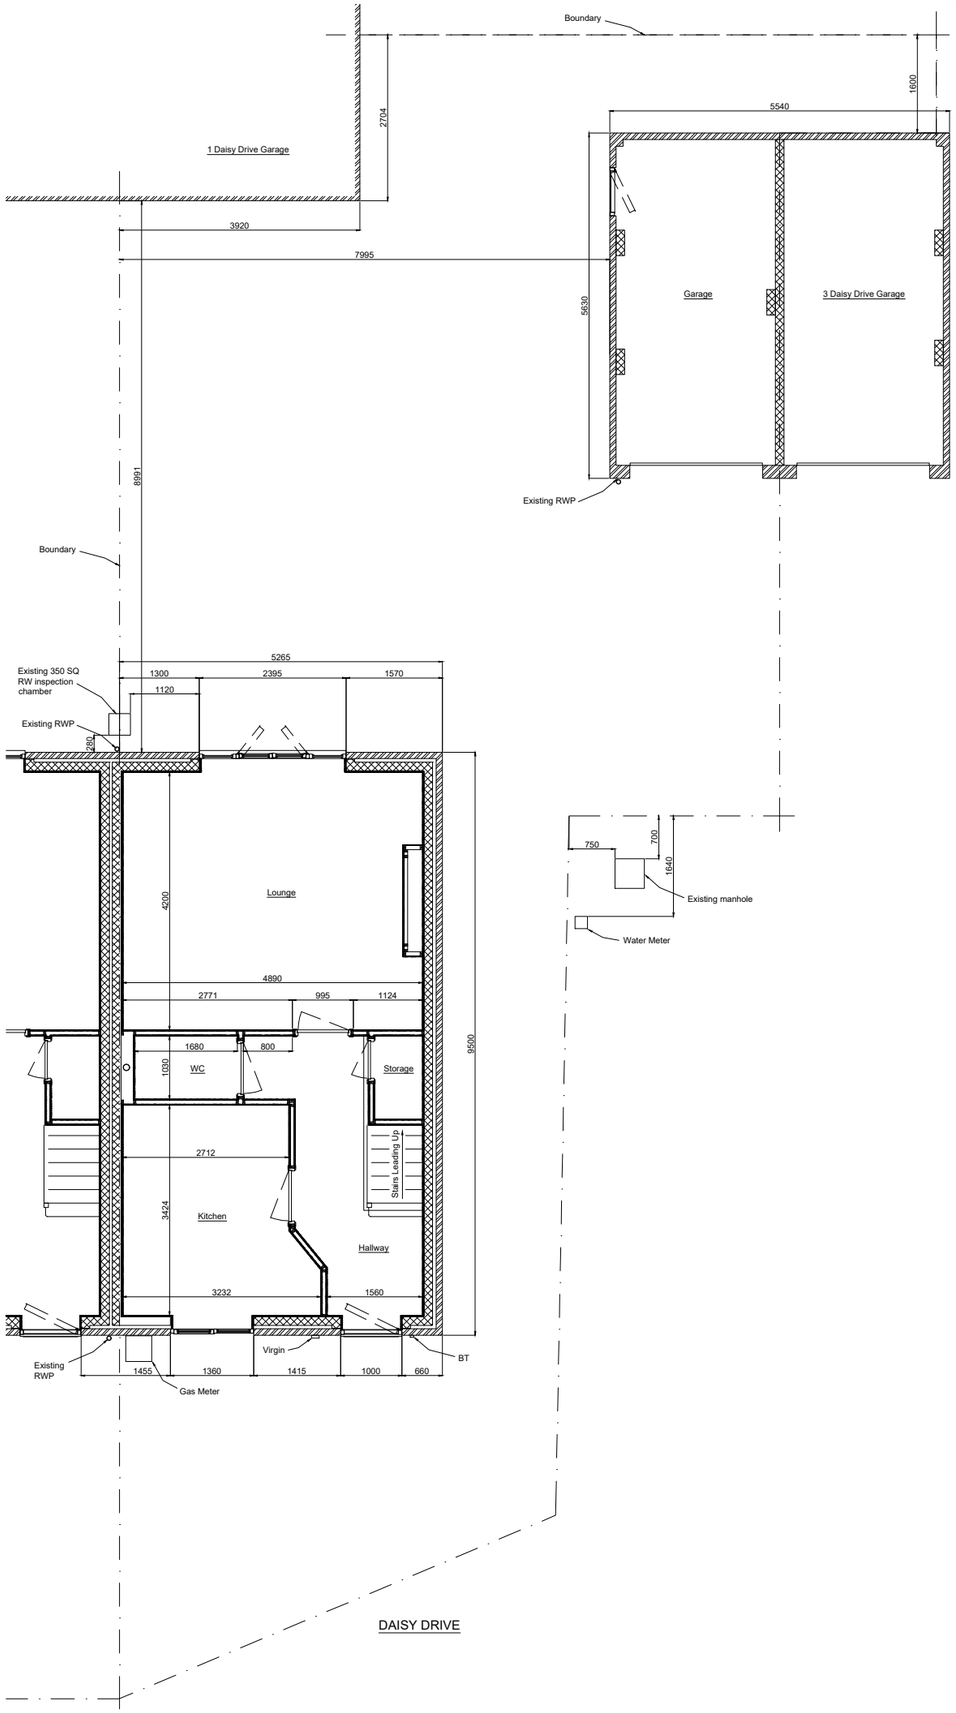

Existing Site Layout

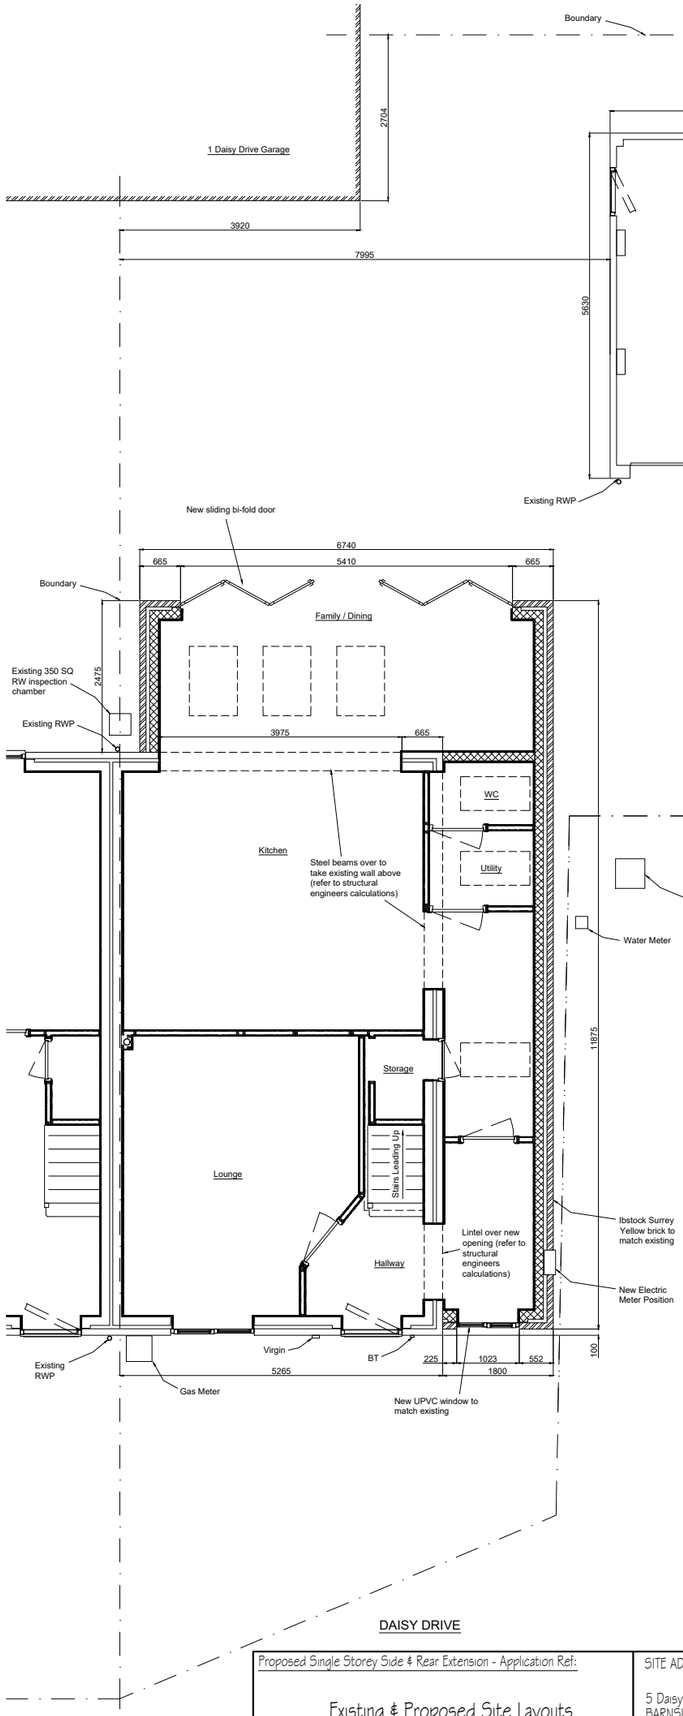

Proposed Site Layout

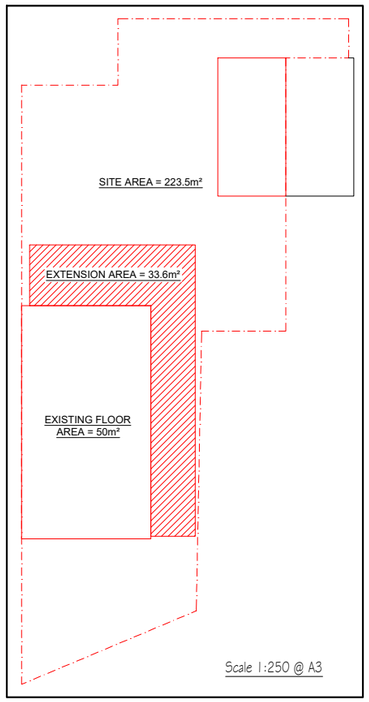

Proposed Single Storey Side & Rear Extension - Application Ref:

Existing & Proposed Site Layouts

SITE ADDRESS:

5 Daisy Drive
BARNSLEY
S70 4NY

Scale 1:100 @ A3

Drawing 4 of 6

REV A		CHKD	DRAWING No: 2022/0001-004	REV:
REV B		CHKD	DRAWN BY: WLP	
			DATE: 23.10.22	