

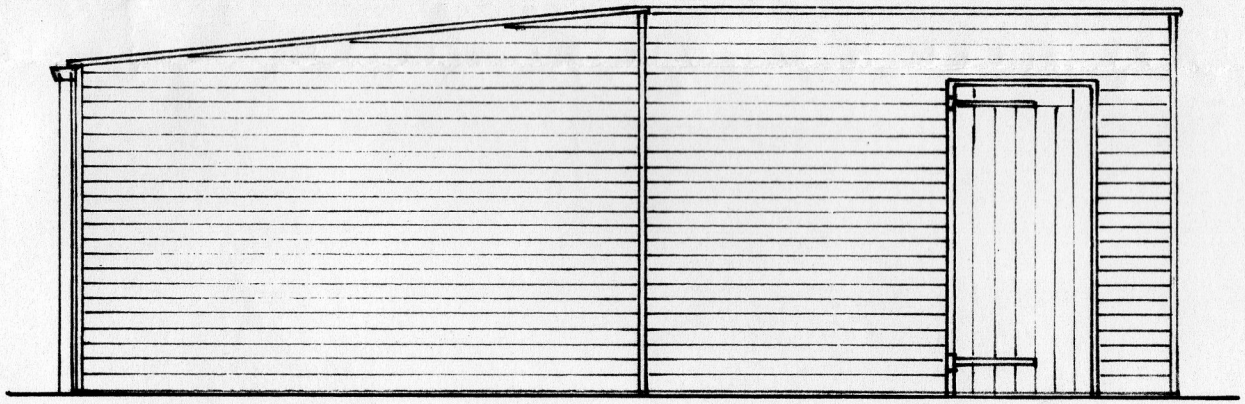


SIDE ELEVATION

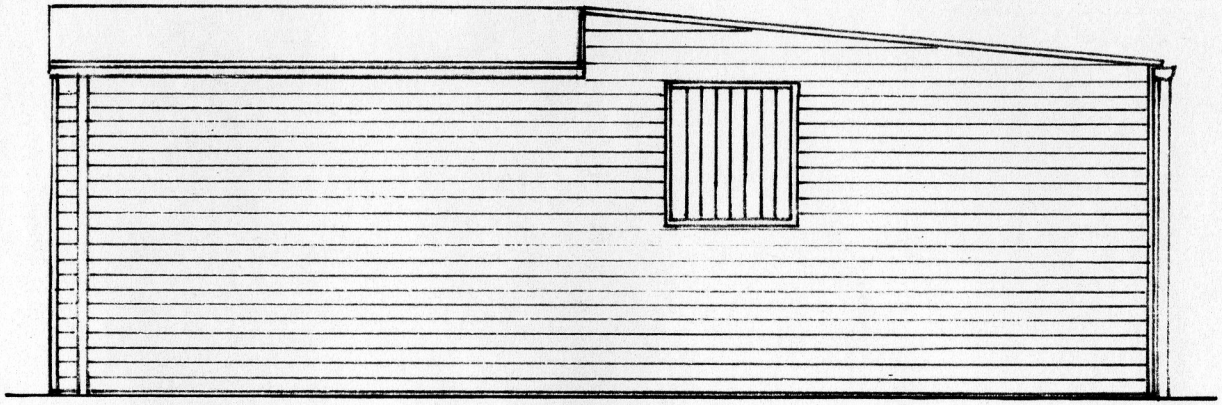

SIDE ELEVATION

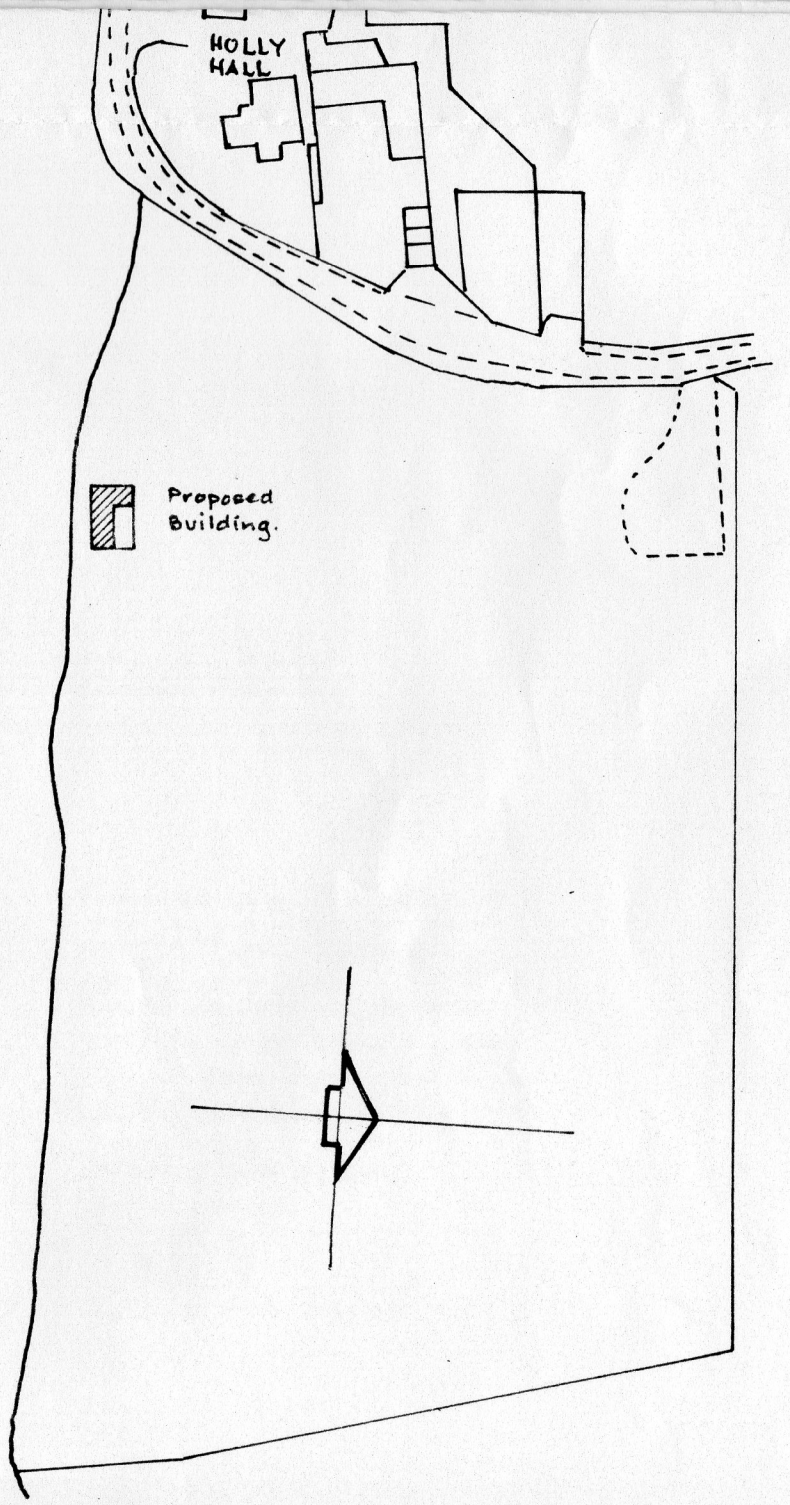

SITE PLAN 1/1250.