


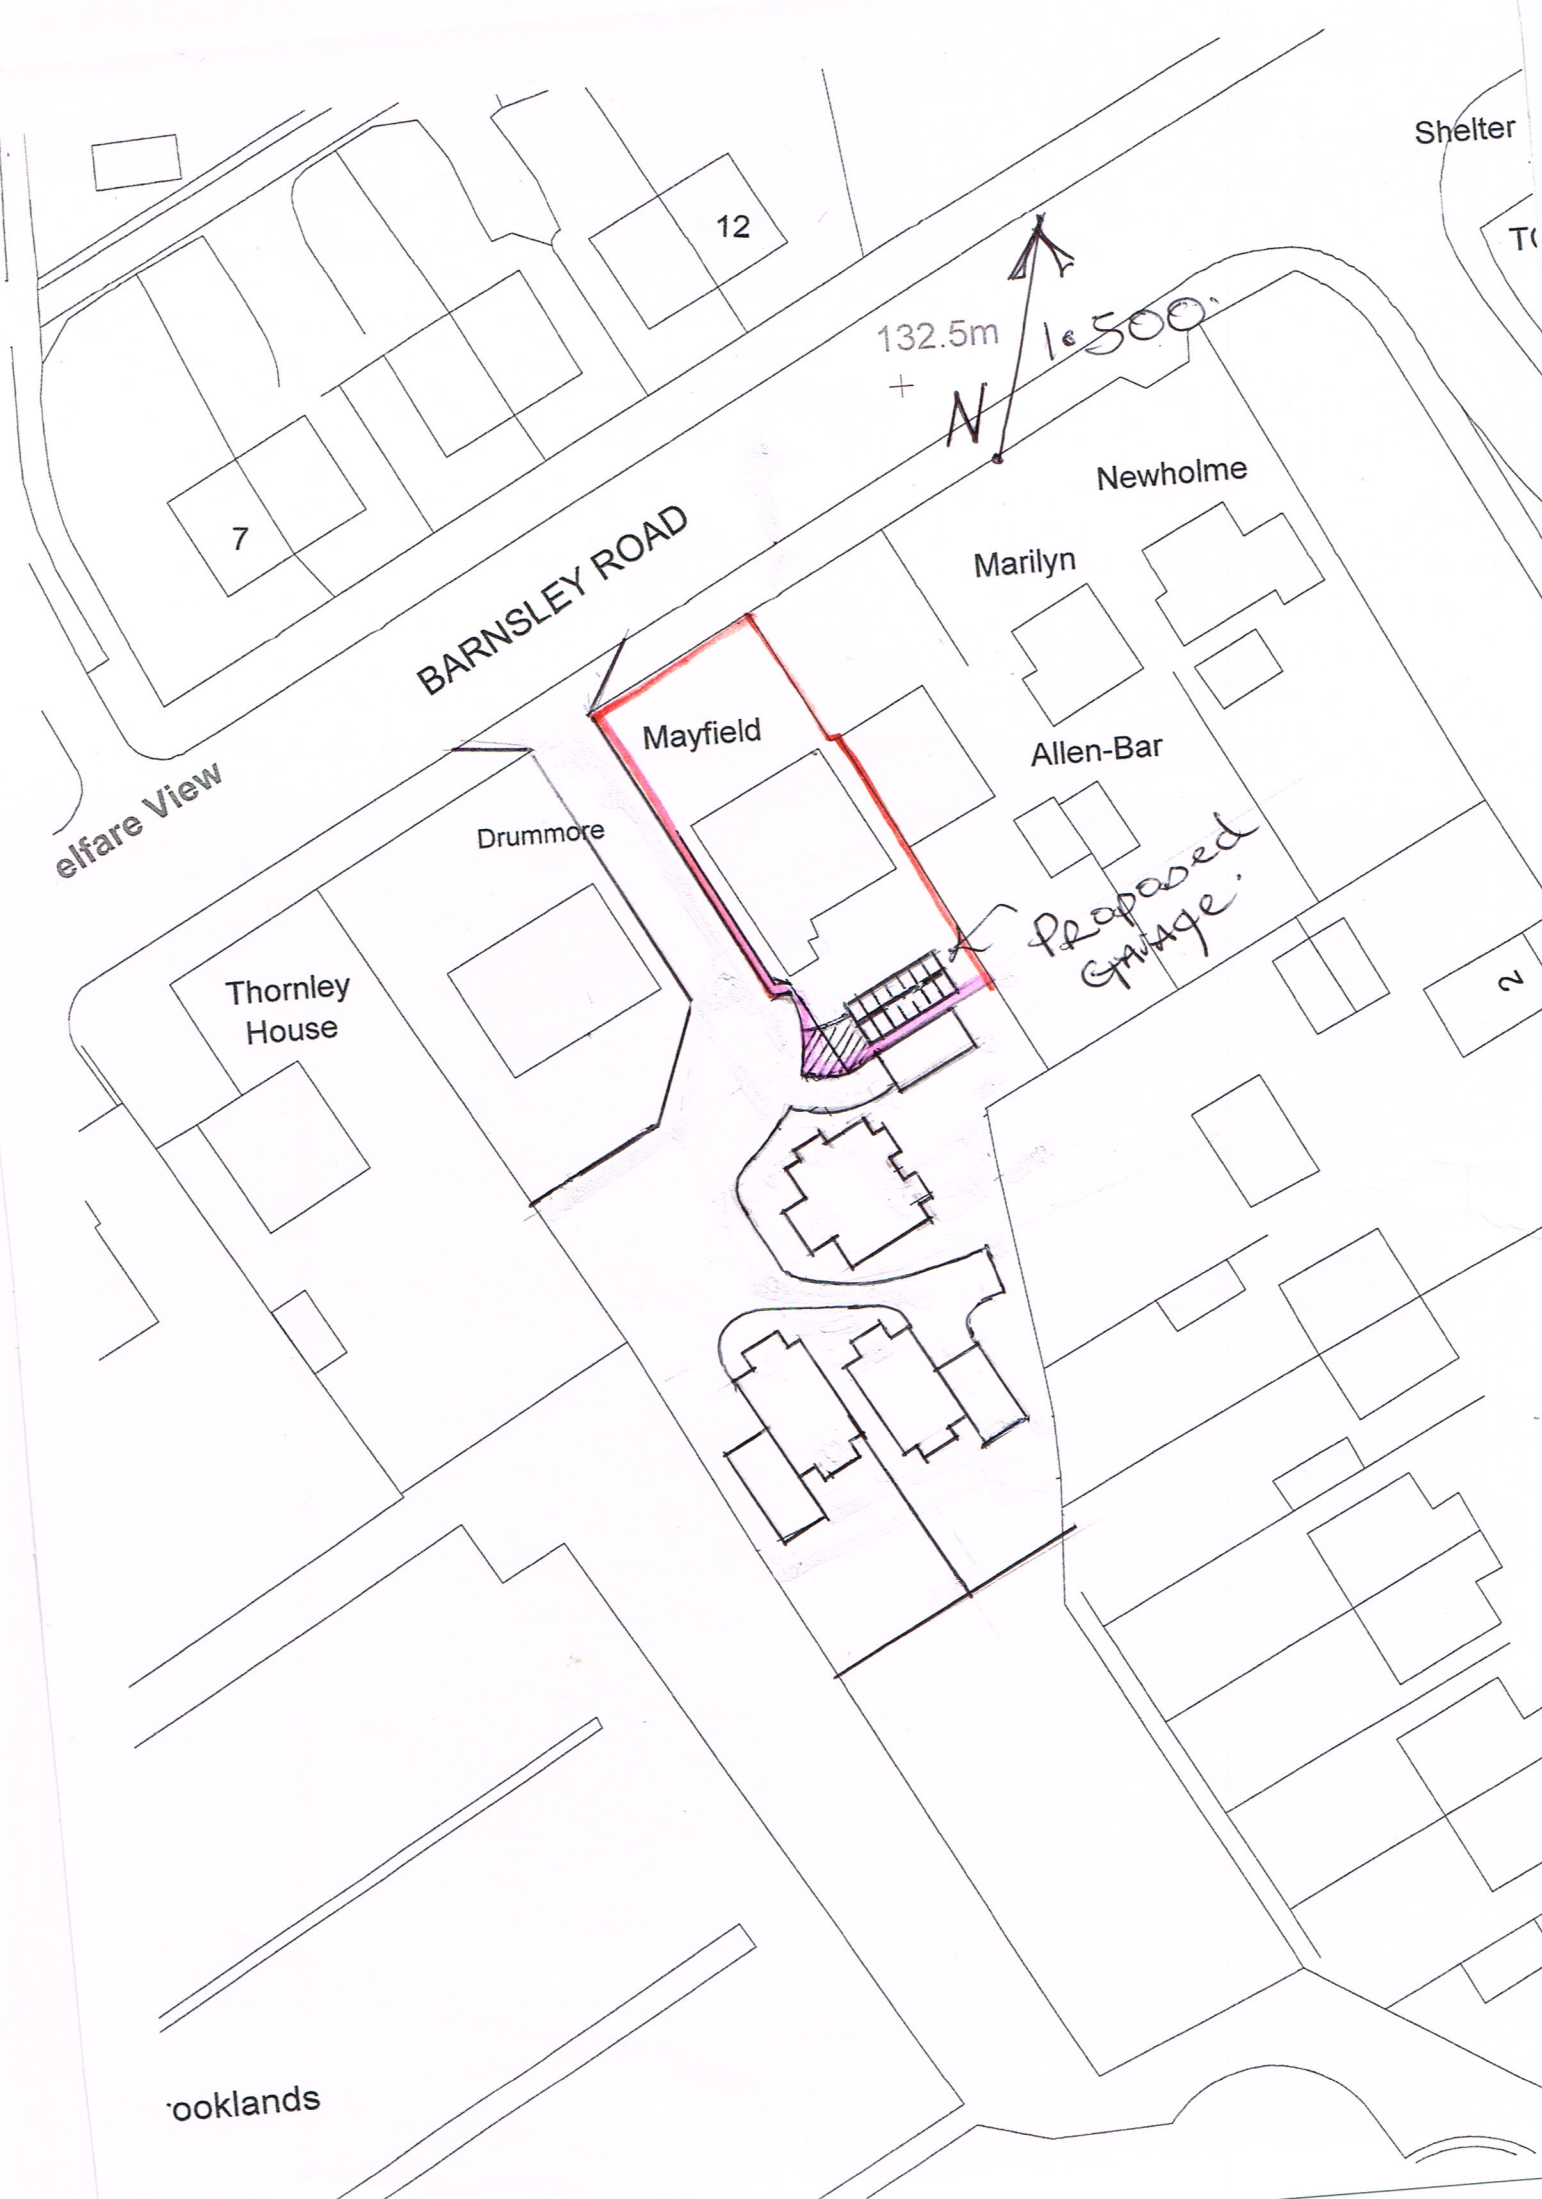

Shelter

TO

12

132.5m

N

1:500

Newholme

Marilyn

Allen-Bar

BARNSELEY ROAD

Mayfield

Drummore

Thornley House

Proposed Garage

elfare View

ooklands