


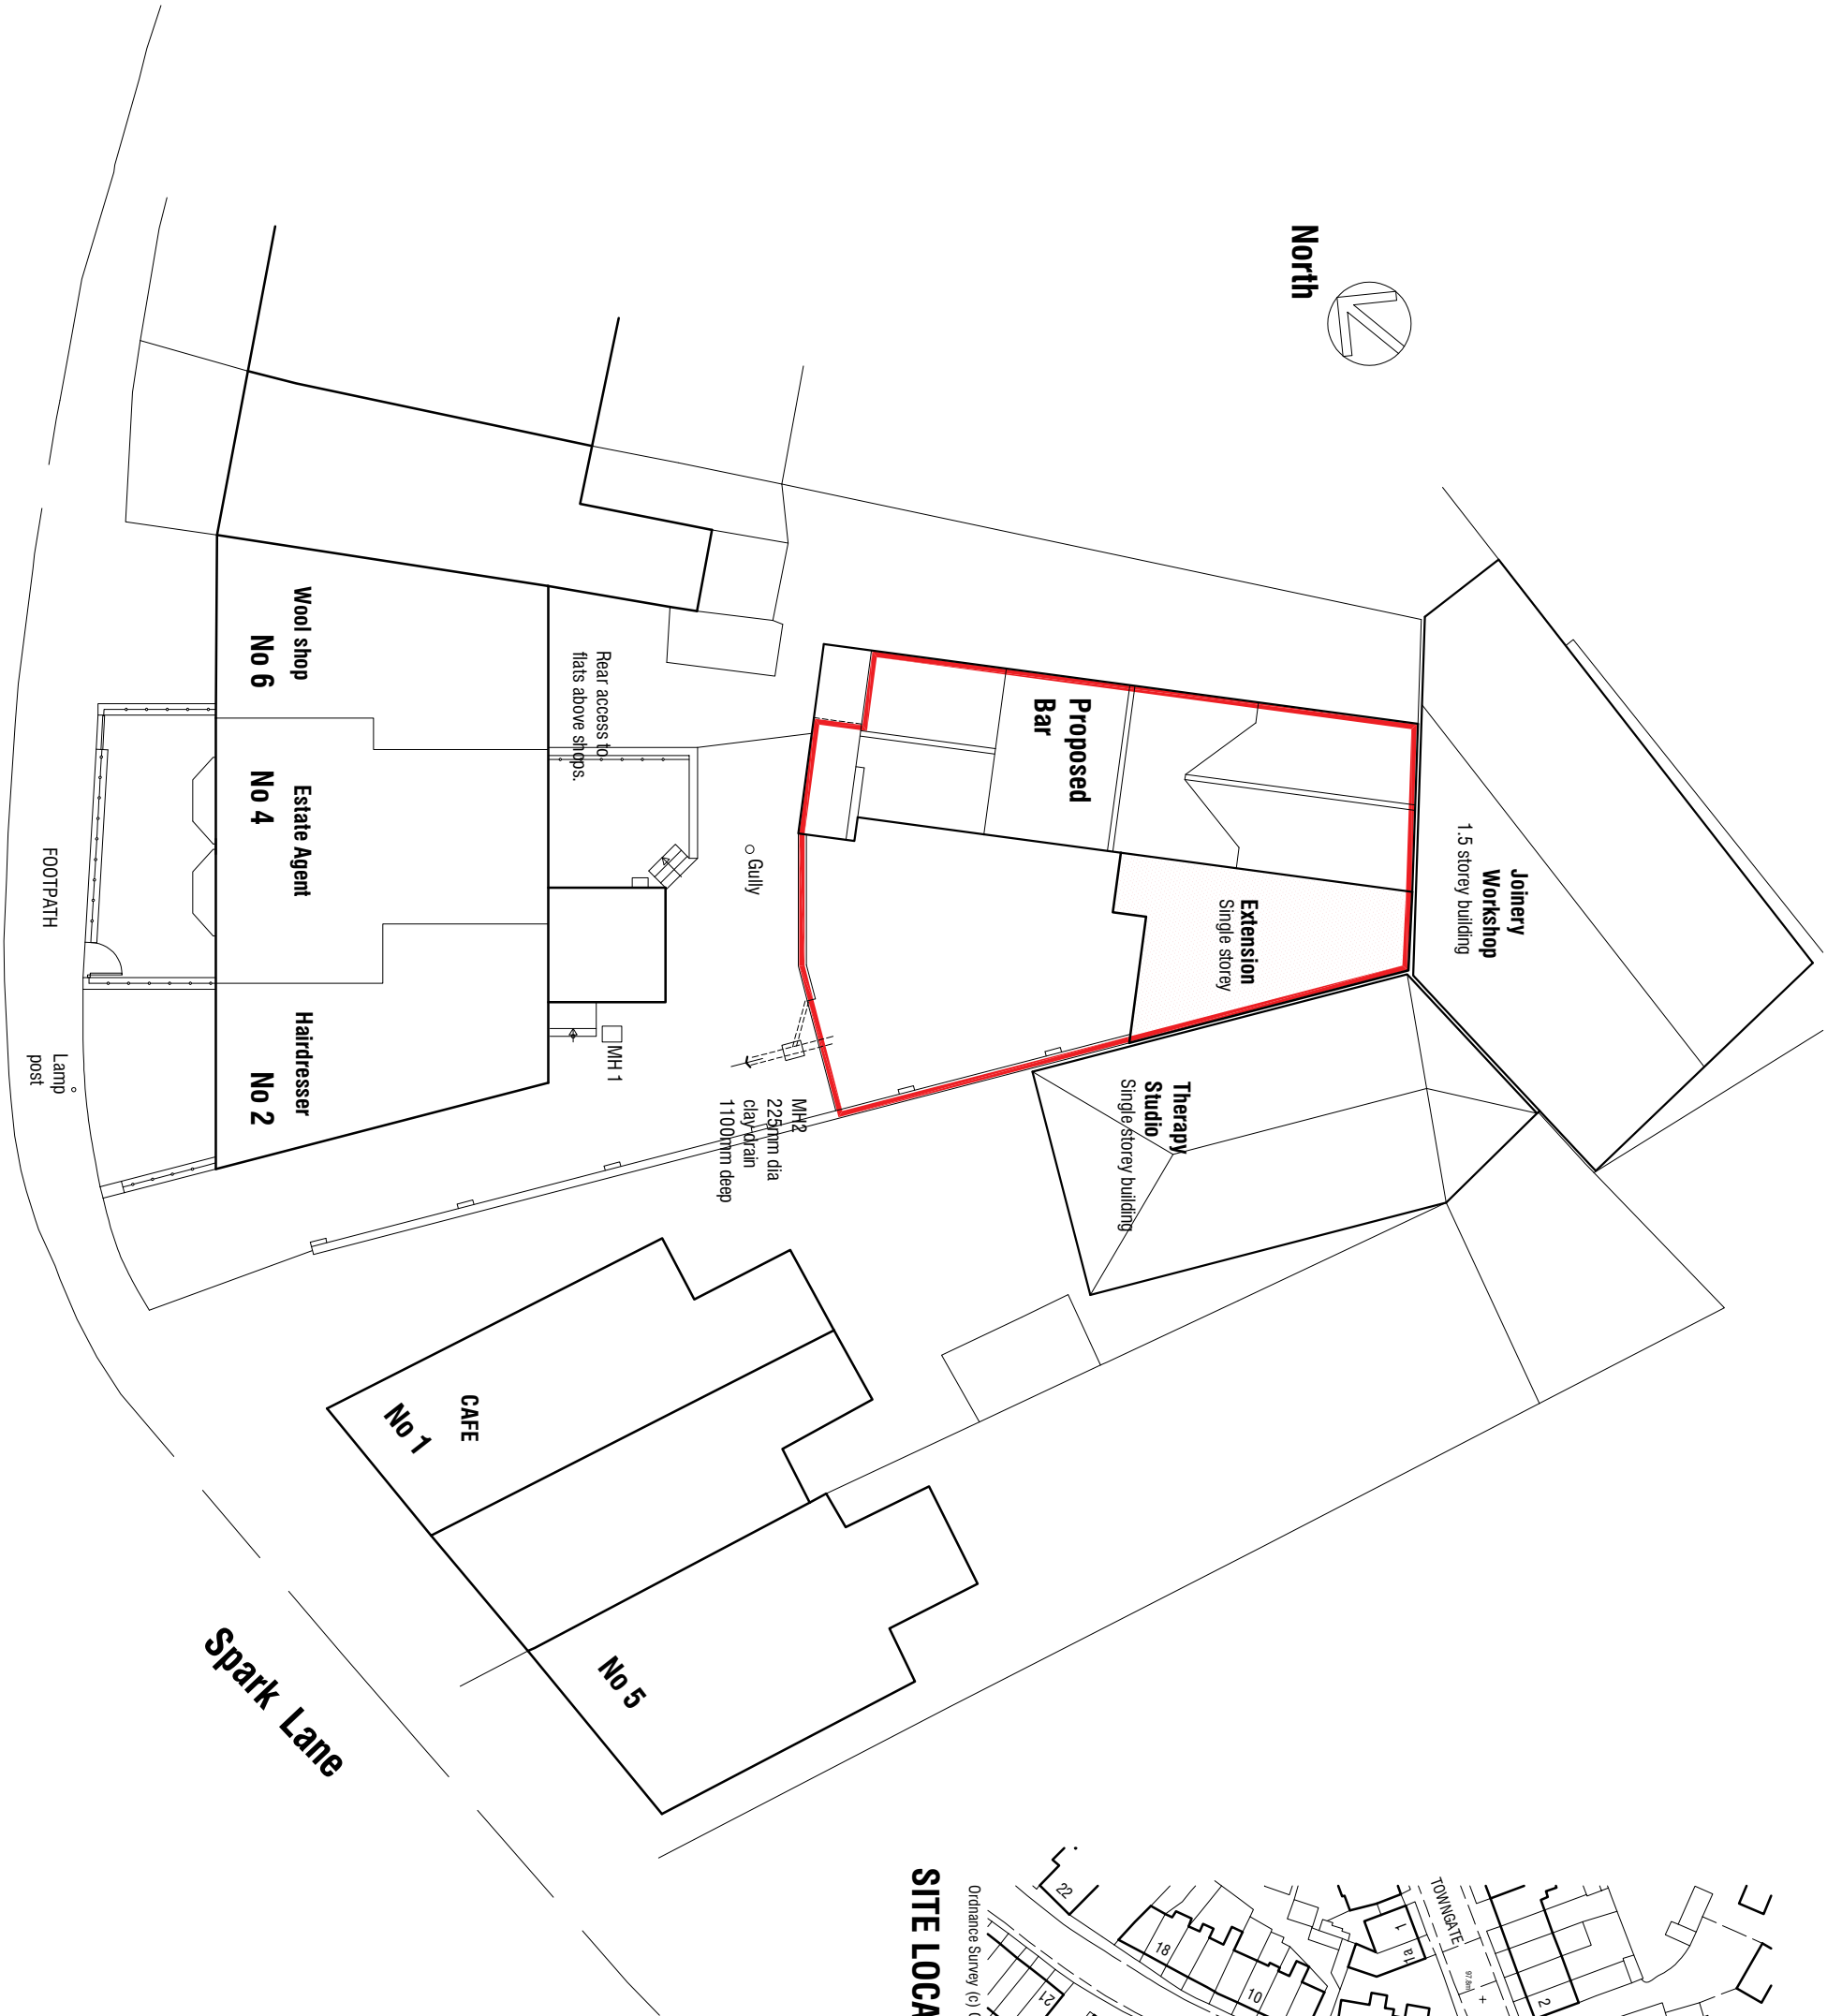

SITE LOCATION PLAN 1:1250

Ordnance Survey (c) Crown Copyright 2016. All rights reserved. Licence number 100022432

Rev A 26.04.2022 Update for planning issue.

OUTBUILDINGS TO REAR OF
2 BLACKER ROAD
MAPPLEWELL
BARNSELEY S75 6BW

PROPOSALS

LOCATION PLAN & BLOCK PLAN

mboothdesign

architectural design and building consultants

Fairfield House
Berneslai Close Barnsley
S70 2FL
Tel: 07881898300
E: mark@mboothdesign.co.uk

Scale 1:200 @ A3

Drawn MJB

Date April 2022

Ref. 16.39

Dwg No. P02

Rev. A

Copyright mboothdesign. All dimensions in millimeters unless otherwise stated.
Dimensions for setting out in existing buildings are to be checked and verified on site.

BLOCK PLAN 1:200

Blacker Road

Spark Lane