


BSAN SITE SURVEY SKETCH (NOT TO SCALE)


BSAN No	Type	Phase	Colour	BT Exchange	Address	Postcode
126	REM	1	GREEN	Barnsley	O/S Co-op Bank 11 Peel square	S70 2QT

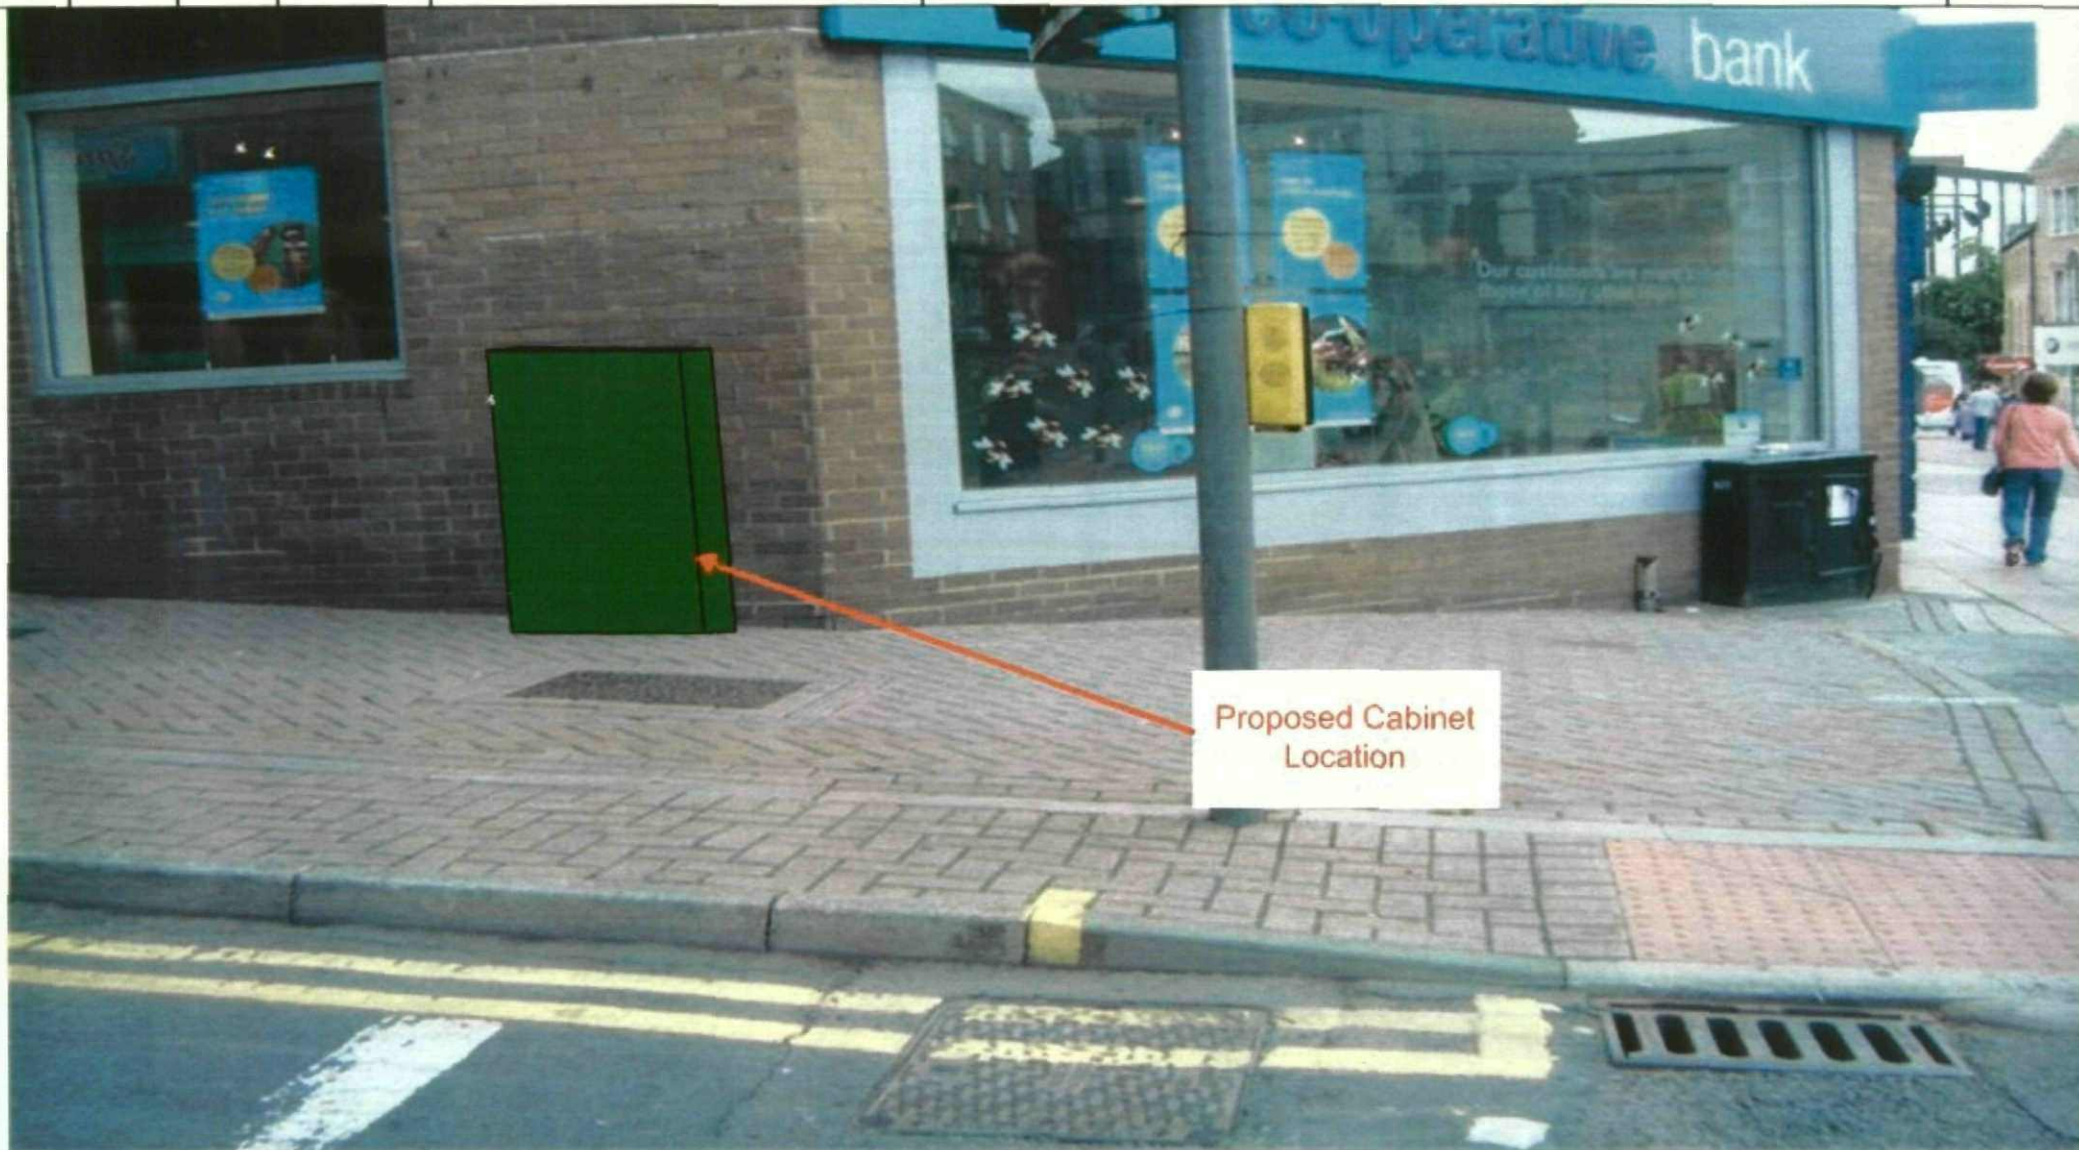

Proposed Cabinet Location

Kcom group	Survey Date	Co-ordinates		Local Authority	Notes
	28/7/09	434410	406333	Barnsley	

PROPOSED SYDR CABINET DIMENSIONS

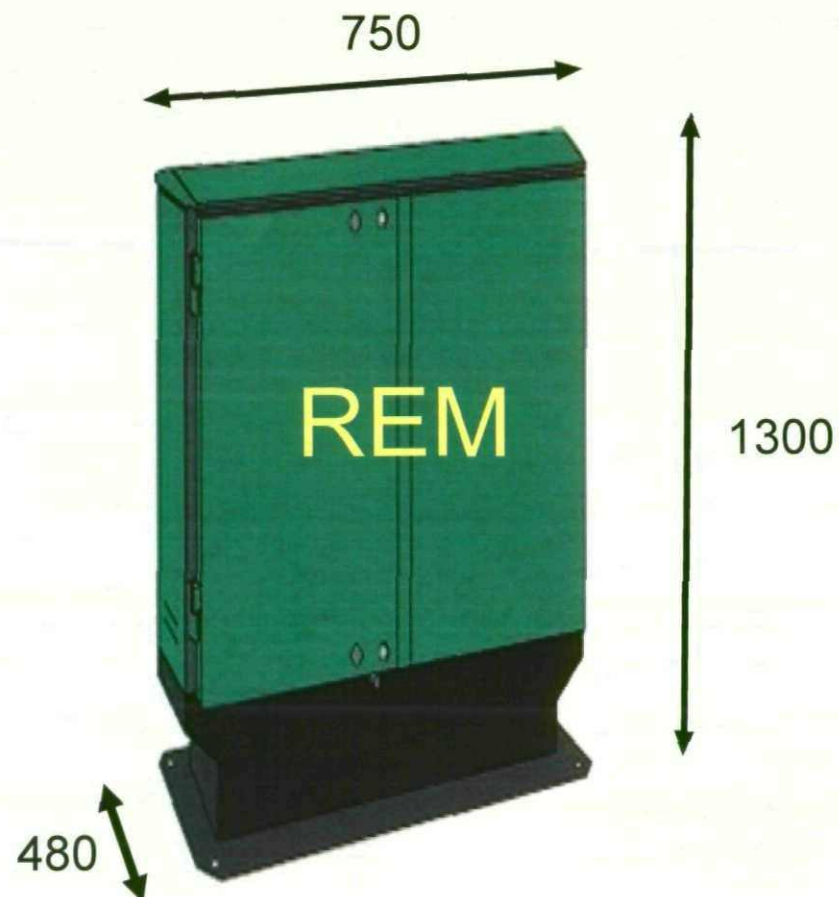

SIZES APPROX

Not to Scale

Kcom
group


Kcom Group PLC
Carr Lane
Kingston Upon Hull
HU1 3RE
Reg No 2150618 England

Drawing No:-

Description
TYPE T323 CABINET
REM ONLY

Issue No:-

Amendment History

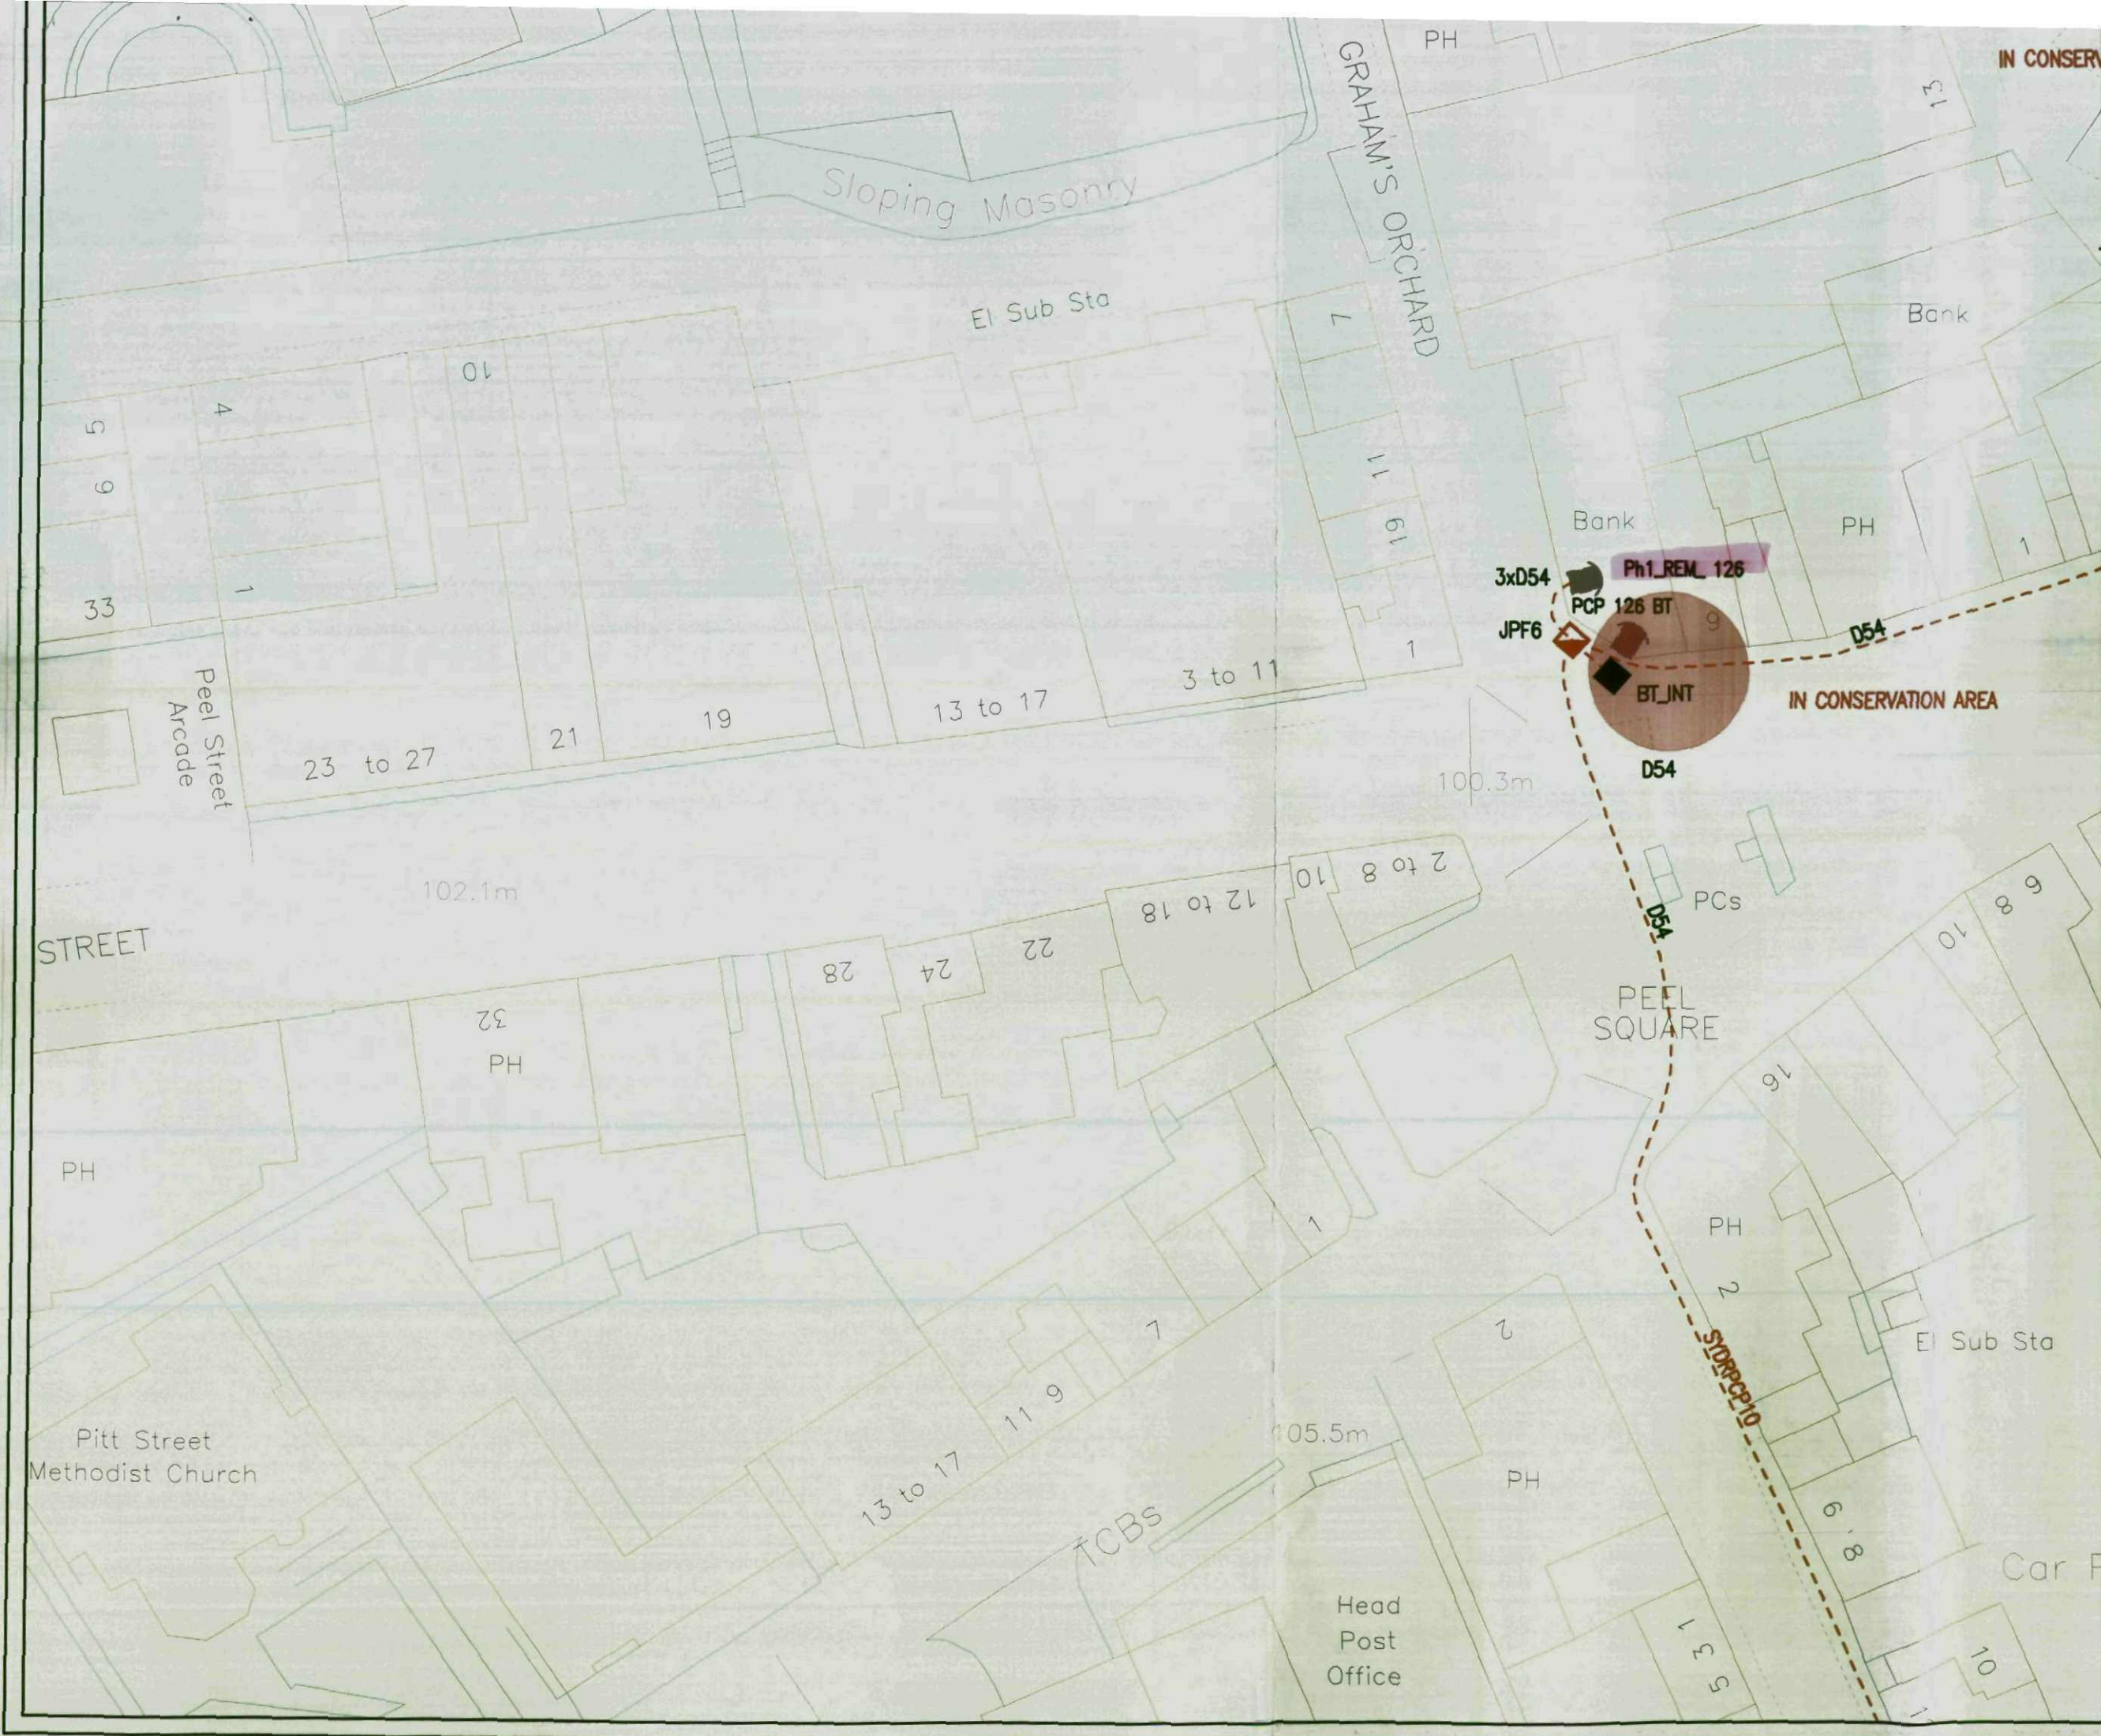

Network Engineering Centre,
Vulcan Street,
Clough Road,
Kingston upon Hull
HU6 7PS

BEFORE YOU EXCAVATE - If in doubt as to the position of our plant, please call our External Works Control -
Telephone: (01482) 603466.

REMEMBER - If you damage the Company plant you will be liable to pay the cost of carrying out a repair.

There may be **OPTICAL FIBRE CABLES** in the vicinity of your works. Great care must be taken to avoid damage as these cables are very expensive to repair. Also, laser light travels along the fibres and the precautions outlined in BS 4803 Part 3 should be adhered to.



FOR ADVICE call our External Works Control Telephone: (01482) 603466

KEY		
PLANT	PROPOSED	EXIST
UNDERGROUND DUCT	---	---
JOINTING CHAMBER	⬮	⬮
MANHOLE	⬮	⬮
BURIED BOX	⬮	⬮
CABLE DIRECT IN THE GROUND	ND or DIG	ND or
POLE STAY	⬮	⬮
COUPLING TEE	⬮	⬮
REDUCER	⬮	⬮
CABINET	⬮	⬮
JOINTING POST	⬮	⬮
AERIAL CABLE	⬮	⬮
CABLE ON WALL	⬮	⬮
DISTRIBUTION JOINT IN CHAMBER	⬮	⬮
INTERNAL & EXTERNAL TERMINAL BLOCK	⬮	⬮
KIOSK	⬮	⬮

CONTRACTOR PROPOSALS SHOWN BLUE

THE POSITIONS OF THE COMPANY'S PLANT ARE SHOWN AS ACCURATELY AS POSSIBLE BUT THE POSITIONS MUST BE REGARDED AS APPROXIMATE ONLY

BSAN 126
BARNESLEY

VALID UNTIL/...../.....

Based upon Ordnance Survey digital maps with the permission of The Controller of Her Majesty's Stationery Office,
(c) Crown copyright licence ALD50363A

Scale 1:500 03/10/2009