




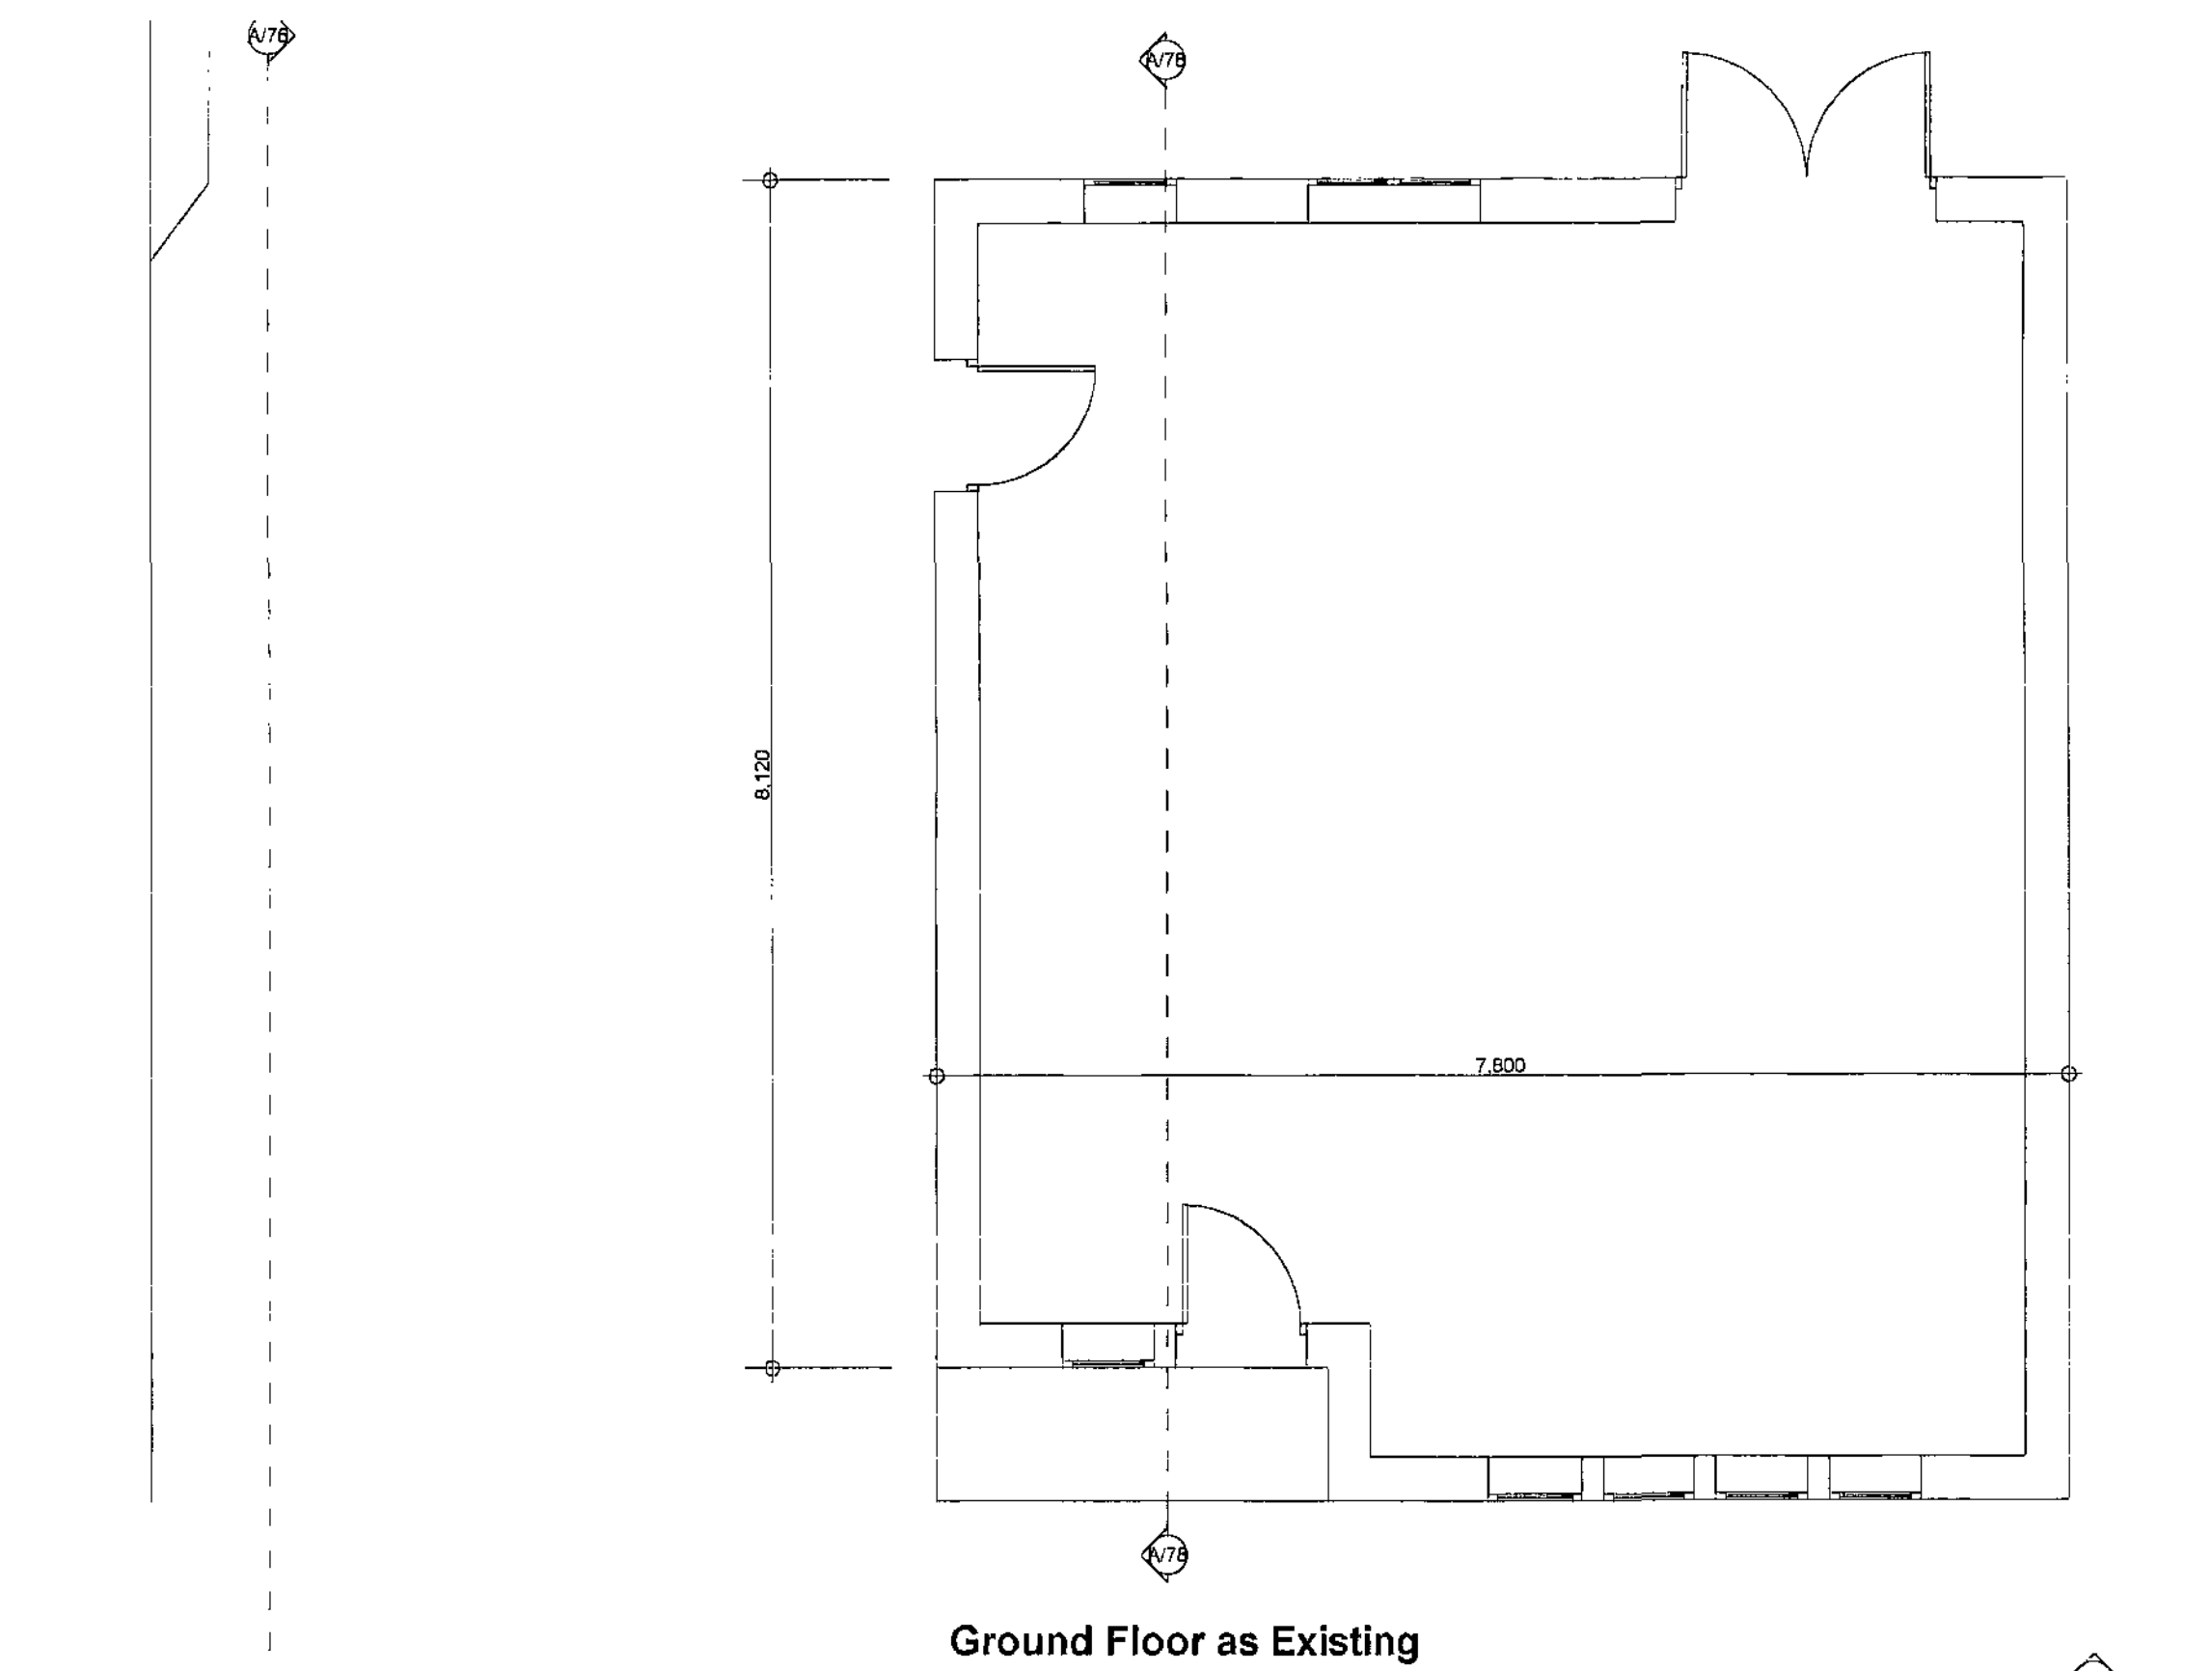

Ground Floor as Existing

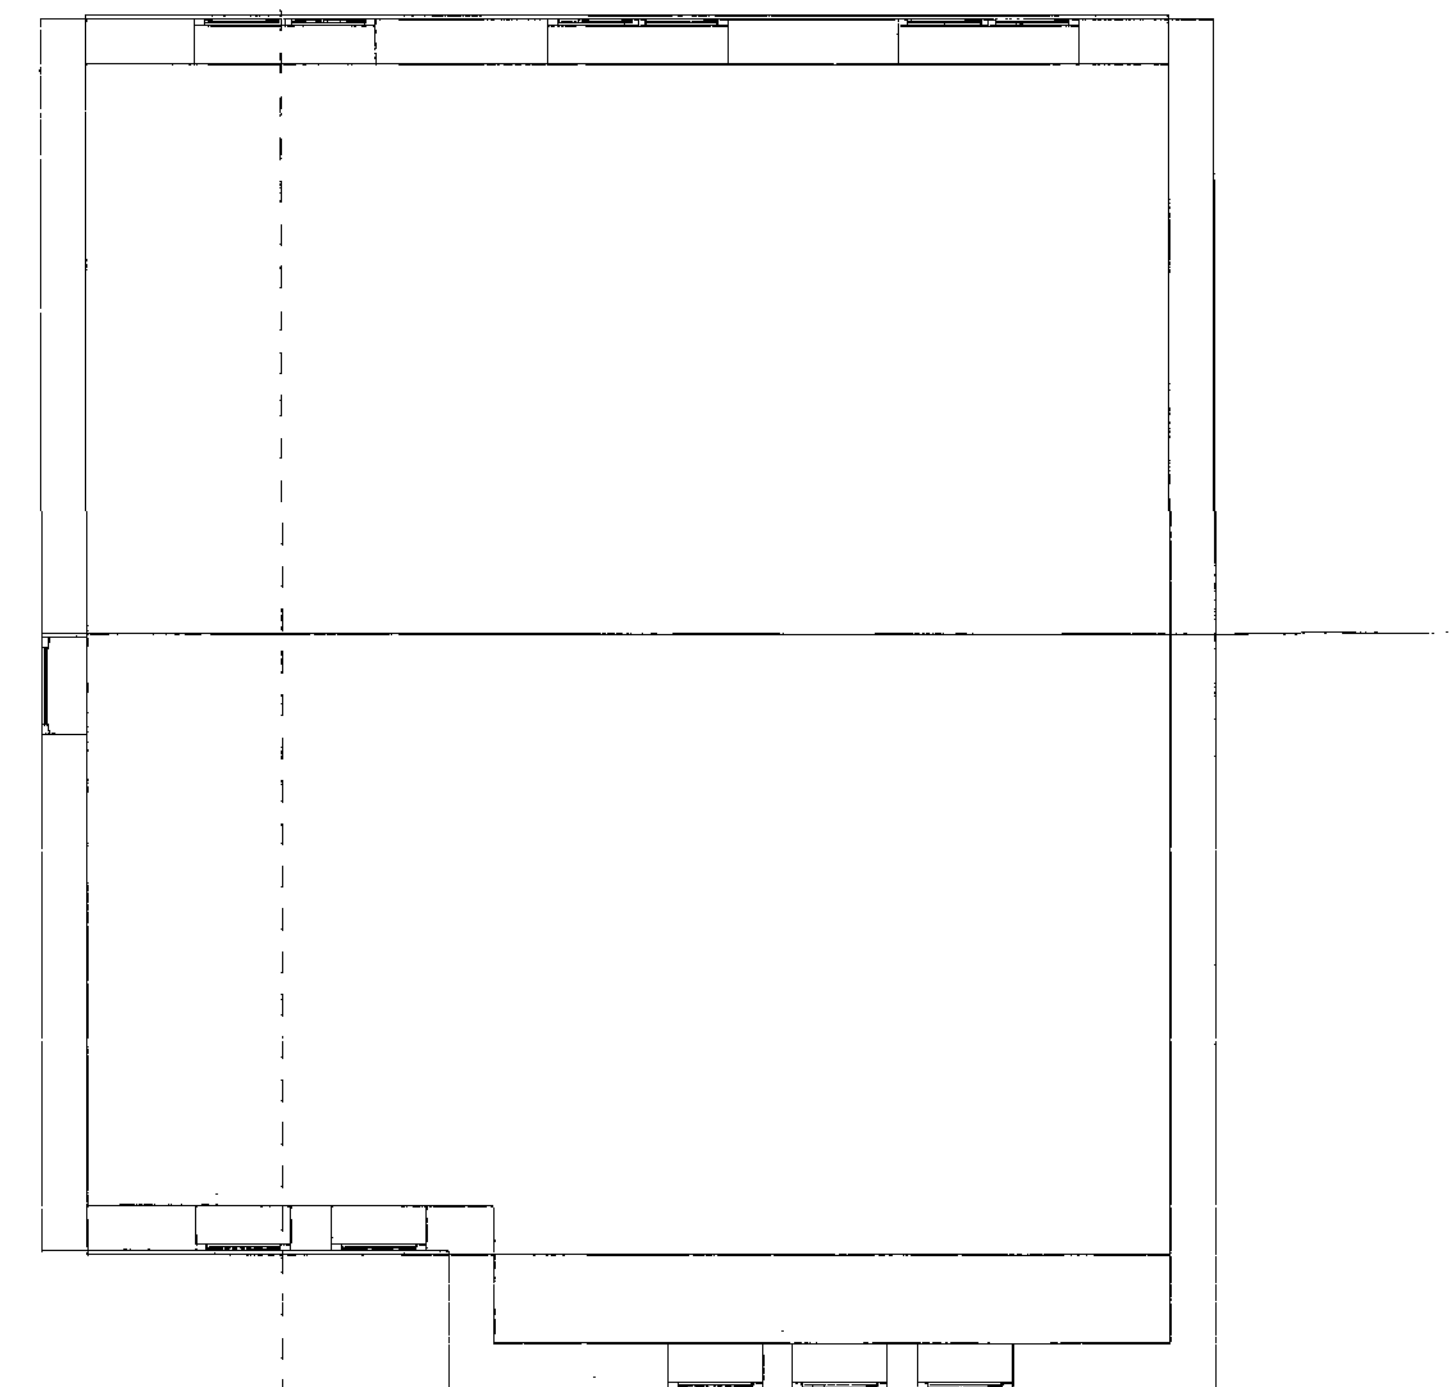


First Floor as Existing

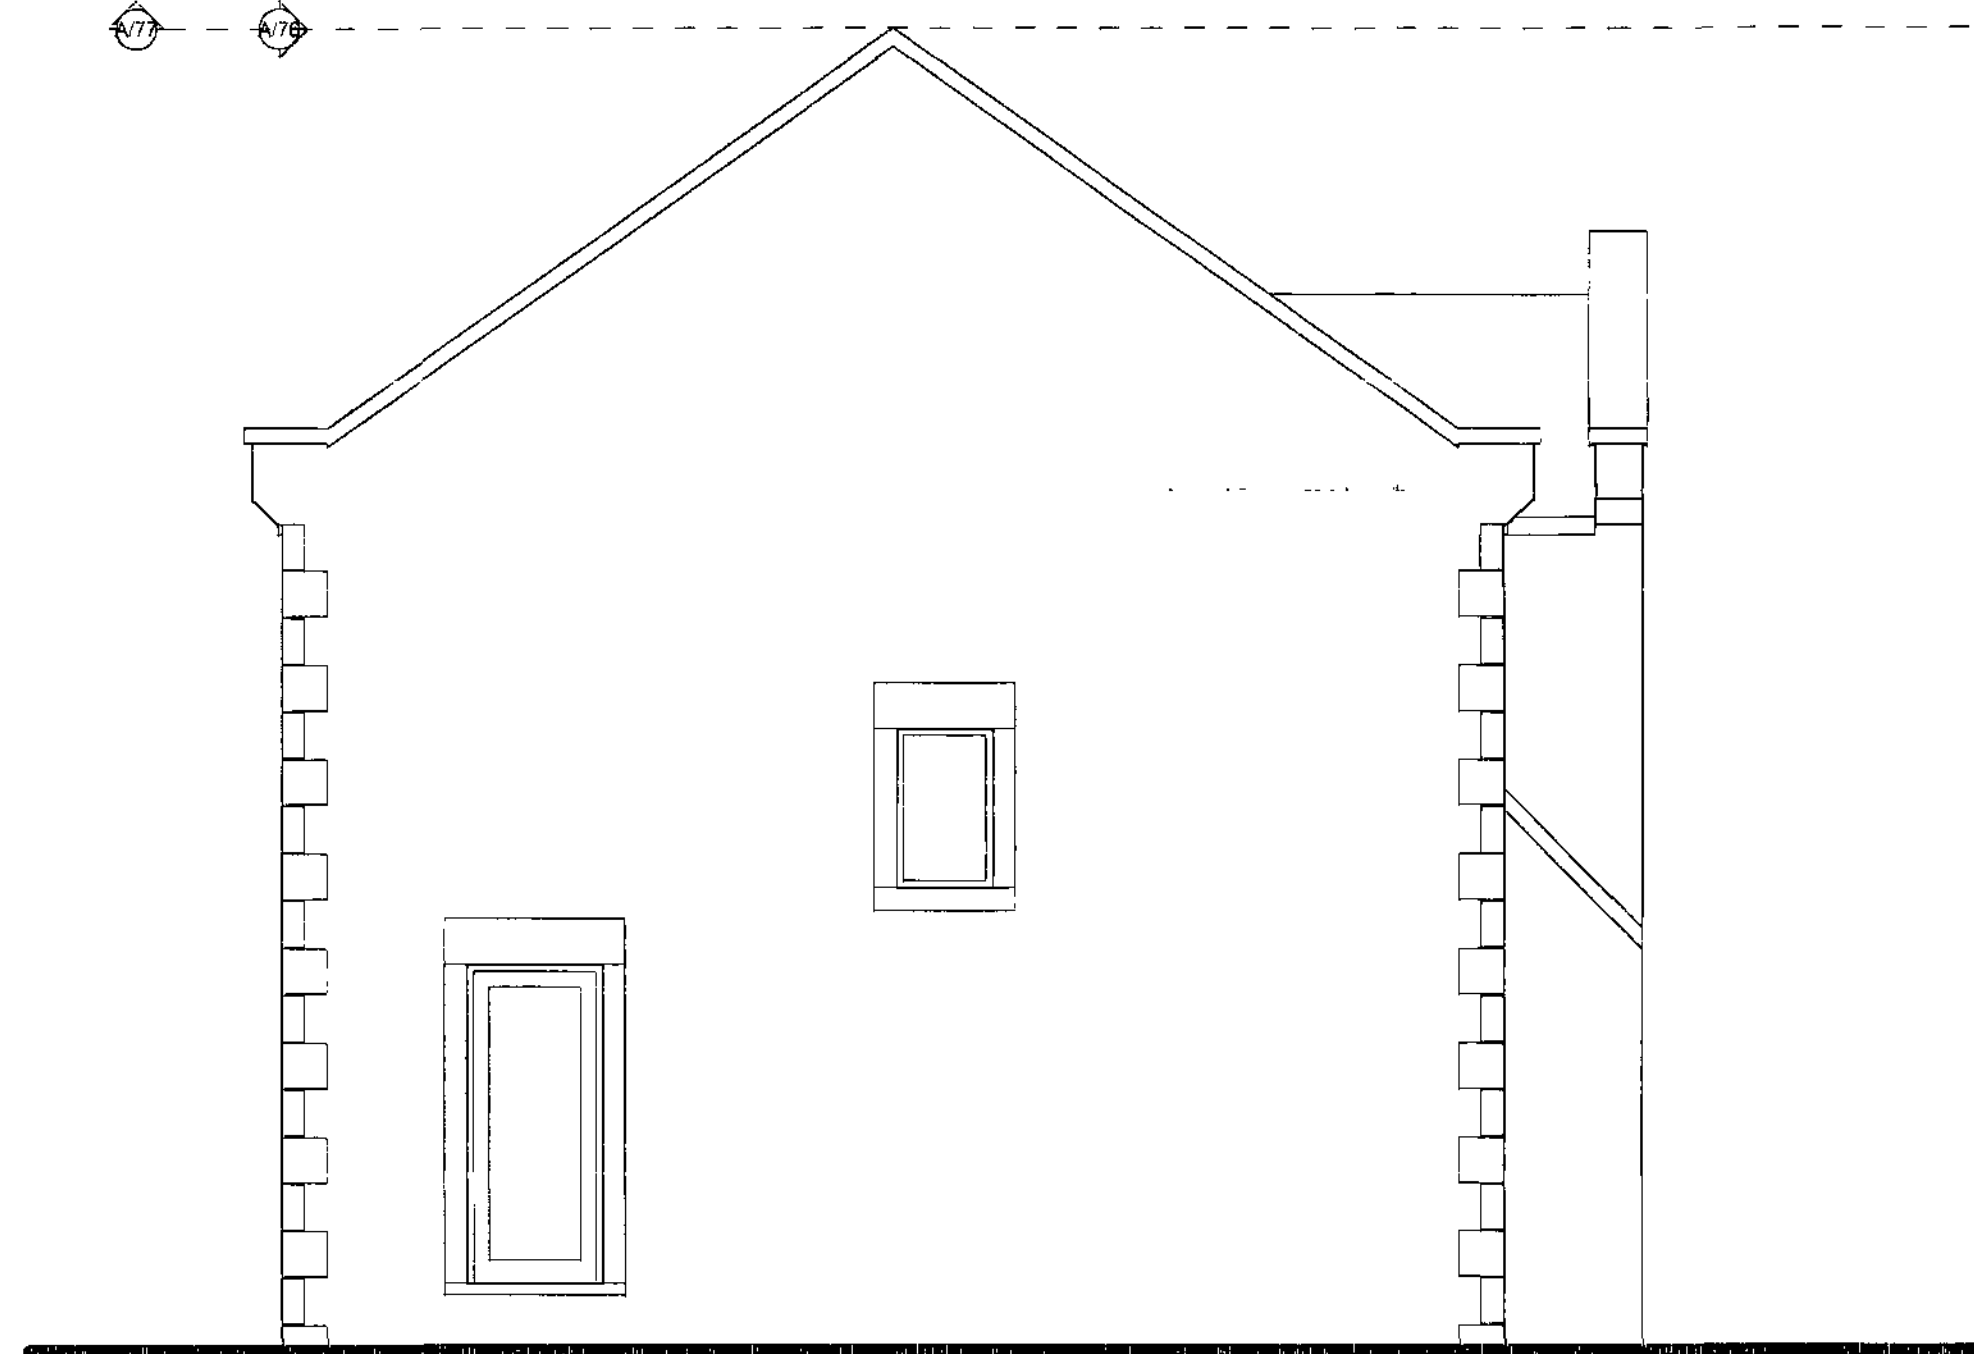

Elevation A/76



Elevation A/77

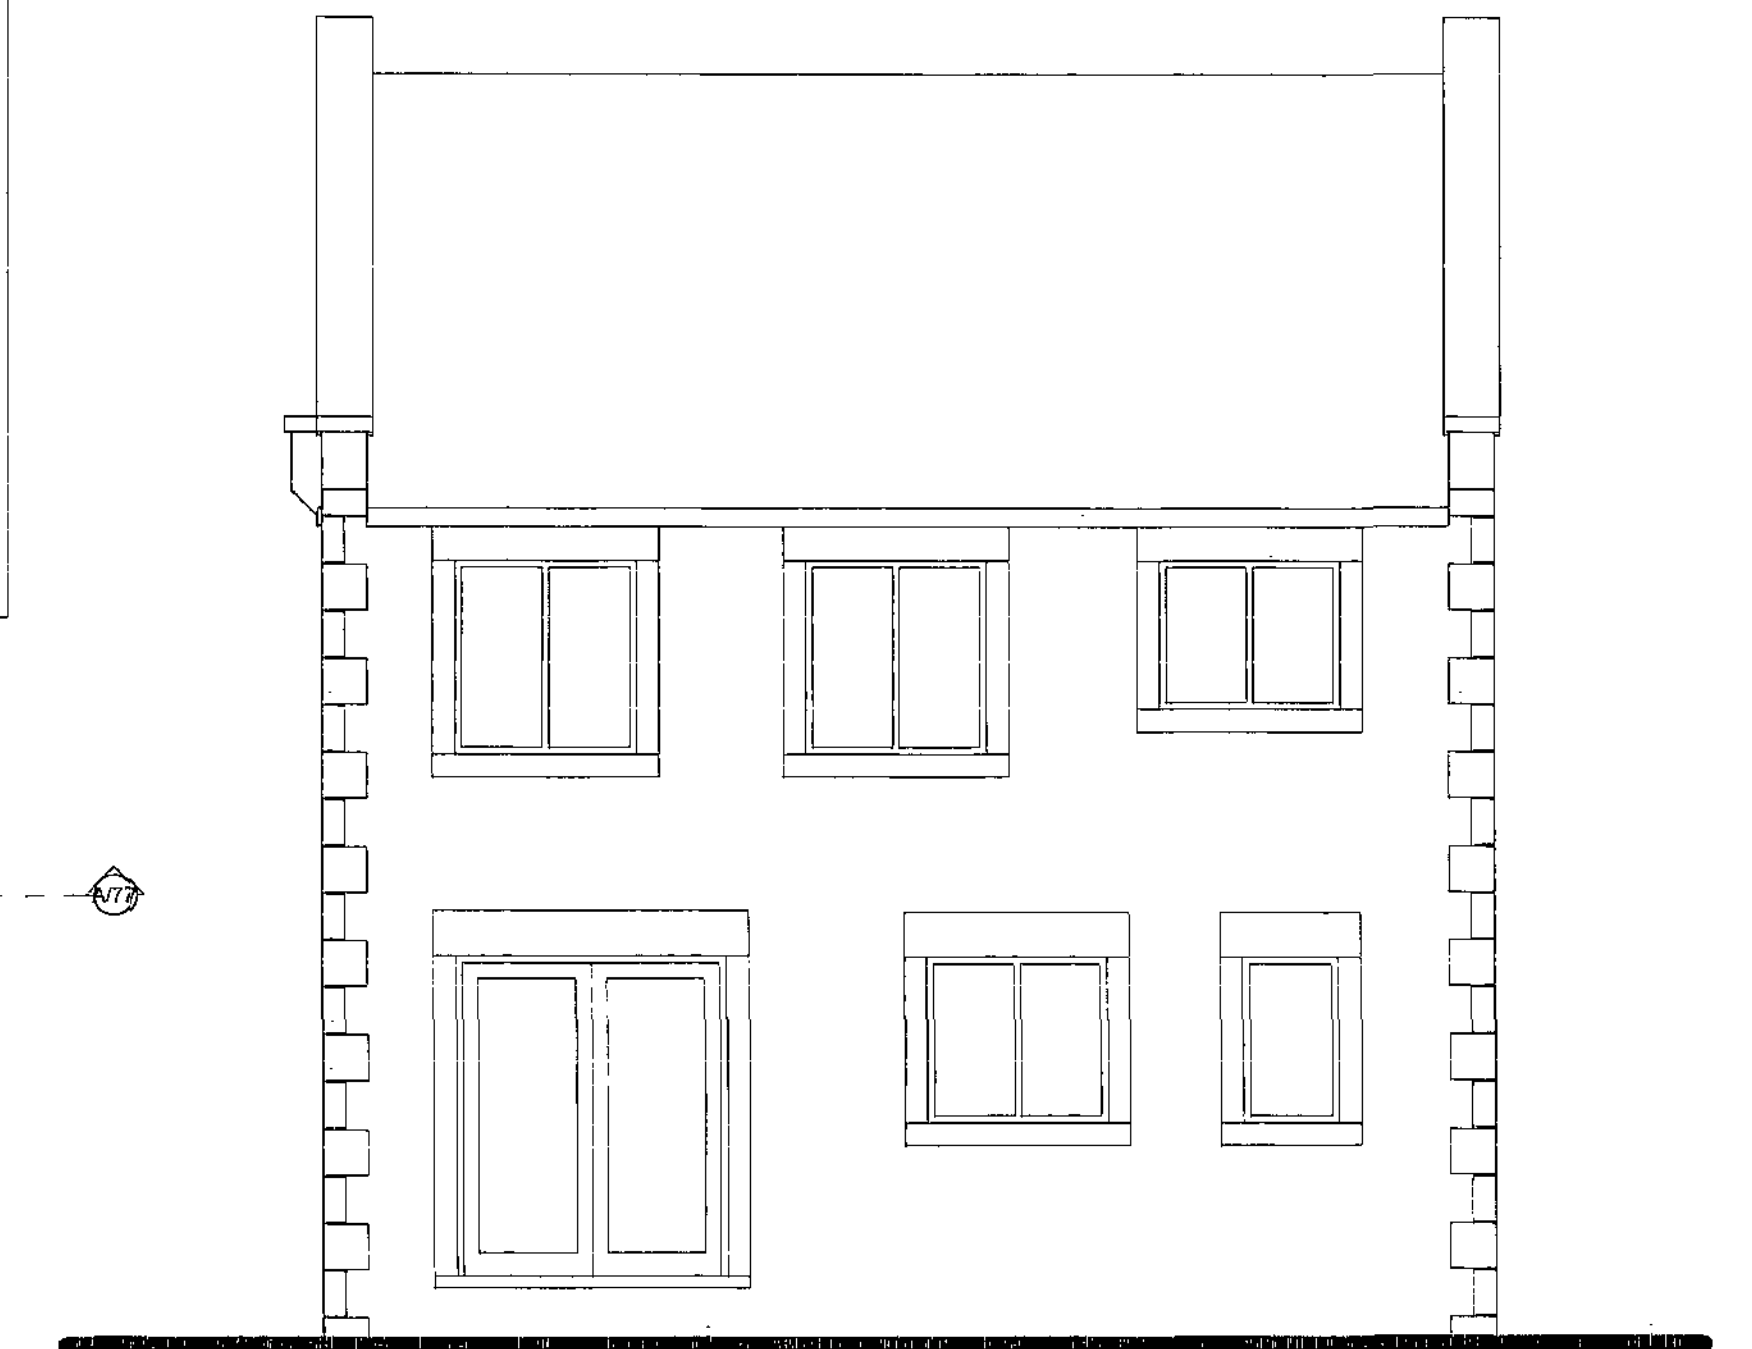

Elevation A/79

The contractor is to check all dimensions before commencing work. He is to ensure that he has received all the necessary information and drawings before commencing work.

Any discrepancies found on site with regards to structural items are to be reported back to the architect.

All contractors must ensure that they calculate the finished floor level to finished floor level from first floor to second floor. Ensure that the staircase can be constructed in accordance with current building regulations, including all necessary head rooms required under the regulations.

Rev: Date: Revisions:

Client: Beaumont


Project: Proposed Two Storey Side Extension to 49 Don Street, Penistone

Drawing Title: As Existing Plans & Elevations


Scale: 1/50 Date: July 2008

Drawn By: AR Drawing Nr: 1 Rev:

Barnsley Metropolitan
Borough Council
18 JUL 2008
Corporate Mail Room

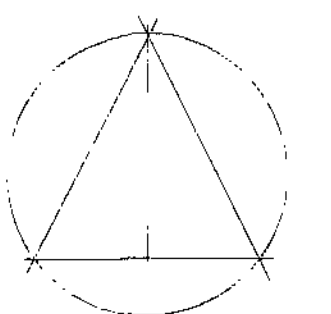


Alan Robinson
Chartered Architect BA Dip Arch RIBA BSc (Hons)PM
2 Gawber Road, Barnsley S75 2AF
Tel/Fax 01226 286066

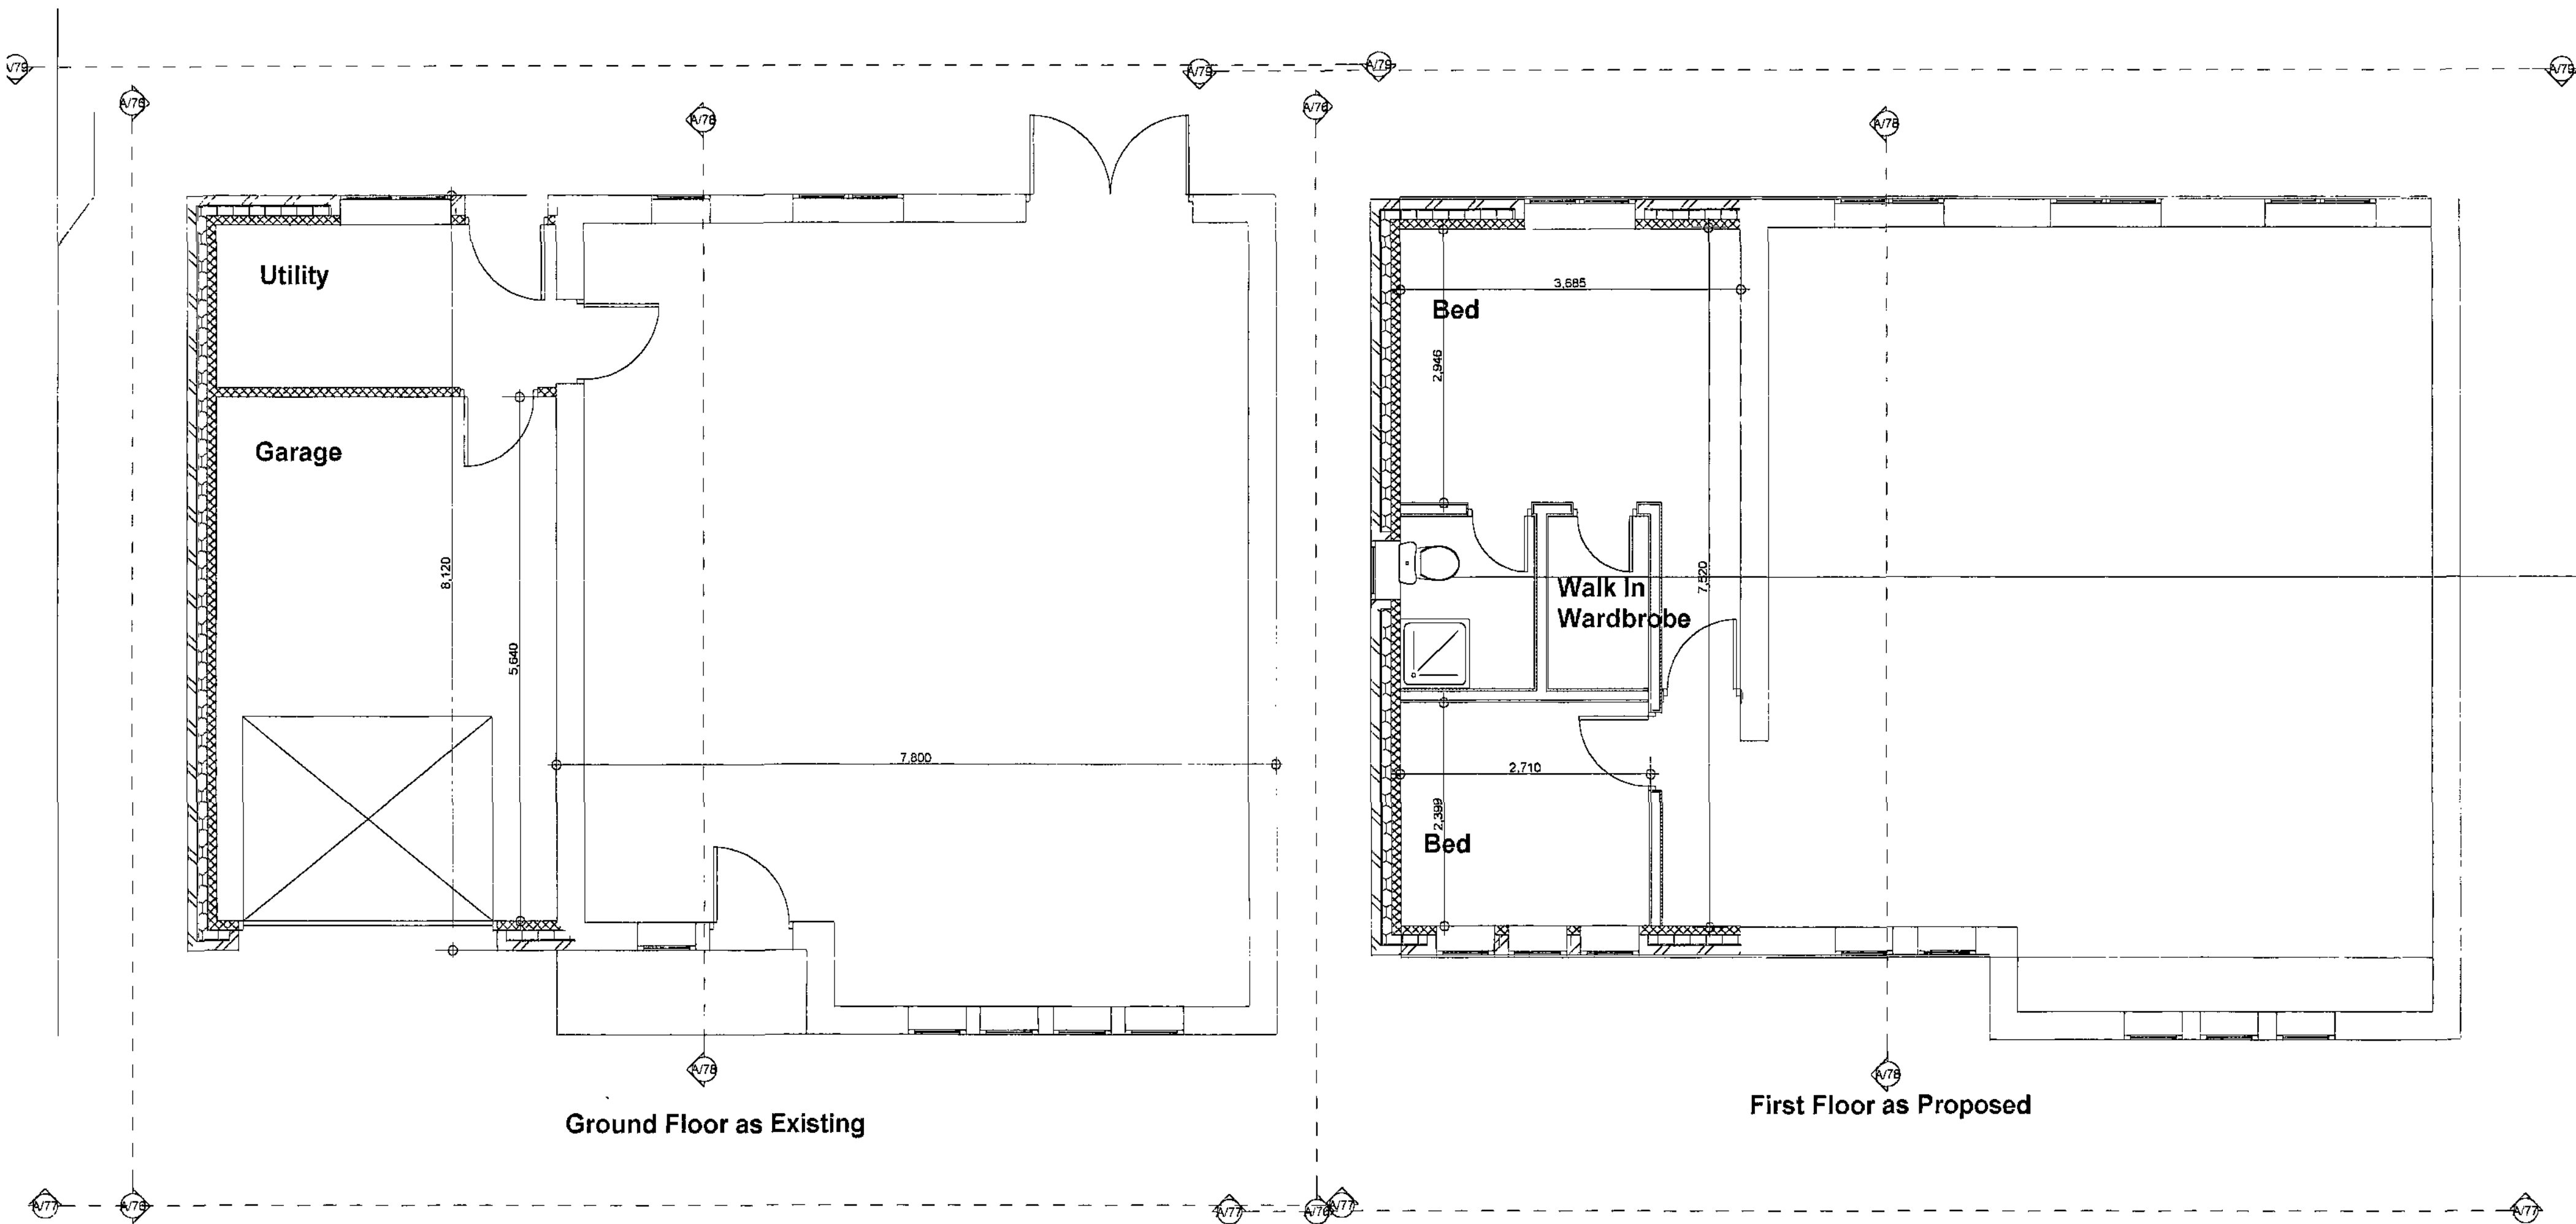

The contractor is to check all dimensions before commencing work. He is to ensure that he has received all the necessary information and drawings before commencing work.

Any discrepancies found on site with regards to structural items are to be reported back to the architect.

All contractors must ensure that they calculate the finished floor level to finished floor level from first floor to second floor. Ensure that the staircase can be constructed in accordance with current building regulations, including all necessary head rooms required under the regulations.

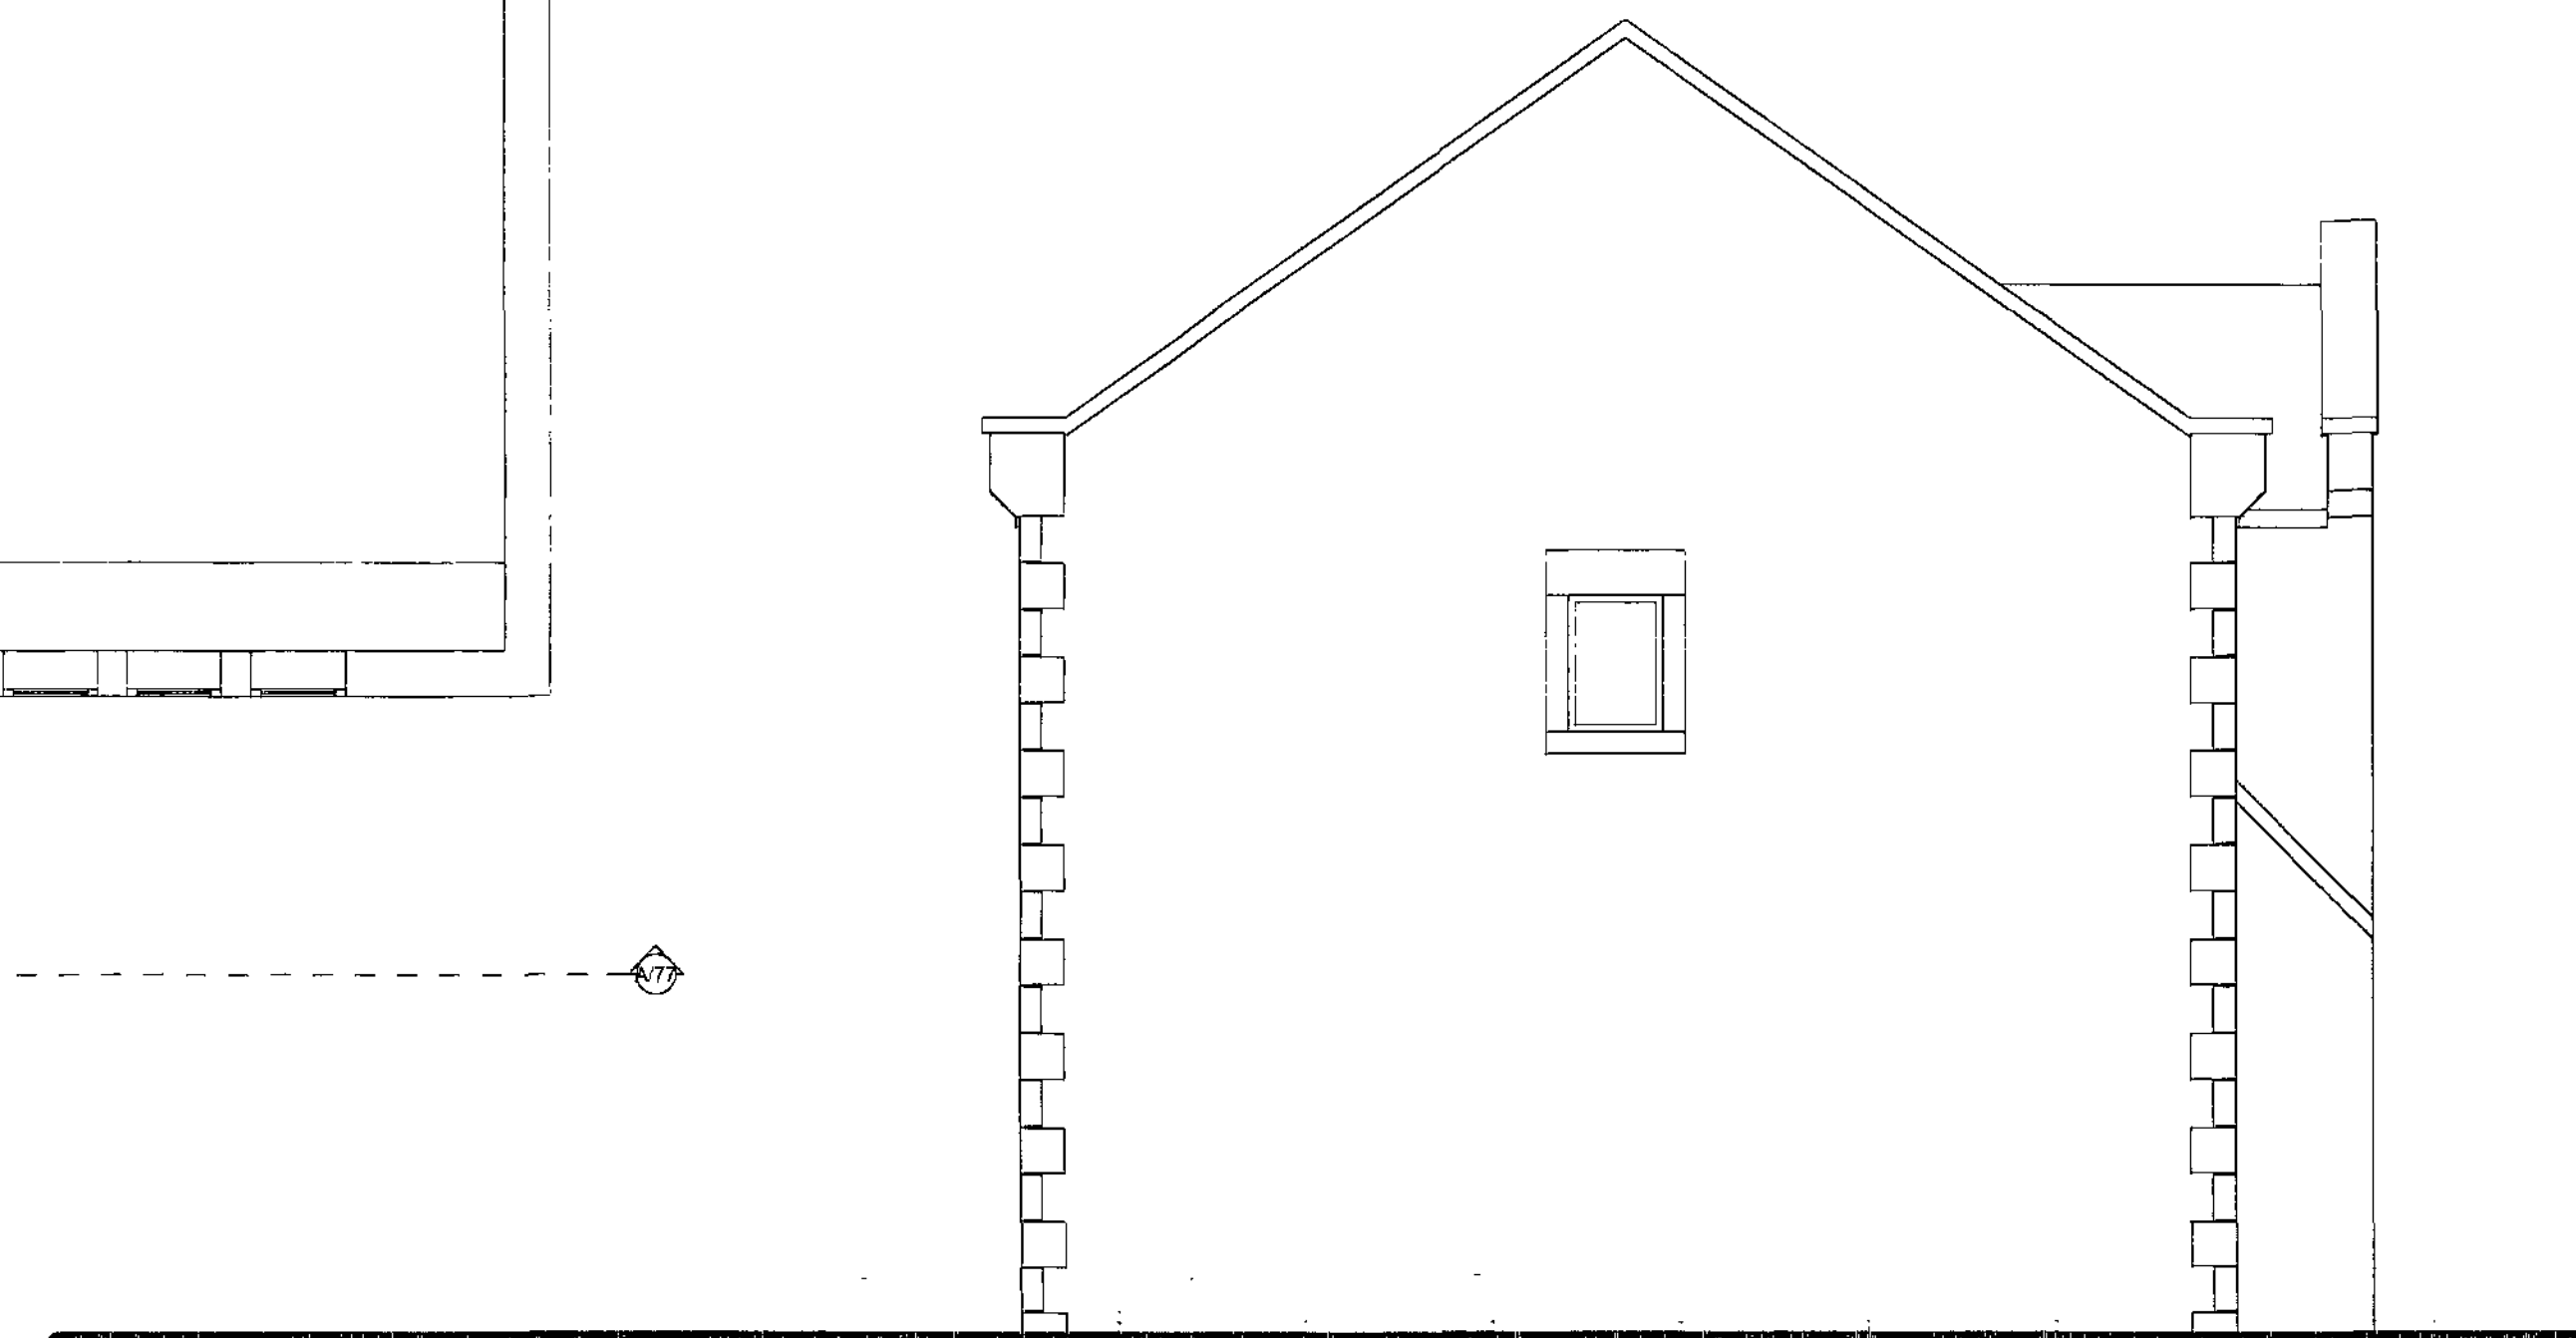

Elevation A/76



Elevation A/77

Elevation A/79

Rev: **Date:** **Revisions:**


Client: Beaumont

Project: Proposed Two Storey Side Extension to
49 Don Street, Penistone

Drawing Title: As Proposed Plans & Elevations

Scale: 1/50 **Date:** July 2008

Drawn By: AR **Drawing Nr:** 2 **Rev:**

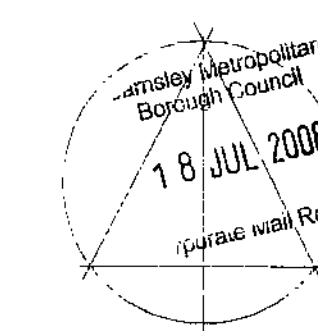

Alan Robinson
Chartered Architect BA Dip Arch RIBA BSc (Hons)PM
2 Gawber Road, Barnsley S75 2AF
Tel/Fax 01226 286066