
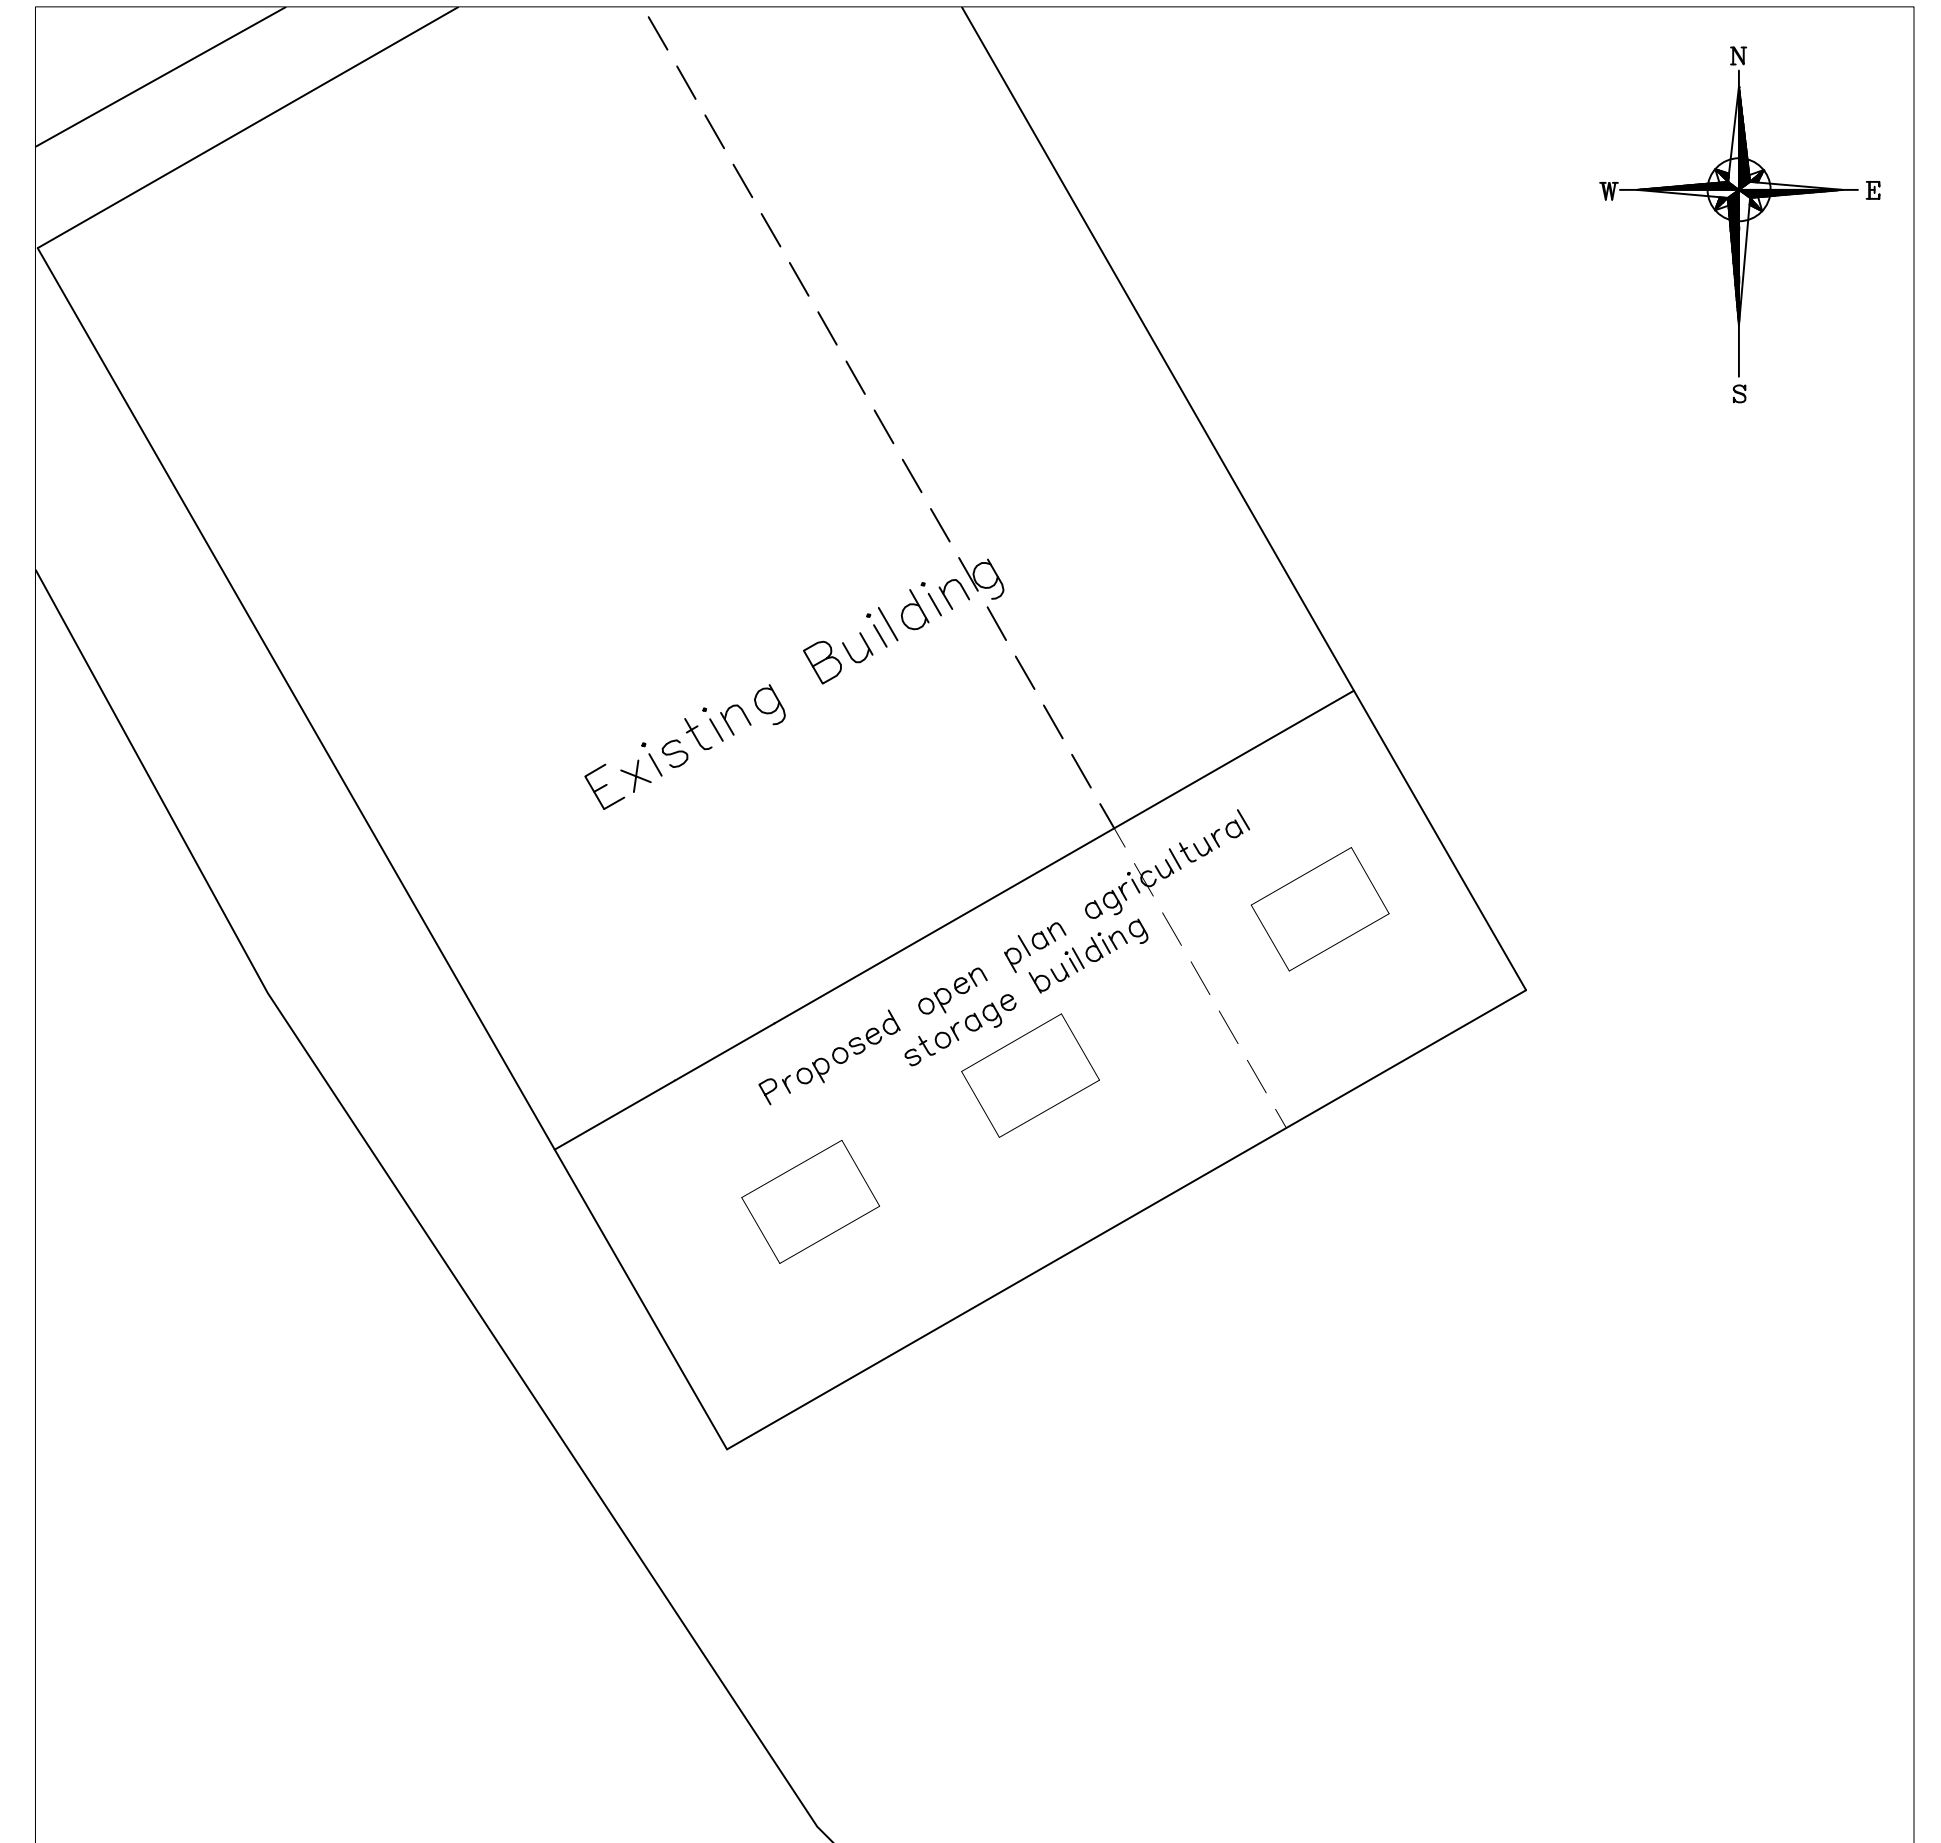
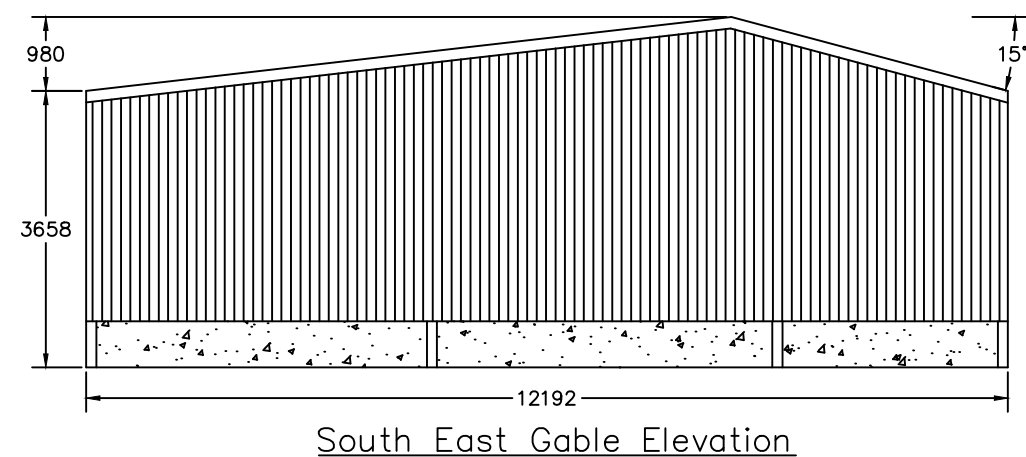
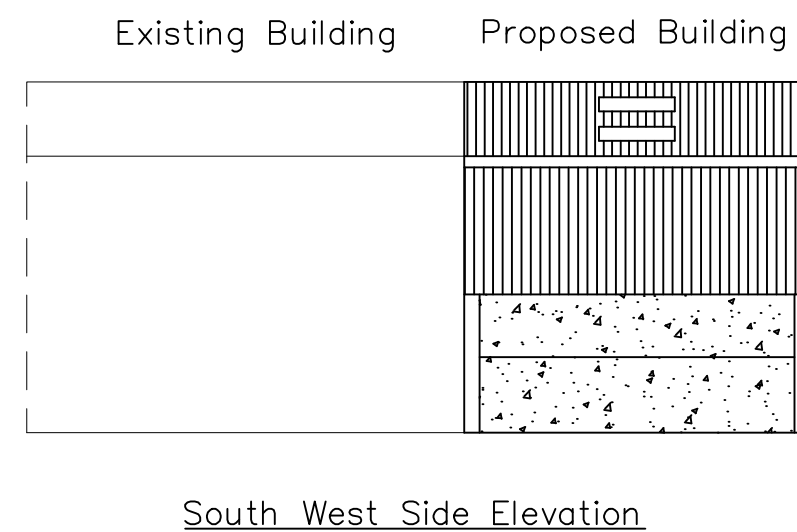


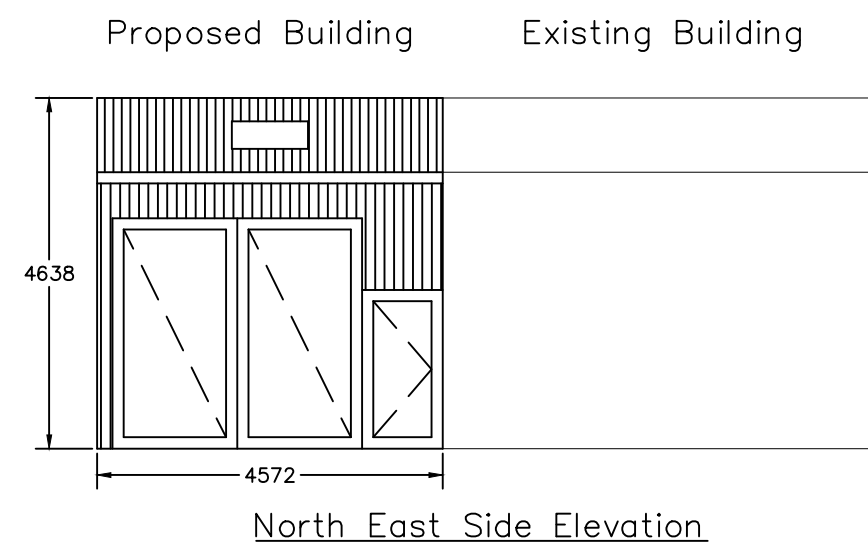

Roof sheeting to be polyester coated box profile steel sheeting with an anti-condensation backing, coloured Juniper Green (12B29)

Vertical cladding to be polyester coated box profile steel sheeting, coloured Juniper Green (12B29)

Below cladding to be pre-stressed concrete panels

All dimensions shown in mm

Rev.	Revision Description	Drn	Chkd	Appd	Date
© Copyright					
A & H Structures Ltd					
Narlow Works, Thorpe, ASHBOURNE. DE6 2AT Tel: 01335 350419 Fax: 01335 350533					
Client:					
Mr K Matthewman Grants Farm, Copster Lane Oxspring, Sheffield, S36 8YF					
Project:					
Proposed Agricultural Building Extension					
Title:					
Elevation Details					
Drawn by: Joanne Stanley		Designed by:		Checked:	
Date: 01.03.2018		Index No.:		Approved:	
Scales: 1:100 @ A2					
Drawing No: 1227-003				Revision	