TAYLOR TUXFORD ASSOCIATES

CONSULTING BUILDING ENGINEERS & ARCHITECTURAL DESIGNERS

Unauthorised copying or use of this drawing is not permitted
Copyright © 2021 Taylor Tuxford Associates Limited

Rev	Date	Amendments	By	Ap
A	08.09.21	Preliminary drawing issue	MT	RT
B	25.10.21	Planning issue	MT	RT
C	09.12.21	Bloc plan amended	MT	RT

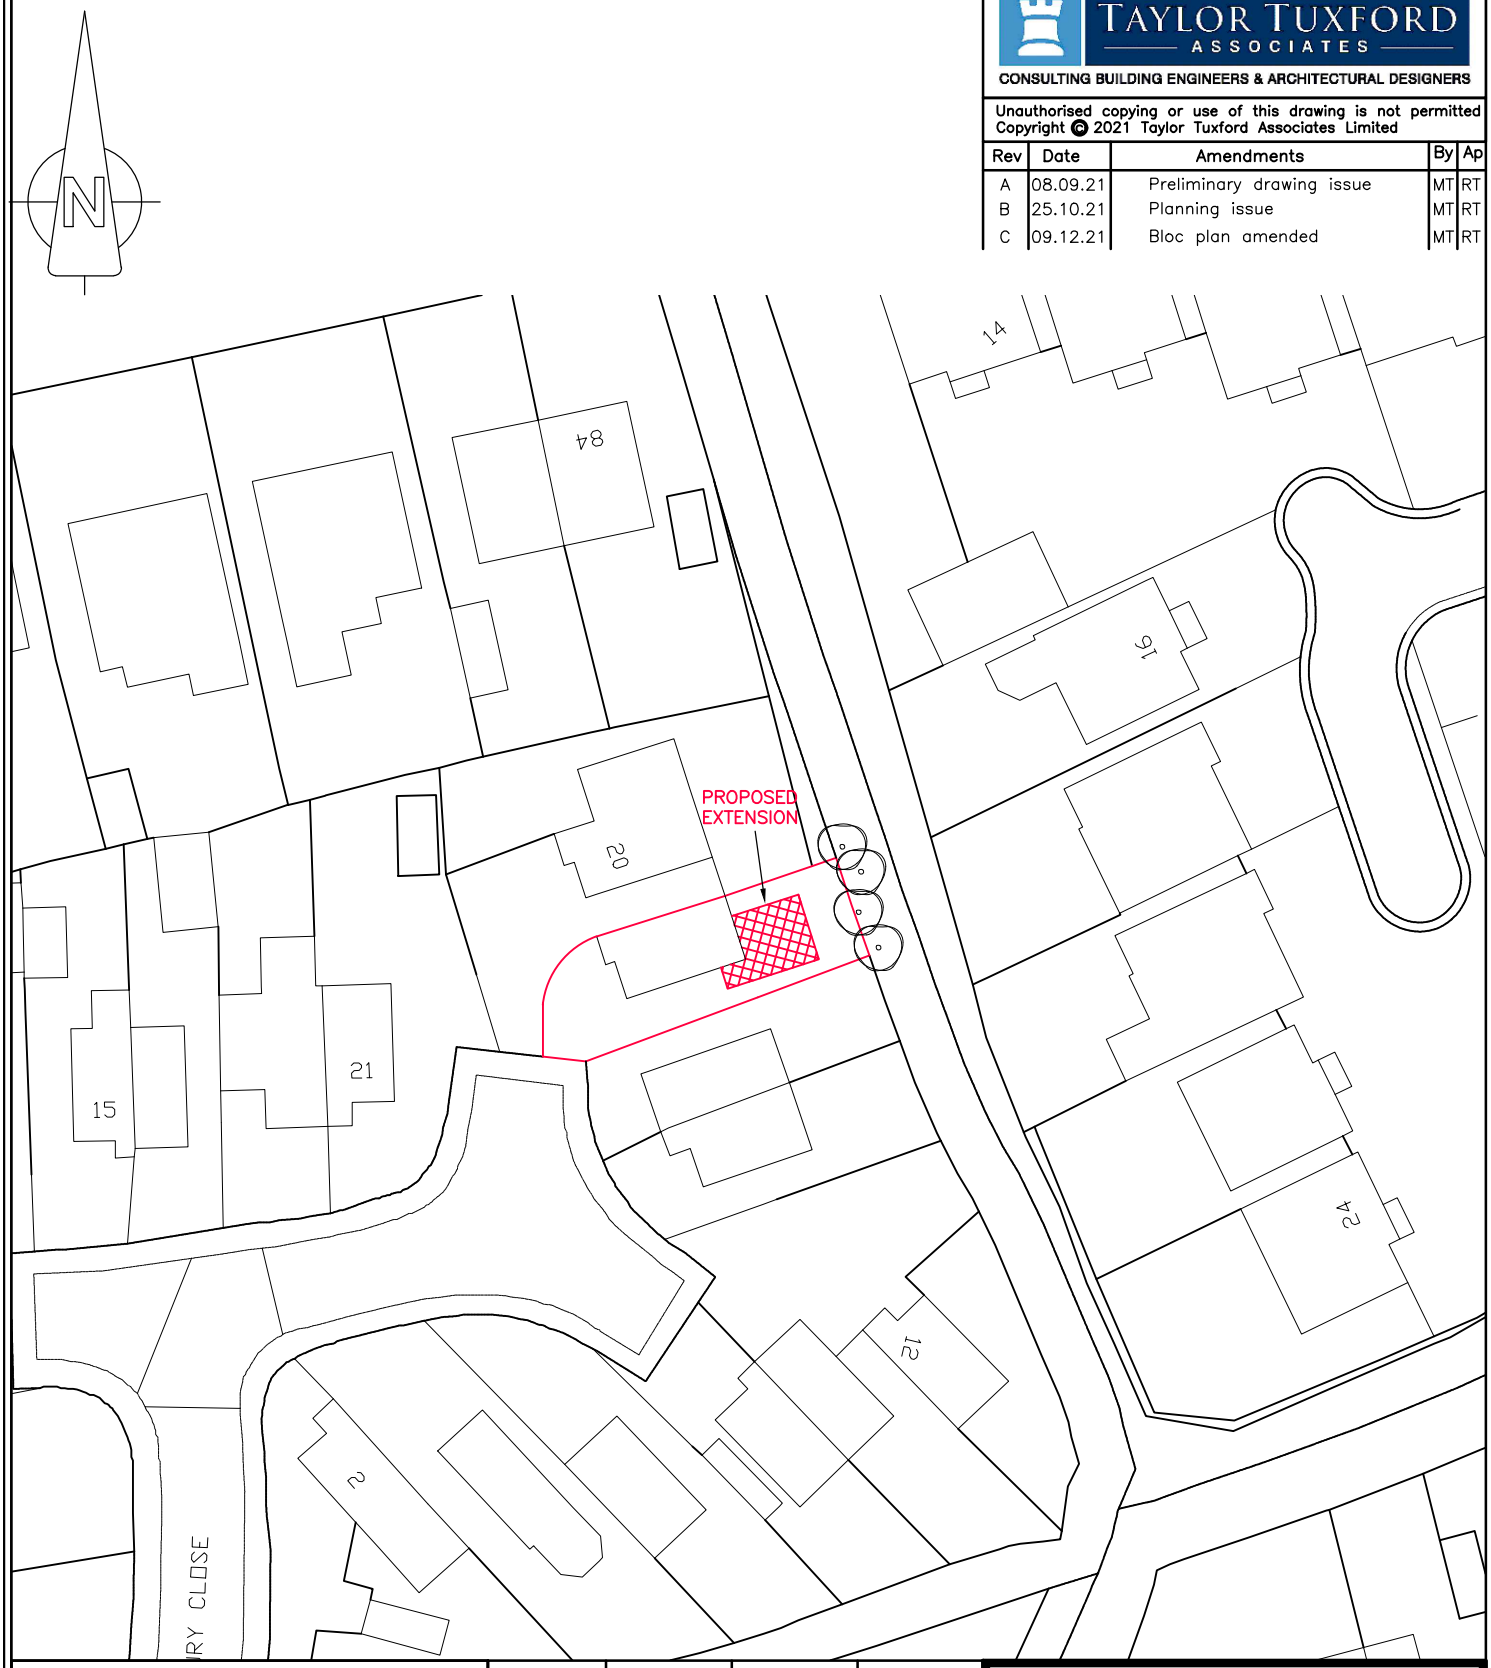

Project/Client

18 Westbury Close,
Barnsley
S75 2RZ
Mrs Sue Ward

Drawn By	Checked By	Date	Scale @ A4
M Tuxford	R Taylor	Sep '21	1:500

DO NOT SCALE, IF IN DOUBT ASK.
ALL DIMENSIONS ARE IN mm UNLESS OTHERWISE STATED.
THIS DRAWING TO BE READ IN CONJUNCTION WITH DRAWING NUMBERS 21/3236/001 & 003.

Drawing Number

21/3236/002/C

Drawing Title

Block plan

Drawing Status

PLANNING

Taylor Tuxford Associates Limited
10 Flash Lane Bramley Rotherham S66 1TY
Tel: 01709 730 780 Email: info@taylortuxford.co.uk
www.taylortuxford.co.uk
Registered office: 10 Flash Lane Bramley Rotherham S66 1TY Company Reg No: 6930575

Building the Future together