
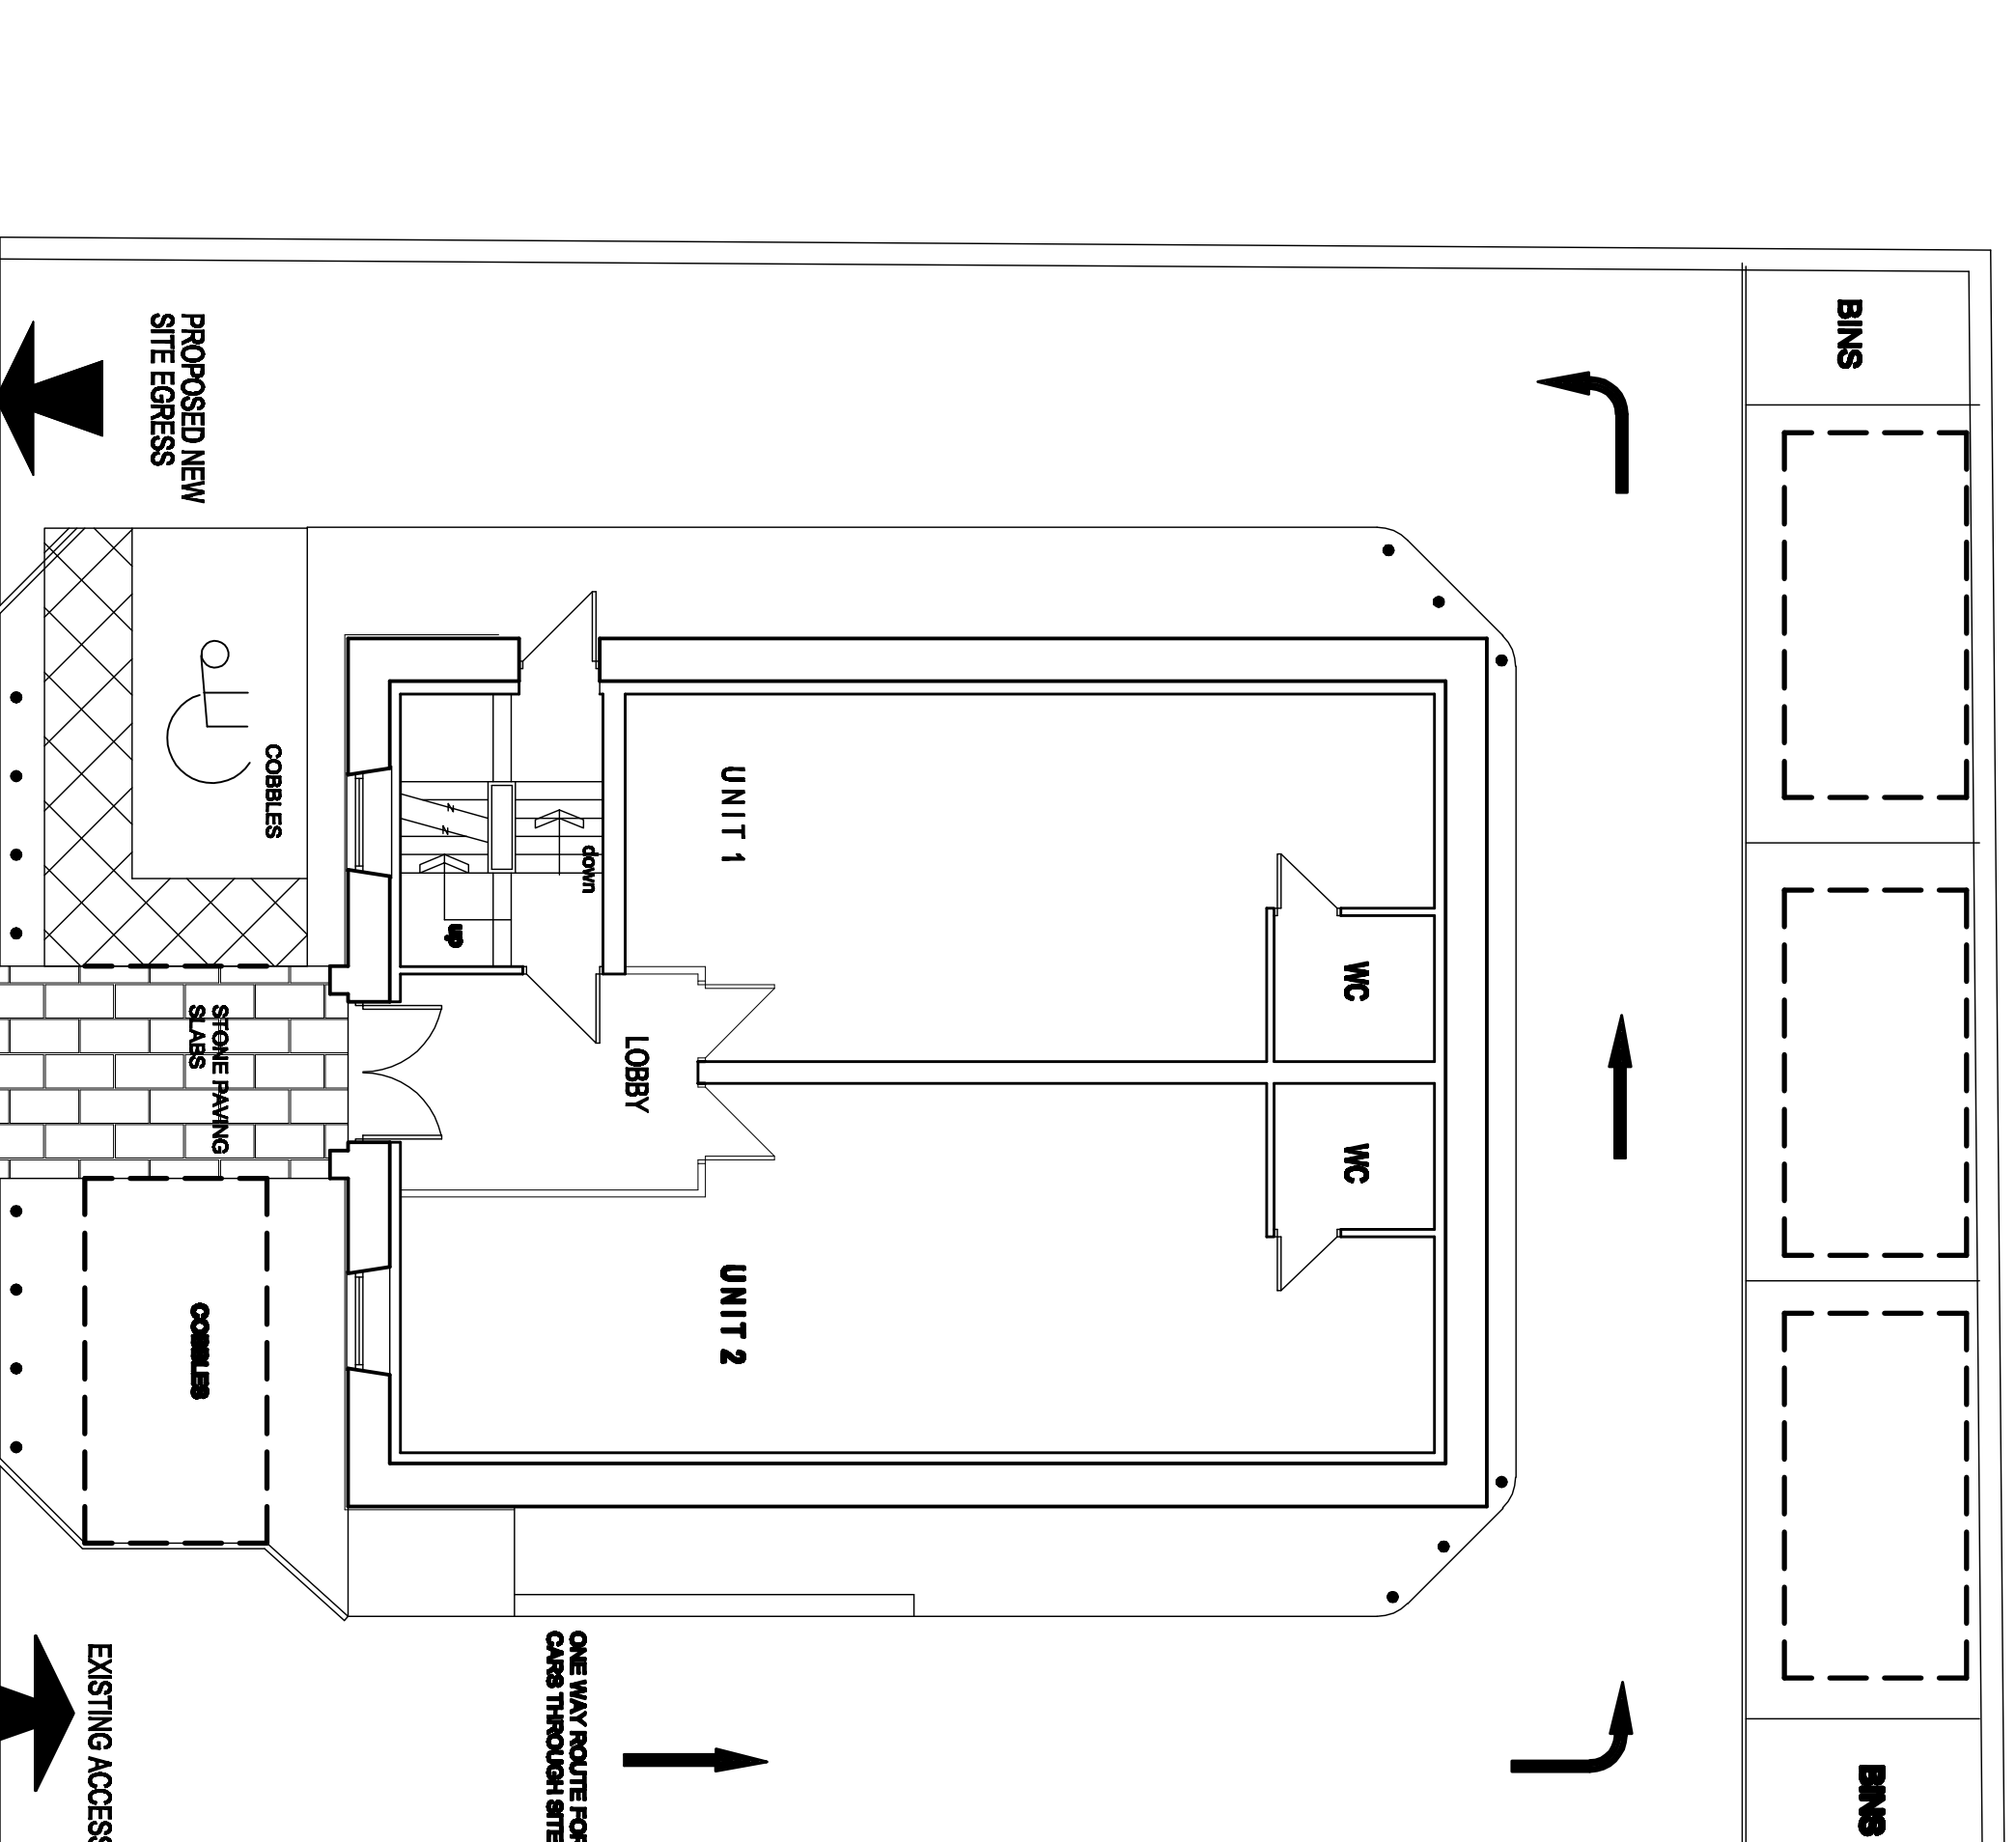
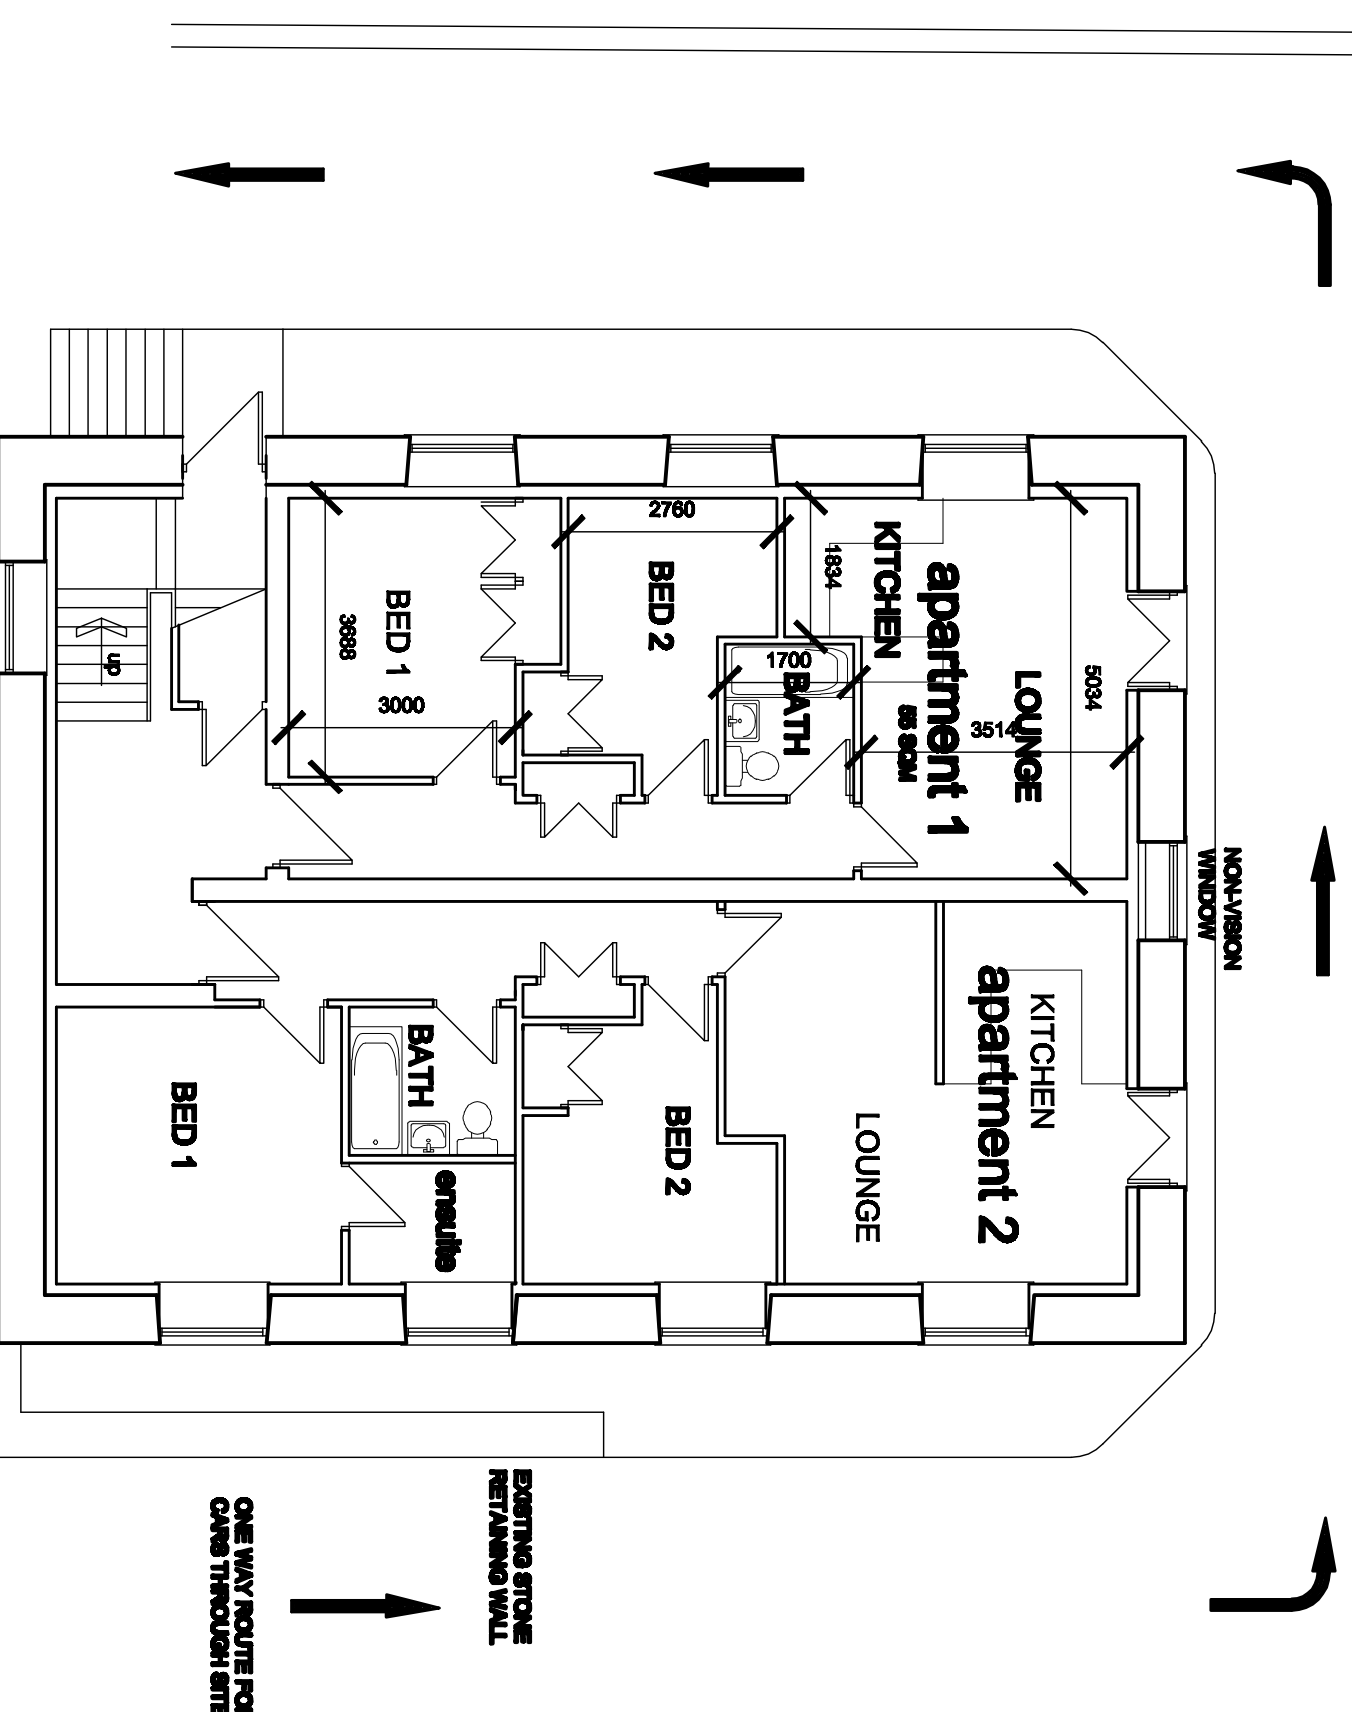
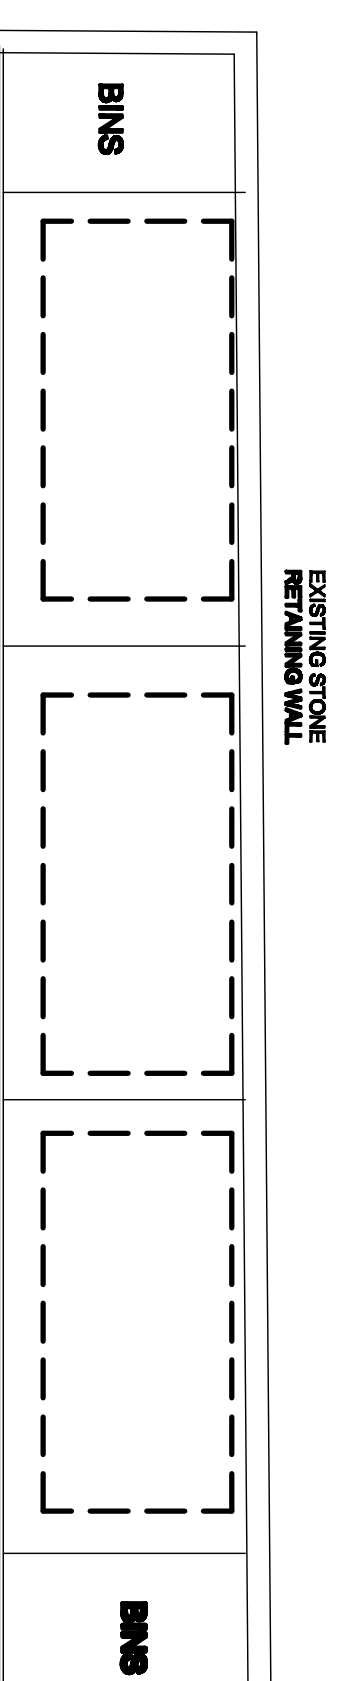
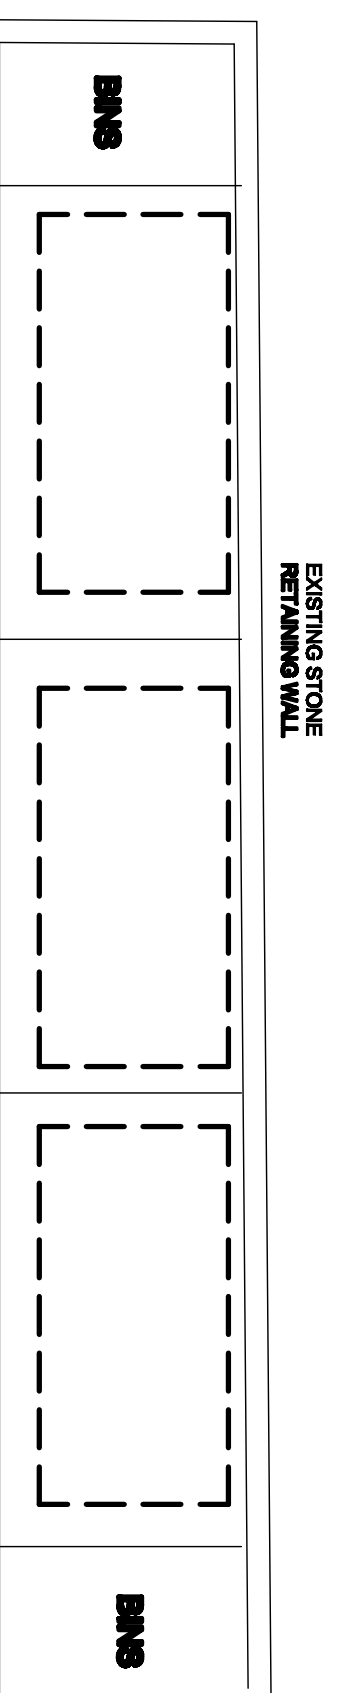
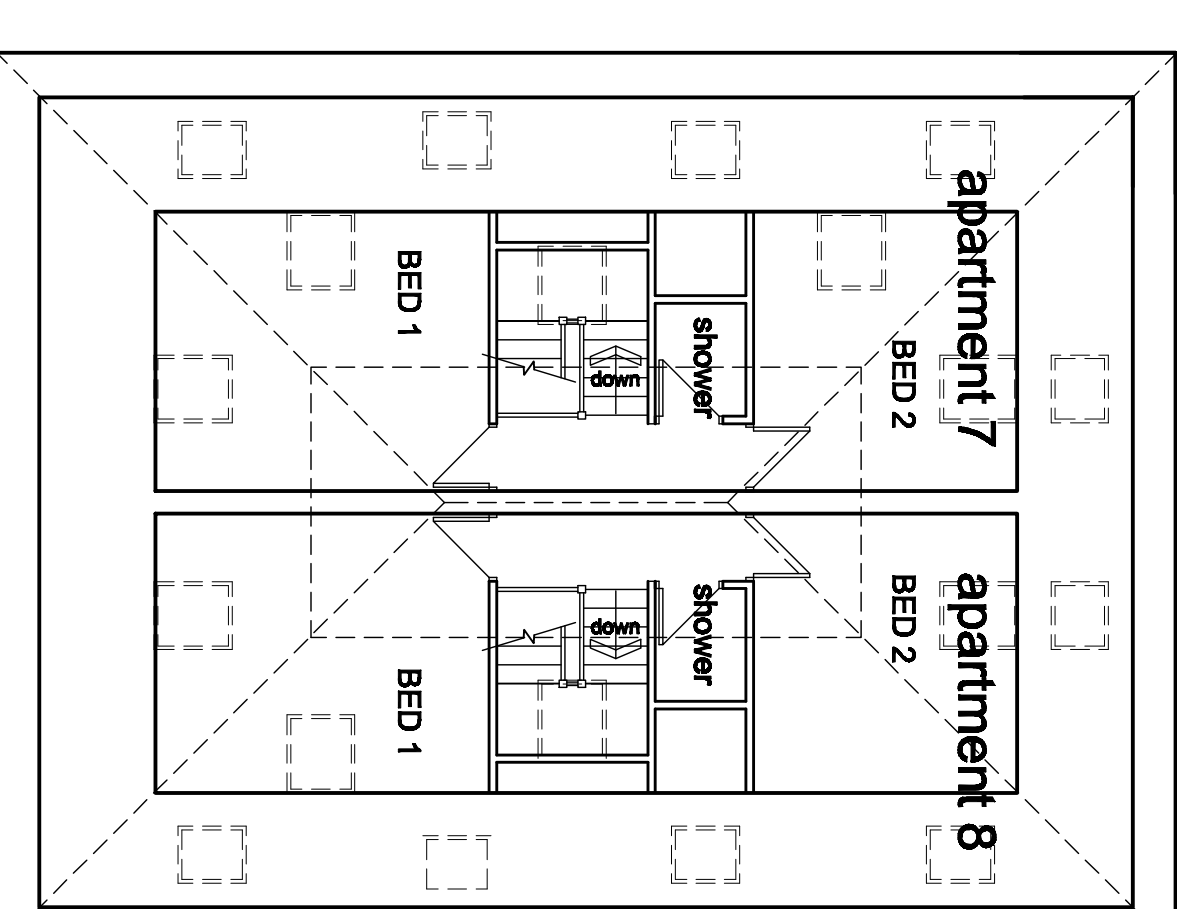
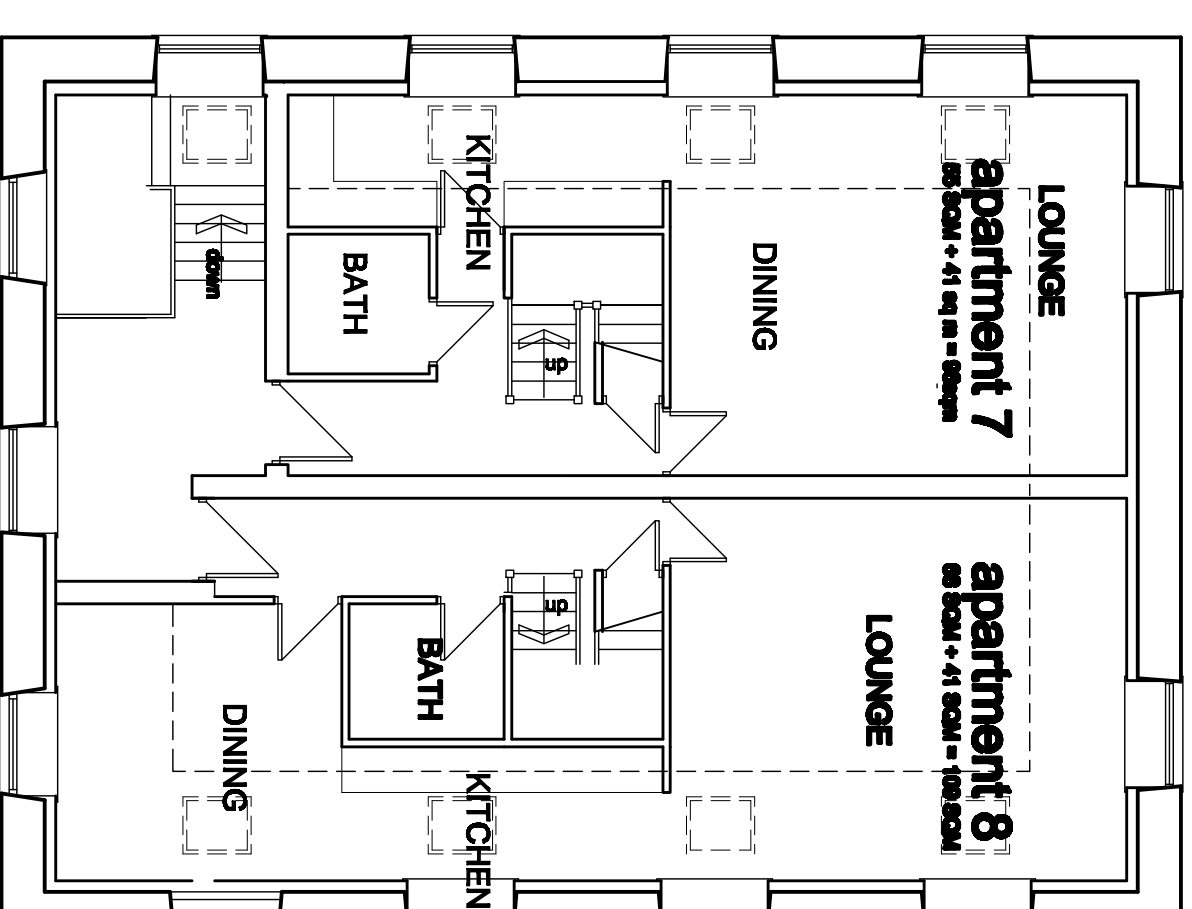
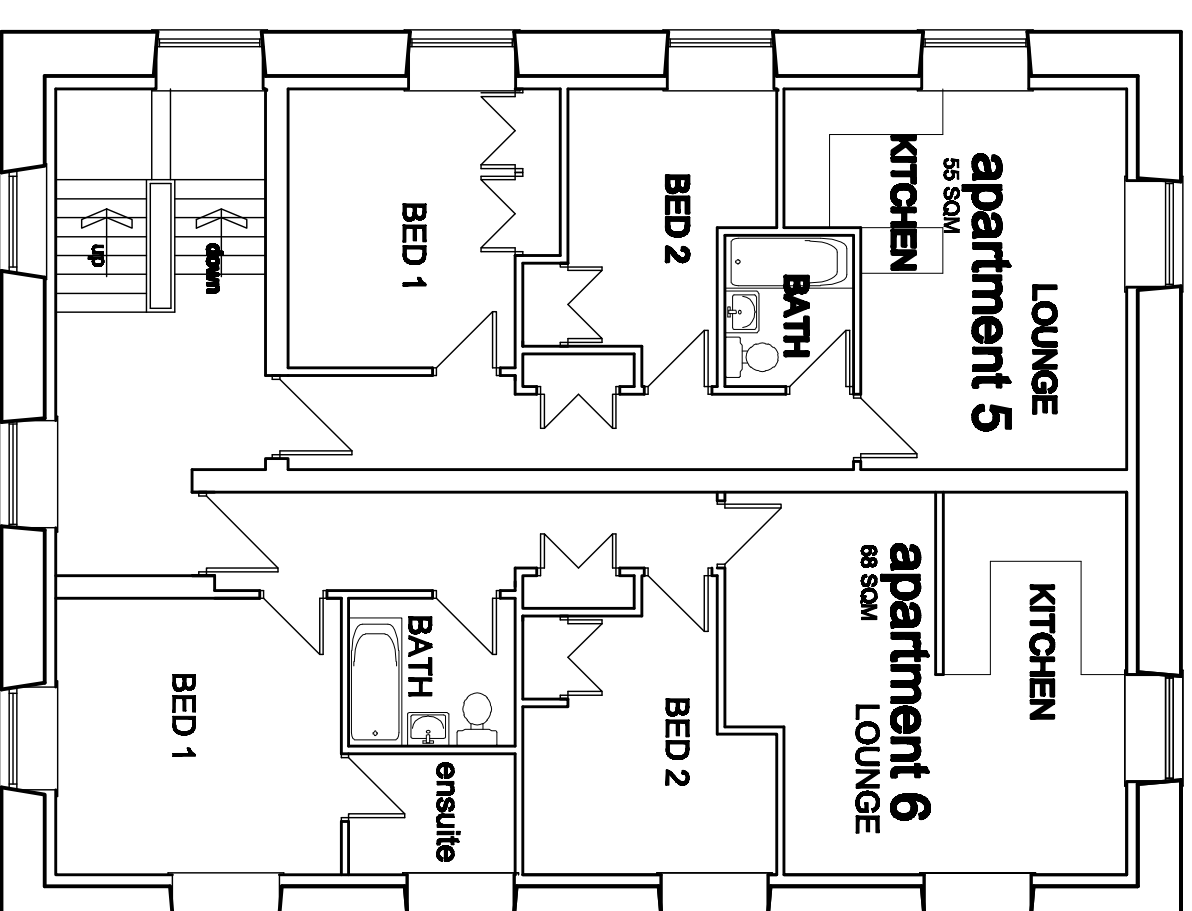


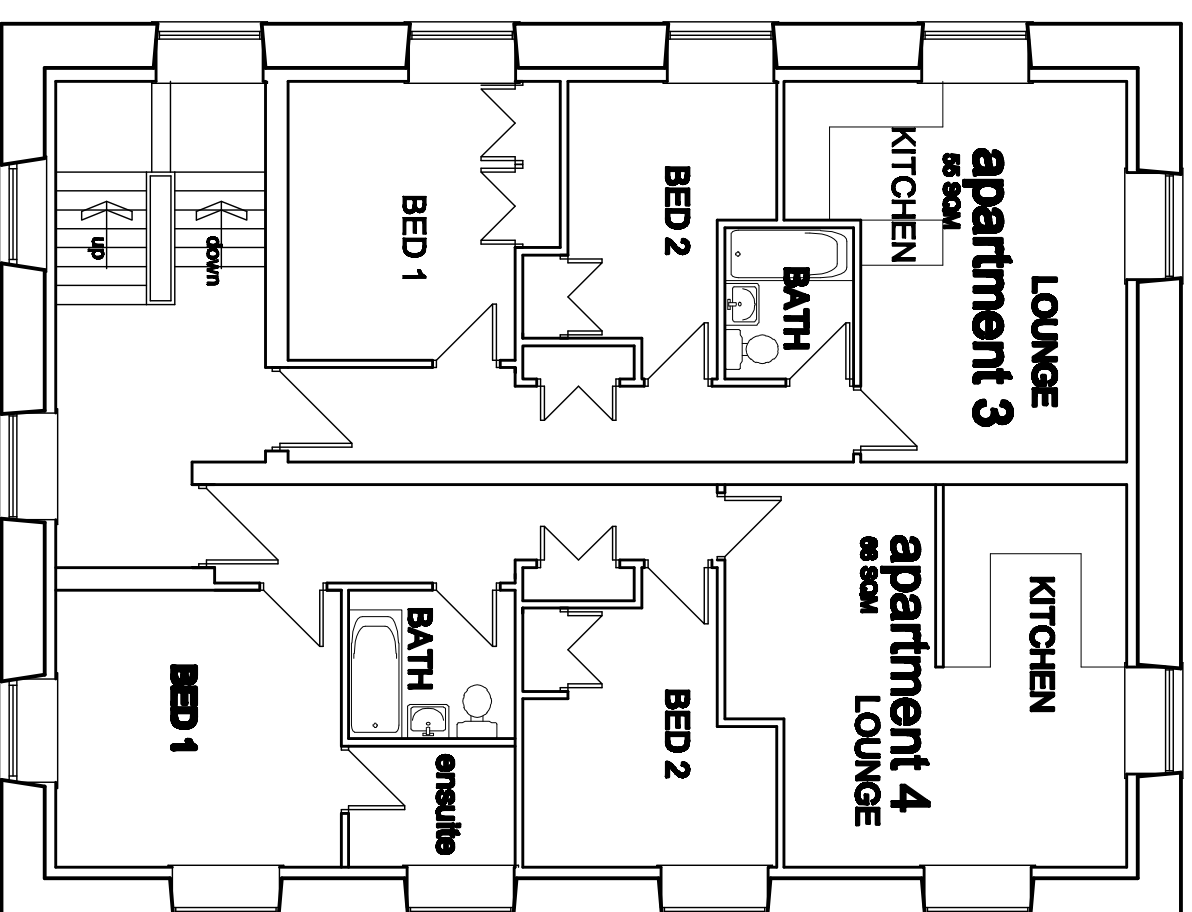

White Agus Partnership		1208, NEW ROAD, STANINCROSS, BARNESLEY, S75 6PP		PHONE/FAX: 01223 209442 E mail: agus@btinternet.com	
Project: PROPOSED CONVERSION WORKS DENBY DALE SHIRT CO SPARK LANE, MAPPLEWELL		CHARTERED SURVEYORS AND BUILDING DESIGN CONSULTANTS			
Drawing Title: PLANS AS PROPOSED		Client: MASON BUILDING CONTRACTORS			
Date: JAN 2009		Scale: 1:100 @ A1			
Ref: 09-002		Dwg. No. 19		Rev.	
Date Suffix Description		Date Suffix Description			