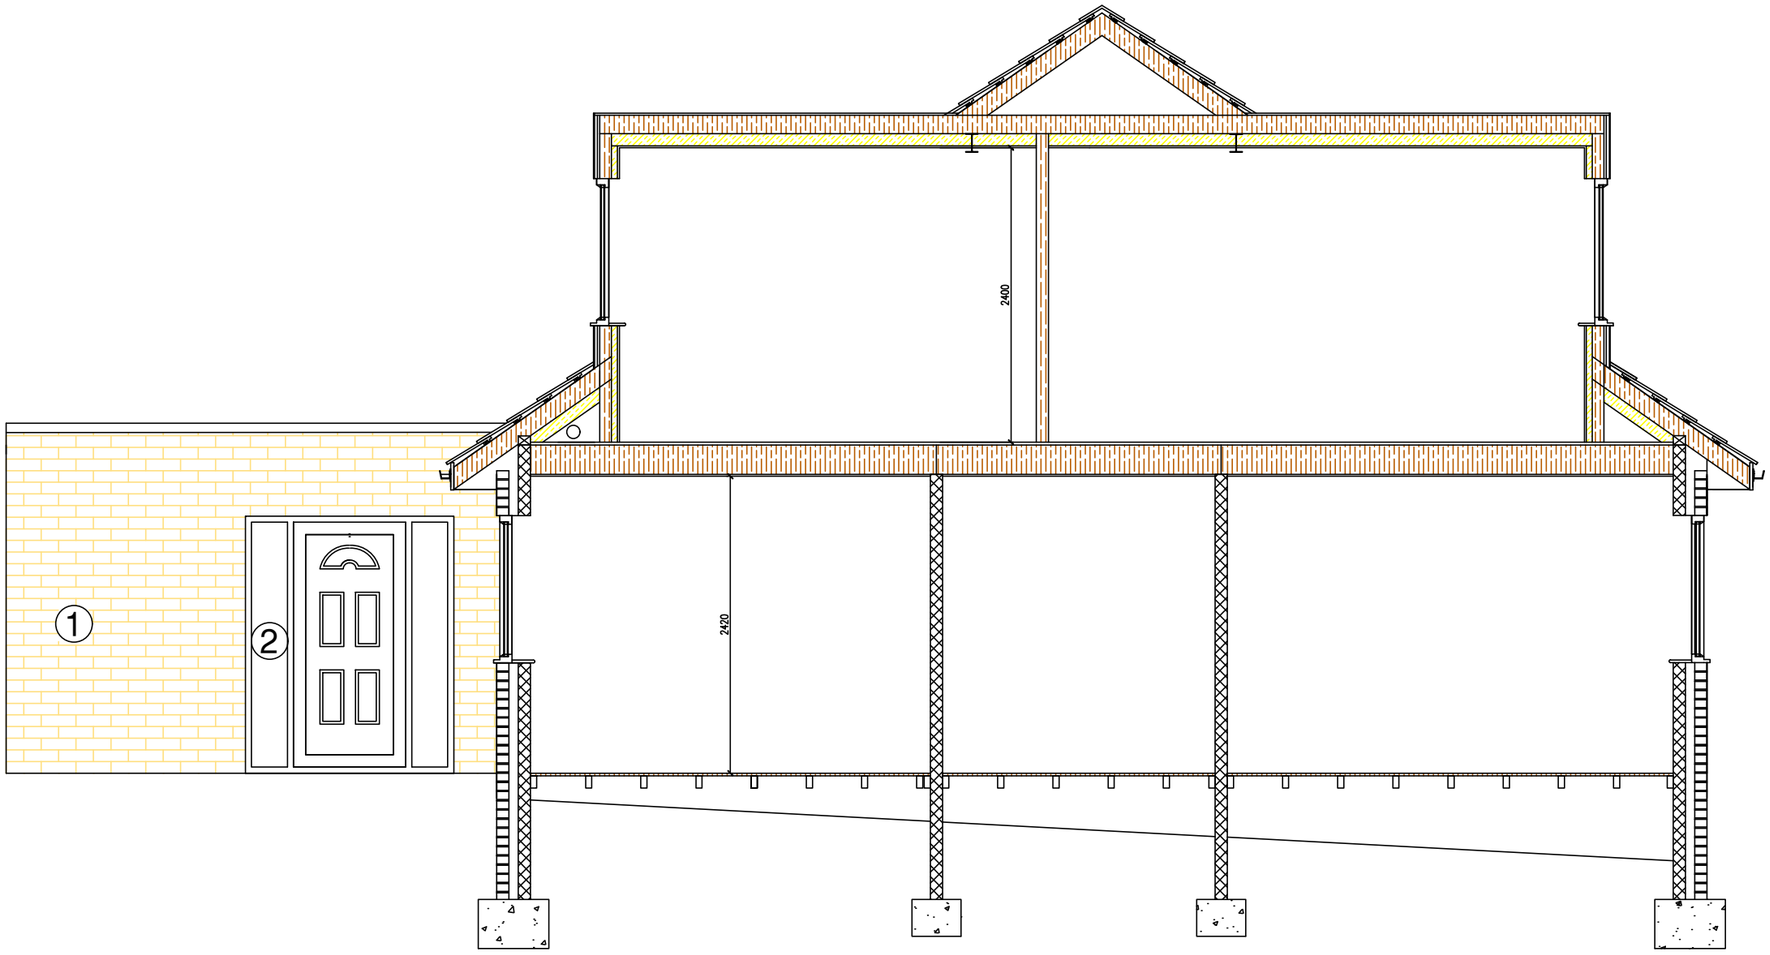


KEY

1. Reconstituted Walling Stone - Split Faced Buff
2. UPVC Windows - Grey
3. Concrete Interlocking Roof Tiles - Grey
4. UPVC Fascia and Soffits - Grey
5. Through Colour Render - Chalk White
6. Cemetitious Cladding colour to match tiles

PROPOSED SECTION A-A

TITLE: PROPOSED SECTION A-A		
SITE NAME: 11 WHARNCLIFFE ROAD		
SITE ADDRESS: 11 WHARNCLIFFE ROAD HOYLAND BARNSLEY S74 0HP		
JOB No: 0001		DATE: 11/05/2023
DRAWING No: 008	REV: N/A	SCALE: 1:50 (@ A3)
DRAWN BY: TS		ALL DIMENSIONS IN MM