

REVISION:	DATE:	DESCRIPTION:
A	05.02.2018	BLOCK PLAN REVISED TO SHOW EXISTING GARAGE DOUBLE GATES.
B	05.03.2018	REVISIONS TO BLOCK PLAN IN ACCORDANCE WITH CLIENT COMMENTS

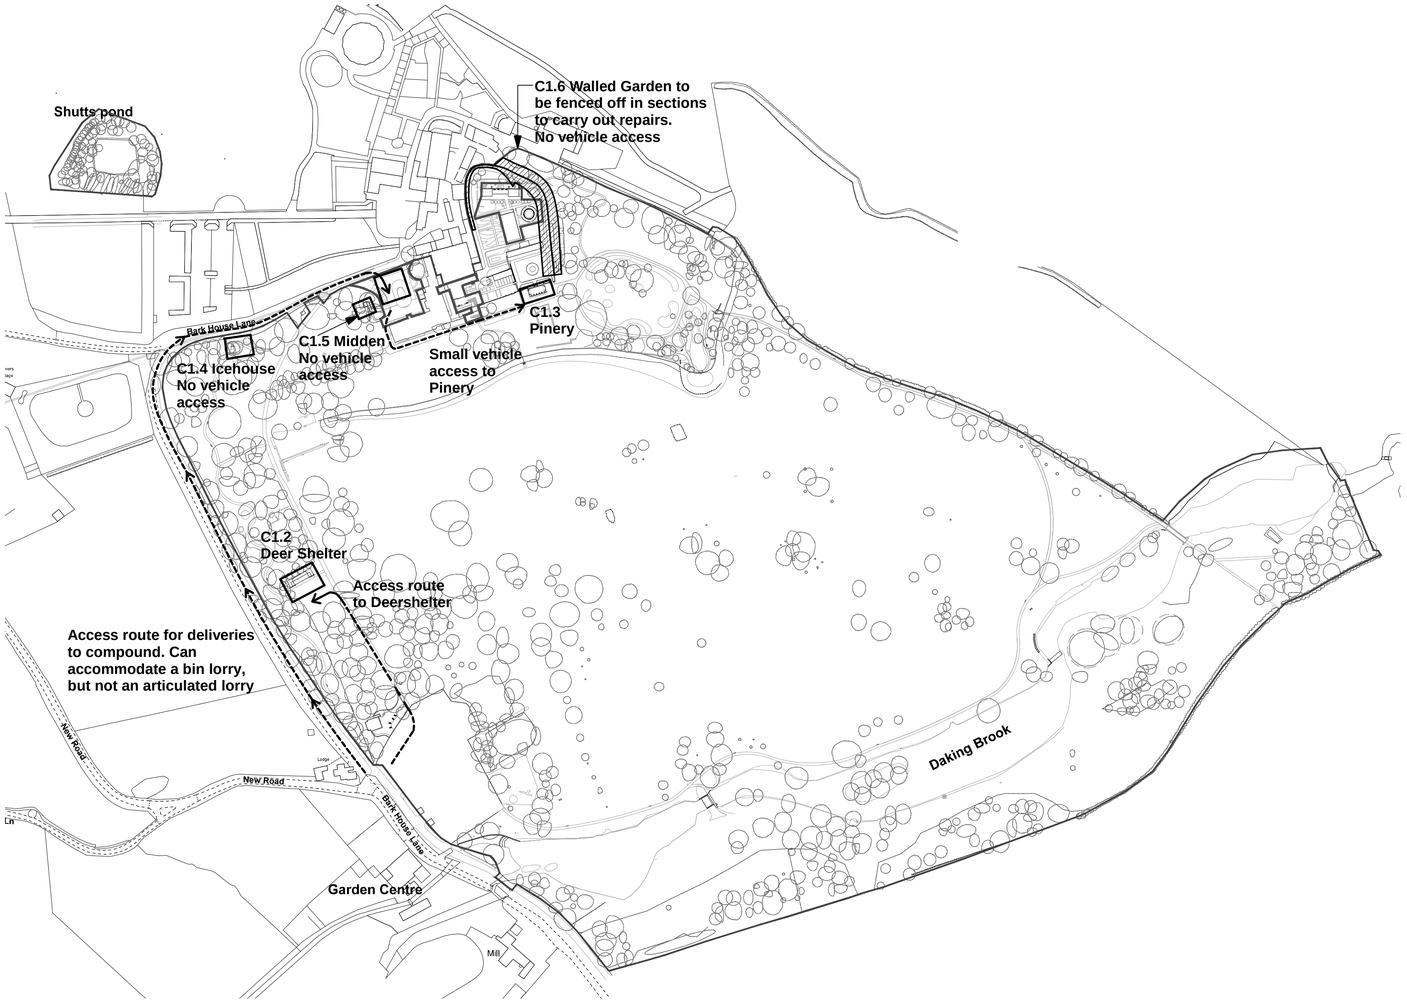

LOCATION PLAN

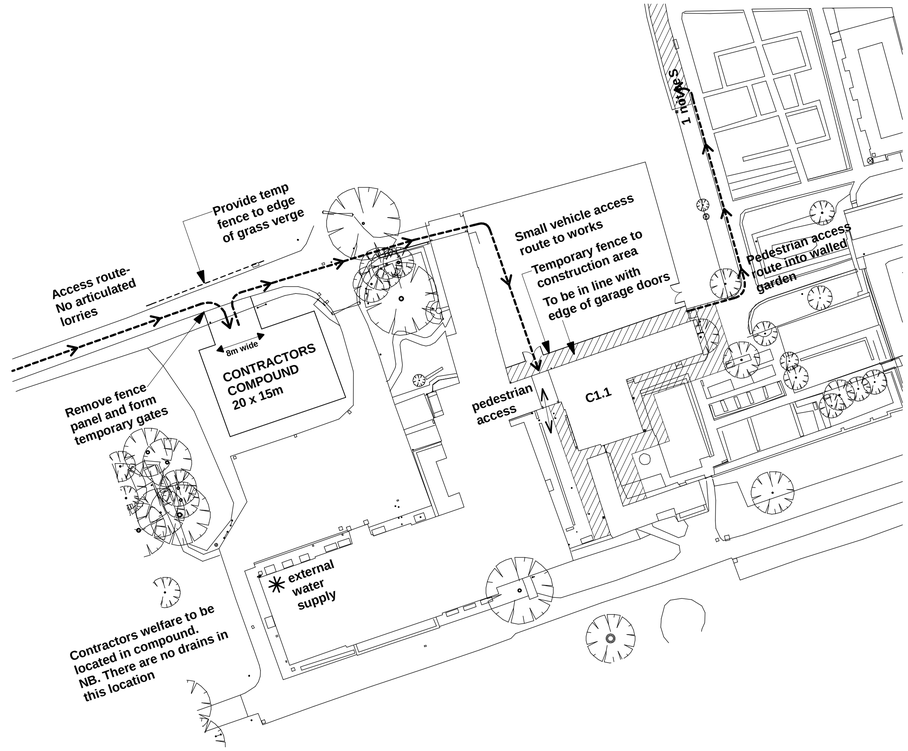

BLOCK PLAN

TENDER STAGE

BARNSLEY Metropolitan Borough Council · CANNON HALL MUSEUM, PARK & GARDENS · heritage lottery fund · BIG LOTTERY FUND

DRAWING TITLE:
C 1.1 SITE LOGISTICS PLAN

JOB DESCRIPTION:
CANON HALL PARK, BARNSLEY

DRAWING SCALE: 1: 2500 & 1:500 @ A1
DATE: NOVEMBER 2017
DRAWING REF: 2577.F122B

BAART HARRIES NEWALL ARCHITECTS
1 WILDERHOPE HOUSE
POUNTNEY GARDENS
BELLE VUE
SHREWSBURY SY3 7LU
Fax: 01743 364944
Tel: 01743 361261