




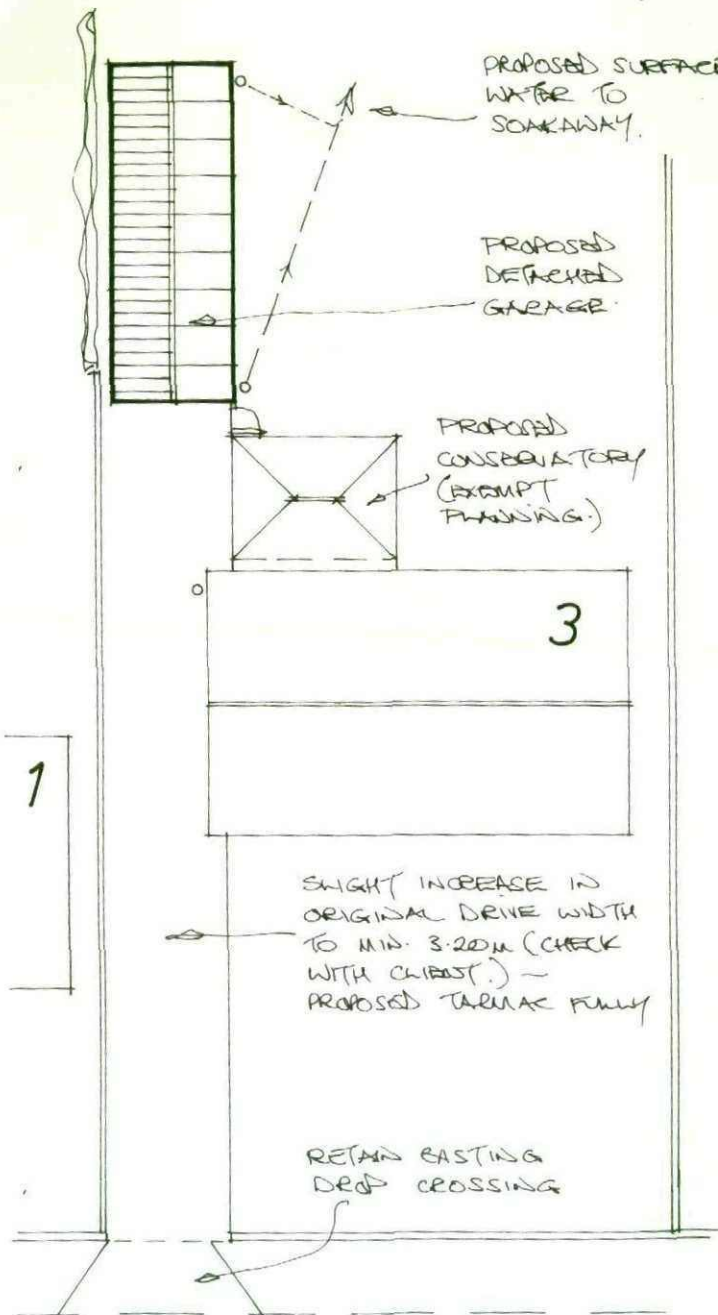

Site Layout 1:200

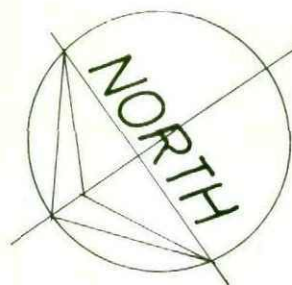

PROPERTY REF. TO:-

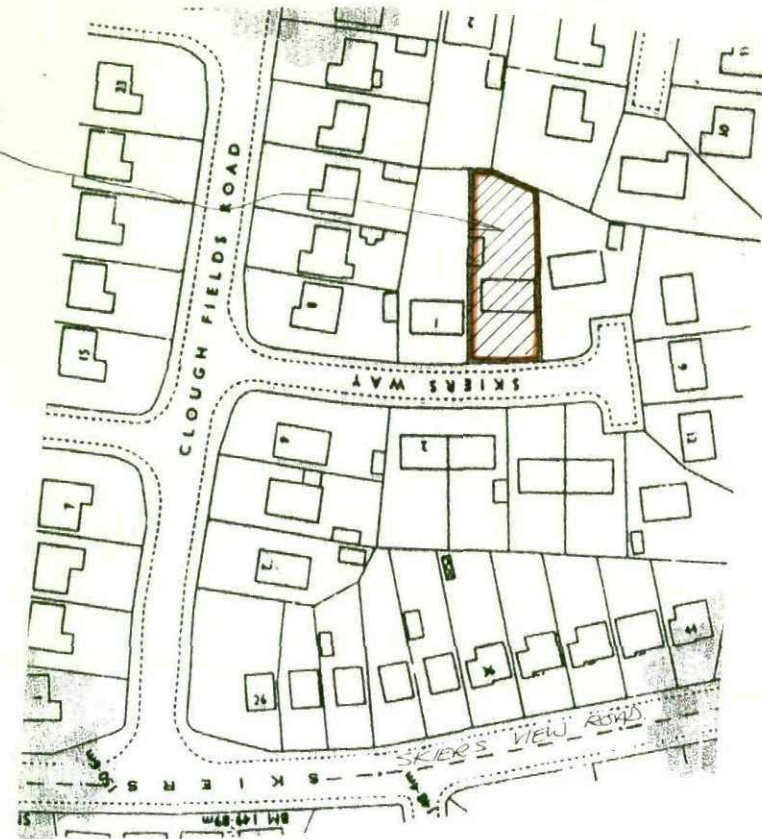

Location Plan 1:1250

Rev	Notes	Date

Garry Greetham Associates Ltd Residential Design Consultant Westwood House 18 Carr Lane Tankersley Barnsley S75 3BE Tel(01226)746573	
PROJECT	Detached Garage
CLIENT	Ms. J. Bennett
TITLE	Site & Location Layouts
ADDRESS	3 Skiers Way, Hoyland, Barnsley. S74 0BP.
DRAWN BY	ggg
SCALE as shown	DATE Mar.10
DRAWING No	651-01 REV
Member of the Chartered Institute of Architectural Technologists	