


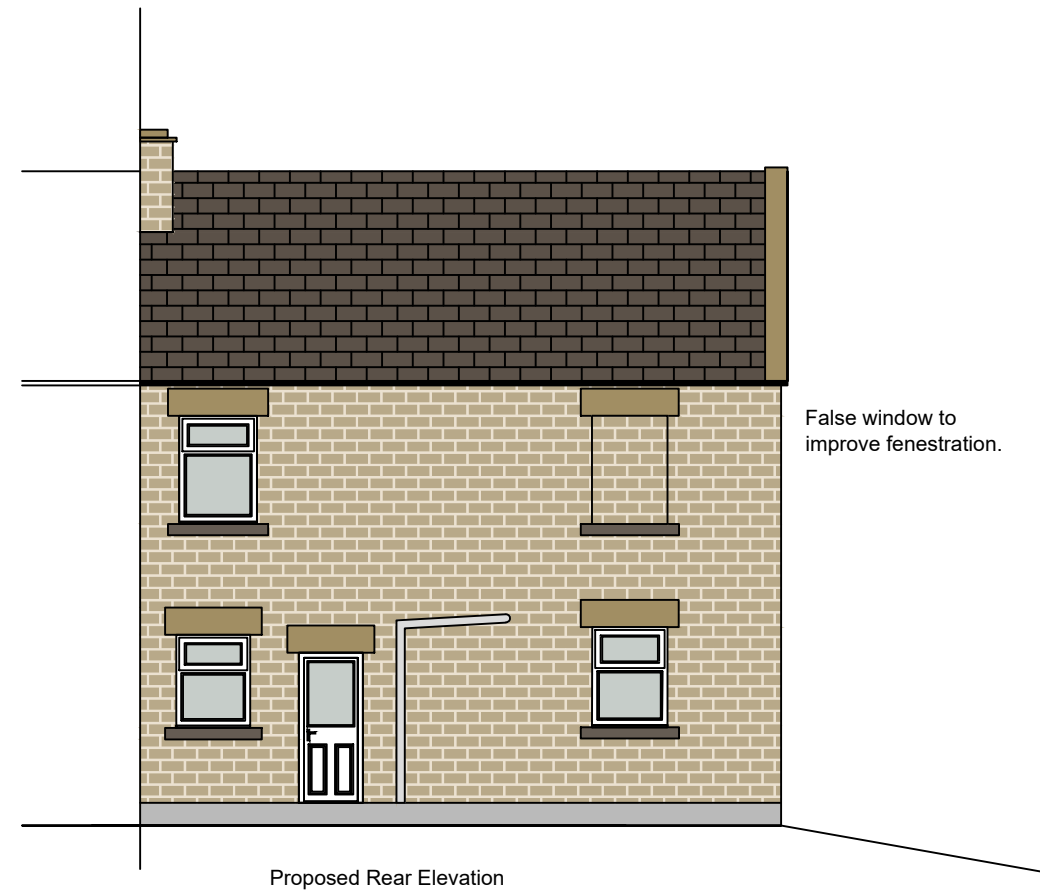

Materials List: -

- Sand Yellow Monocouche Render to be used on Gable (similar to the existing render on the porch)
- Stone for front and rear to be recycled from old gable to match existing
- Window style to match existing dwelling
- Roofing material to match existing dwelling (stone)

Project: – 142 Dearne Hall Road, Barnsley, S75 1LX	
Sheet Title: – Proposed Elevations	
Sheet Number: – E0142DHR – PP04	
DATE 28/02/2022	Scale 1:50
<p>MH Architectural & Project Management</p> <p>t: 07710540271</p> <p>e: landatmirfield@gmail.com</p>	