

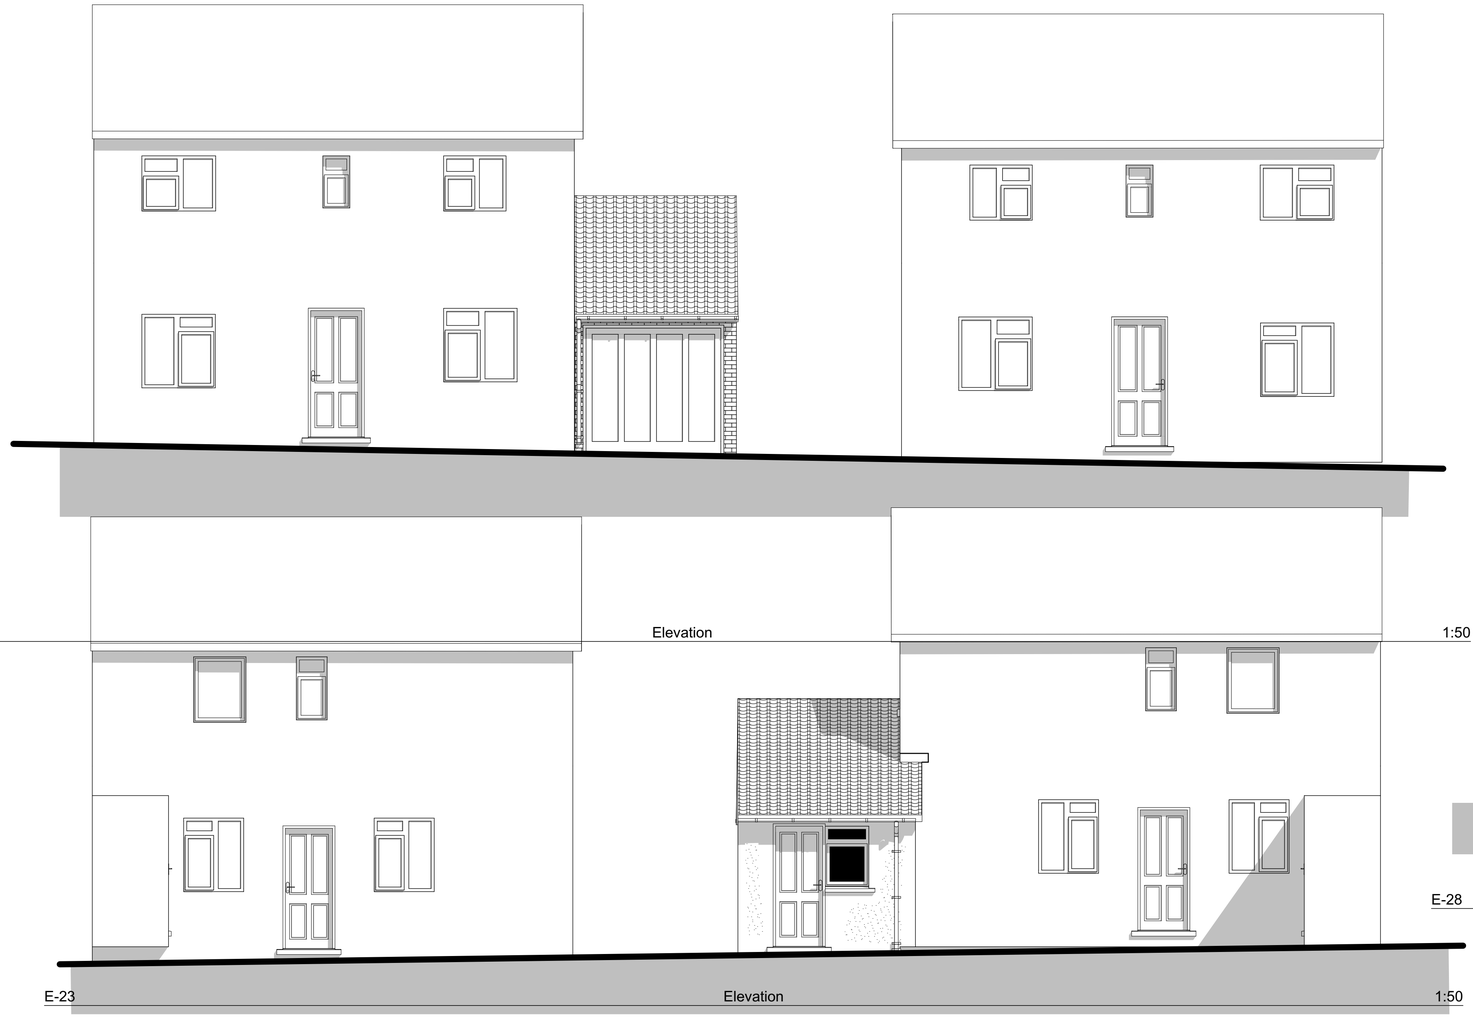


22 Elevation 1:50

E-23 Elevation 1:50

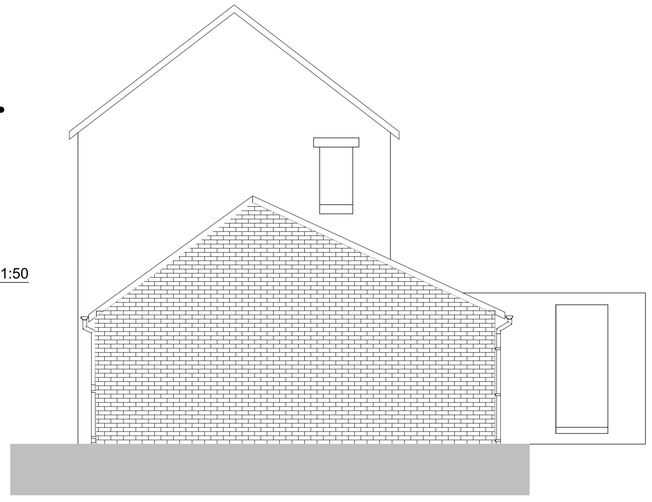

E-28 Elevation (1) 1:50

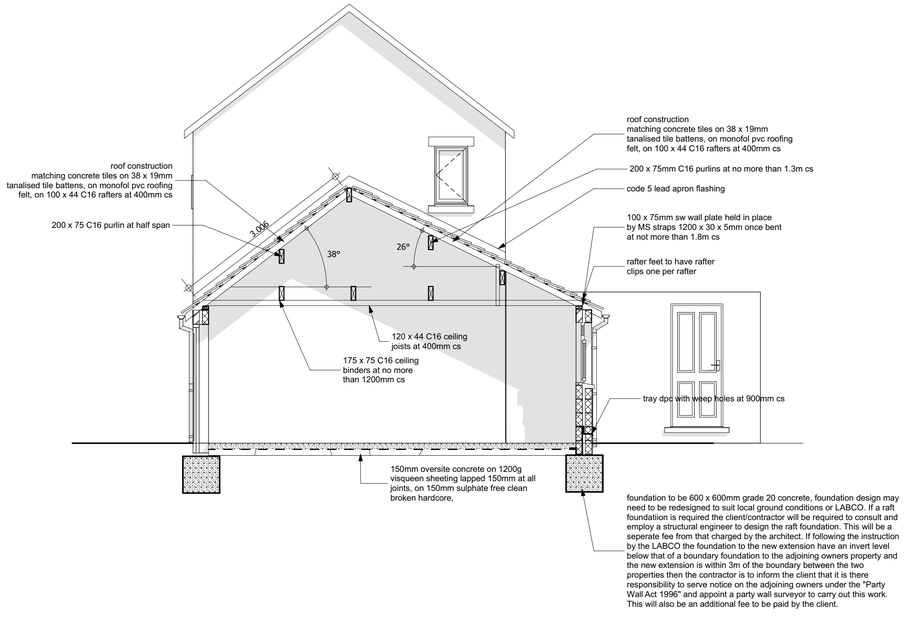

Client: Mr J Donnachie

Project: Proposed Single Garages to 21 Lyttleton Crescent, Cubley Penistone

Drawing Title: As Proposed Elevations and Section.

Scale: 1:50 **Date:**08/09/2020

Drawn By: AR **Rev:**

Drawing Nr: 2

Alan Robinson
Chartered Architect BA Dip Arch RIBA BSc (Hons)
2 Gawber Road, Barnsley S75 2AF
Tel/Fax 01226 286066
Mob: 07947808933