


NOTES

ALL DIMENSIONS AND LEVELS ARE TO BE CHECKED ON SITE
ANY DISCREPANCIES ARE TO BE REPORTED TO THE ARCHITECT
BEFORE ANY WORK COMMENCES
THIS DRAWING SHALL NOT BE SCALED TO ASCERTAIN ANY
DIMENSIONS WORK TO FIGURED DIMS ONLY
THIS DRAWING SHALL NOT BE REPRODUCED WITHOUT EXPRESS
WRITTEN PERMISSION FROM AFL LTD.

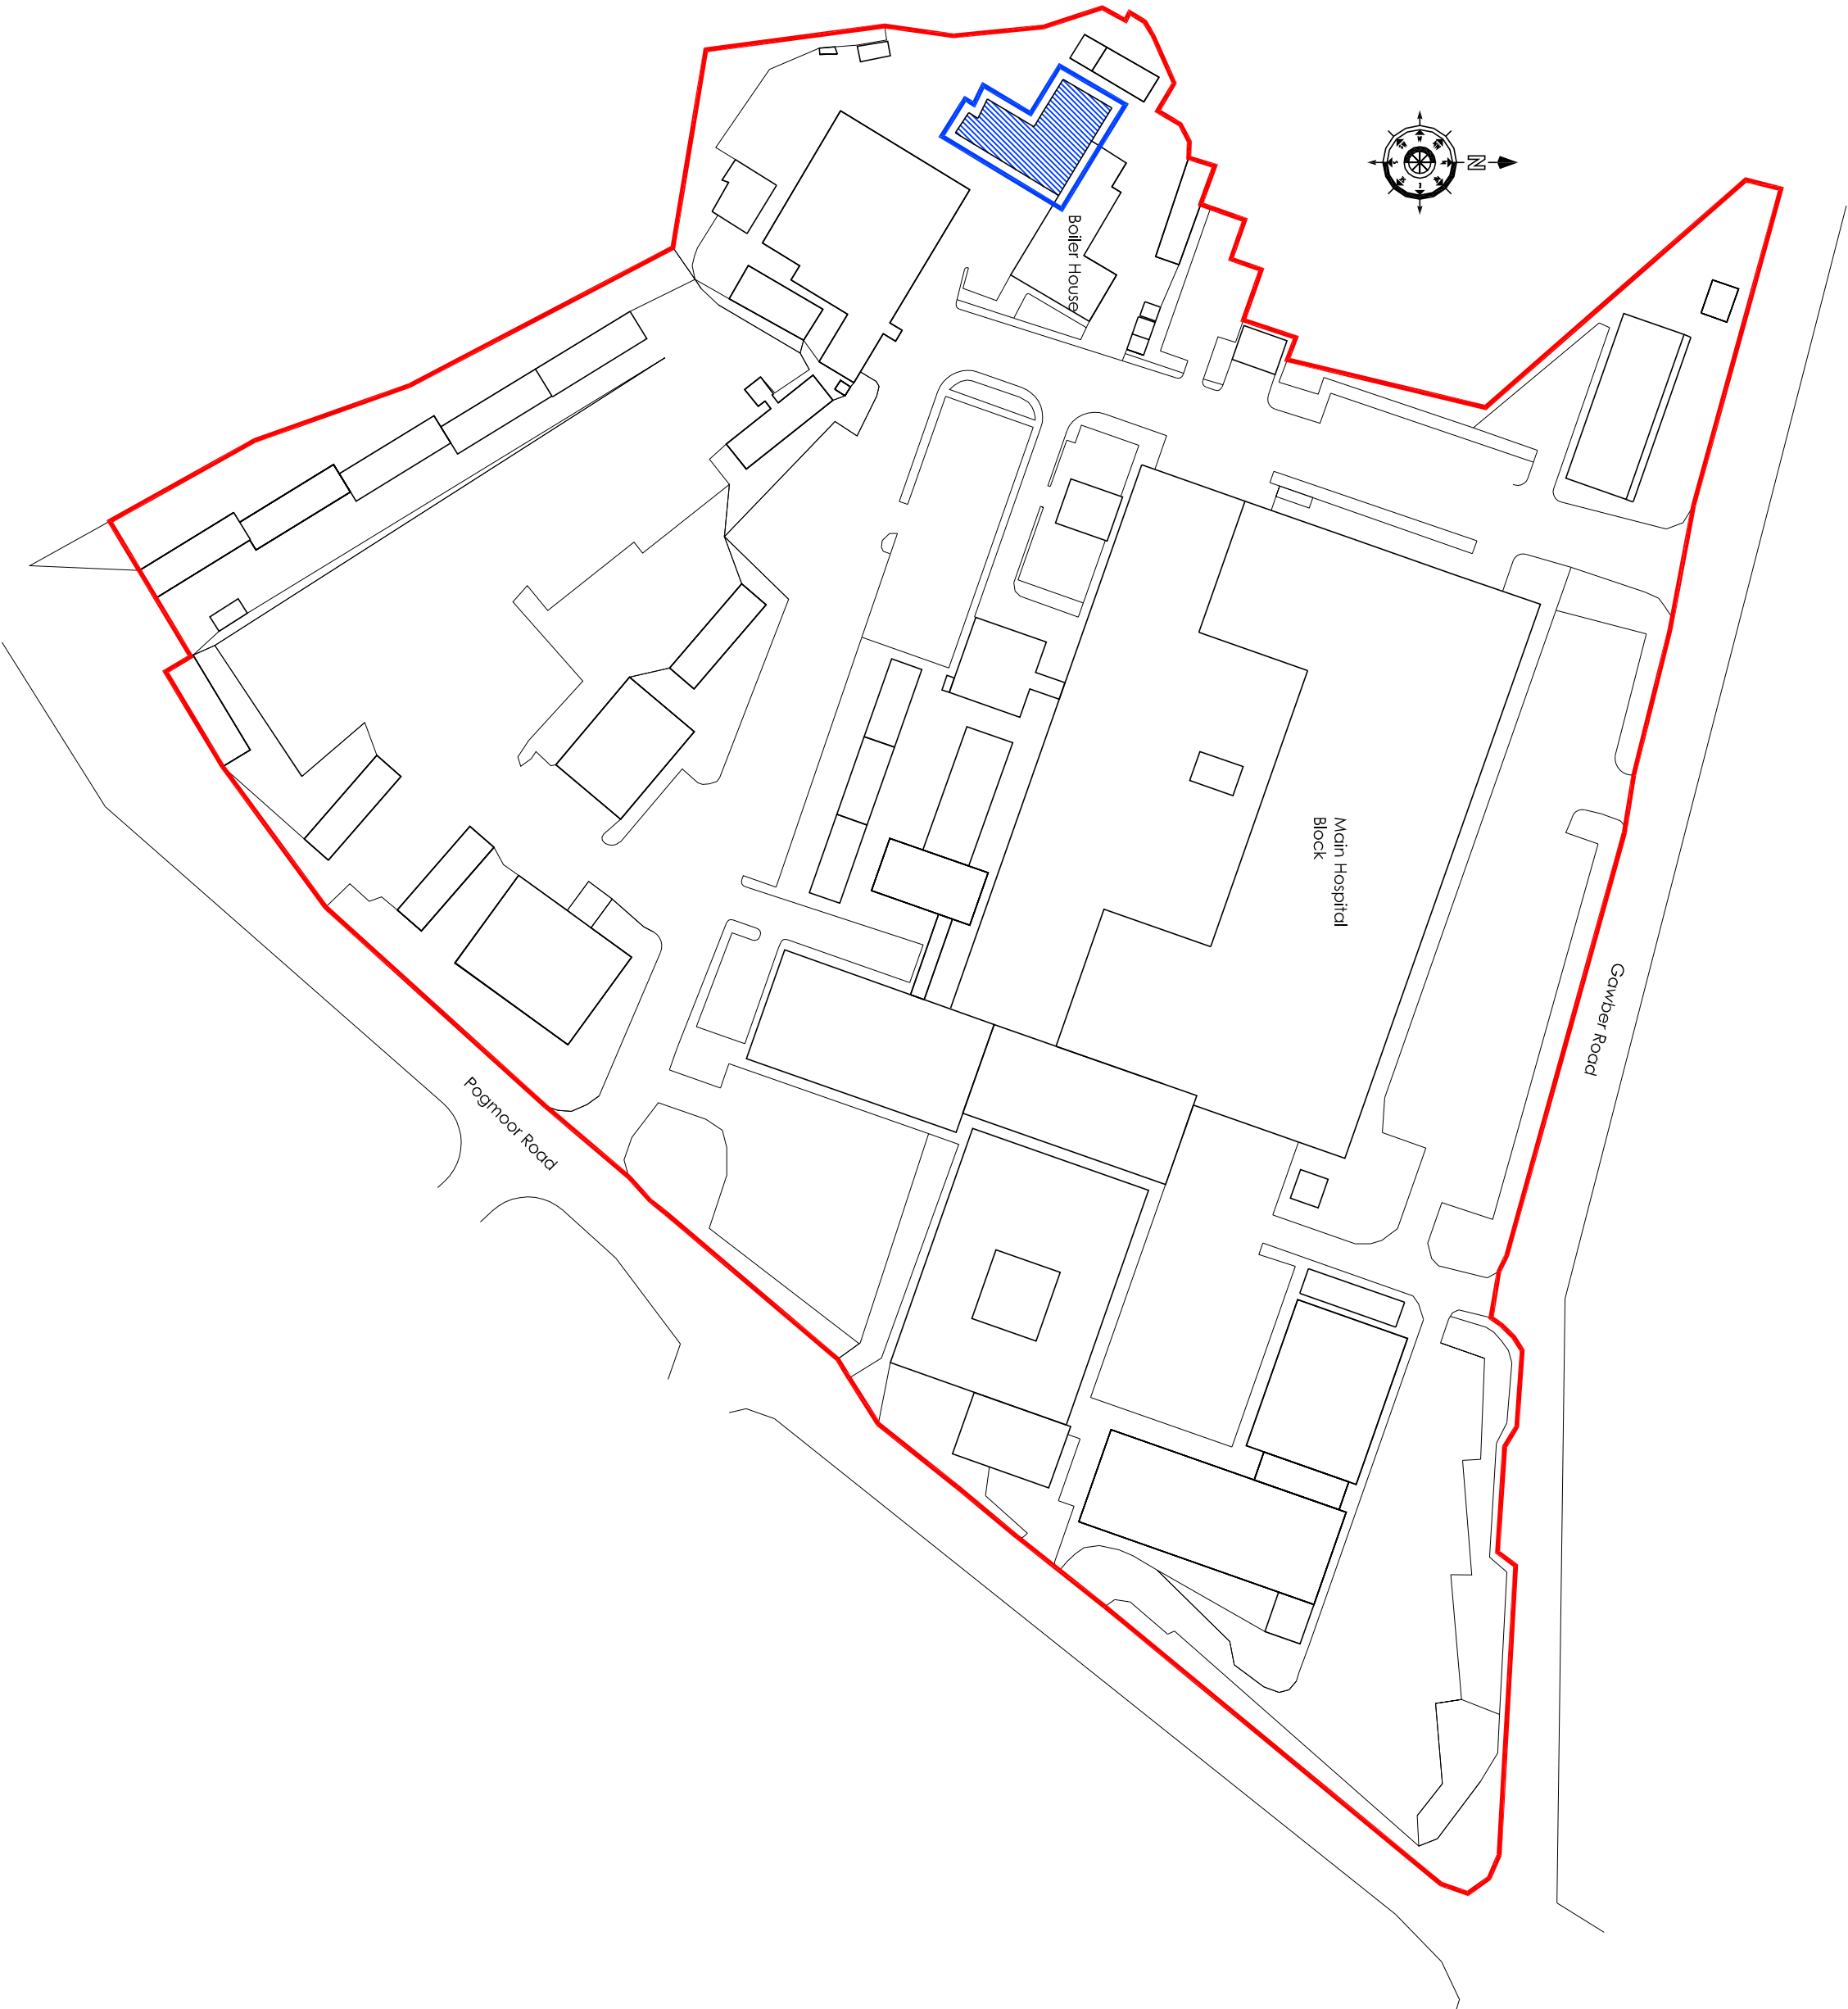

PL1 12/04/11 Drawing issued to Planning GR

rev	date/rev	description
-----	----------	-------------

Alterations to Boiler House

location

Barnsley District Hospital

client

Barnsley Hospital NHS Foundation Trust

AFL Architects

1st Floor
St Georges House
56 Peter Street
Manchester M2 3NG
t: +44(0)161 236 6293
f: +44(0)161 236 6484
w: www.afl-uk.com
e: mail@afl-uk.com
liverpool office
t: +44(0)151 231 6200



drawing title

Location Plan

dwg purpose

PLANNING

scale	1:1250	drawn GR	checked GR
@ sheet size	A2	rev date	12/04/11
113156	AL-00-001	PL1	
job number	drawing number	revision	