



PROPOSED GAMES ROOM AND LOG STORE 4 WELLHOUSE GRANGE, HALIFAX ROAD, PENISTONE FOR A. COULDWELL.

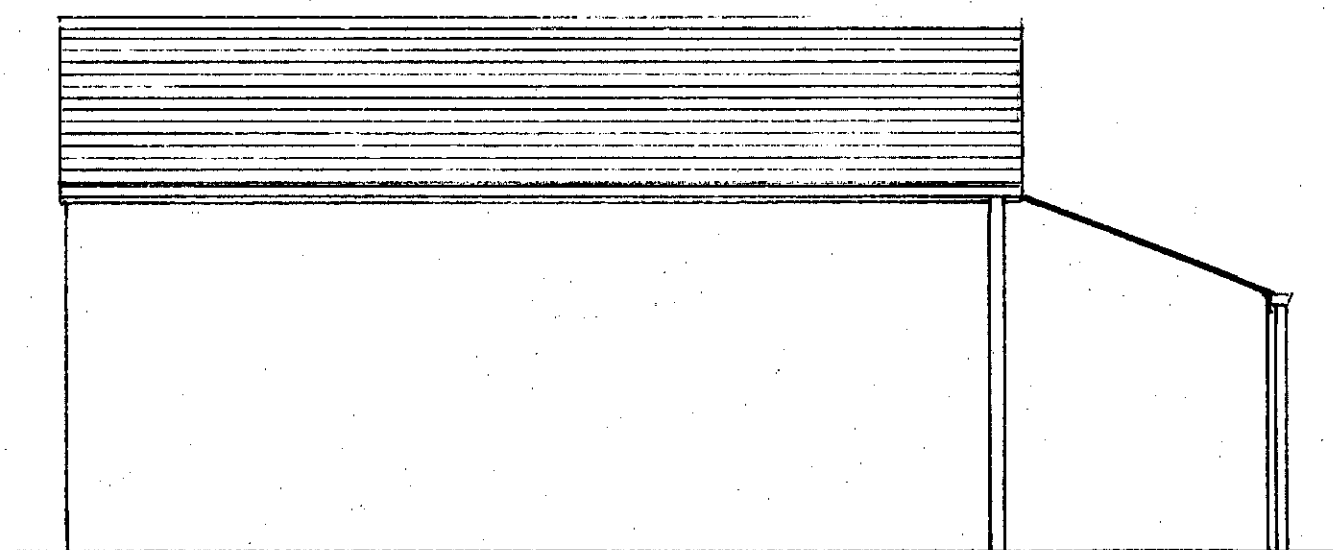

REAR ELEVATION

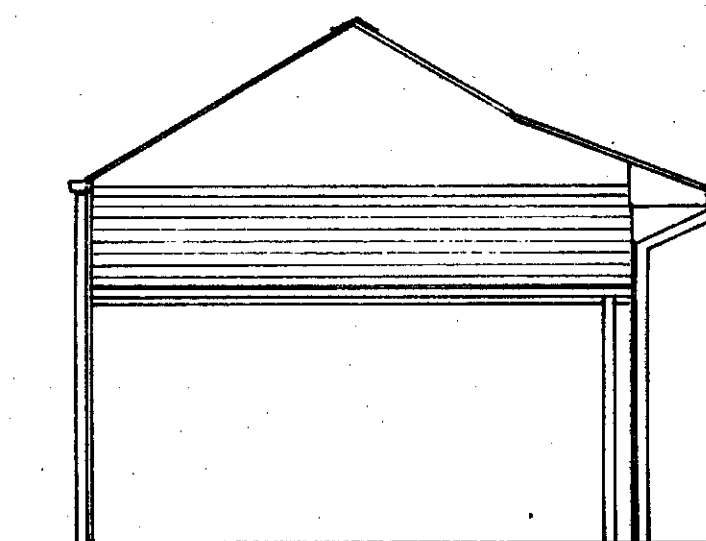


SIDE ELEVATION

Black P.V.C gutter
+ down pipes
150 x 25 fascia

P.T.C.V board soffit
on 50 x 50
framing. to
splayed eave

Double glazed
casement windows
Low E glass
min 16mm air gap
U-value 1.6 W/m²K.

Any glazing in
critical locations
to be safety glass
to B.S. 6206
permanently marked
to indicate this.

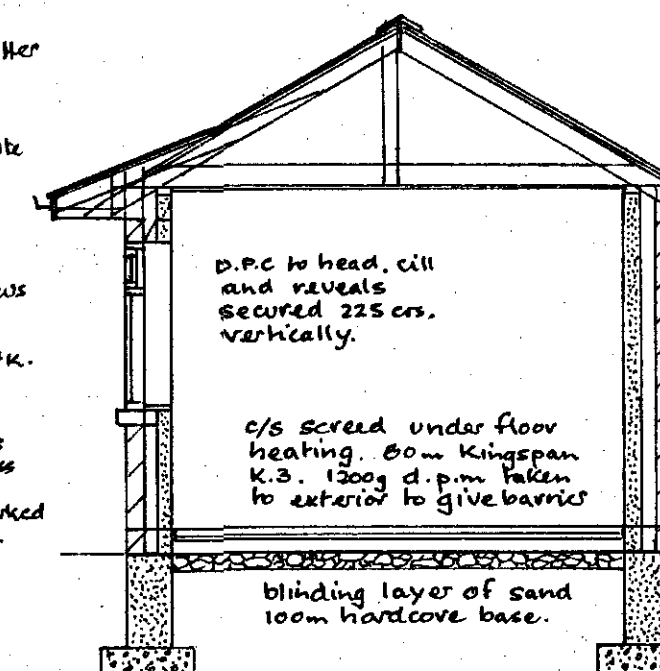

D.P.C. to head, sill
and reveals
secured 225 c/s.
vertically.

c/s screed under floor
heating. 80mm Kingspan
K3. 1200g d.p.m. taken
to exterior to give barriers

blinding layer of sand
100mm hardcore base.

Roof tiles to match dwelling
laid on 38x25 tanalised battens
Nilvent roof membrane
150 x 25 ridge 100x50 @ 450cs
common rafters 100x50 hangers
to provide triangulation
150x50 ceiling joist 450cs.
100x50 wallplate strapped down
1.2m c/s 30x5 galv.m.s. straps.

100mm fibreglass between joists
200mm fibreglass laid right angles
between vapour barrier
12.5 p/board + skim finish.

100mm thick york stone facings
bed S. steel ties 5 per m.s.
750 c/s horiz, 450 c/s vertical
225 c/s at reveals. to 100mm
block inner leaf


100mm rockwool full cavity fill.

Tray d.p.c. 150mm above g.l.


300mm conc. found blocks

600x200 conc. found
foundations to satisfaction
of B.C.O on site.


SECTION

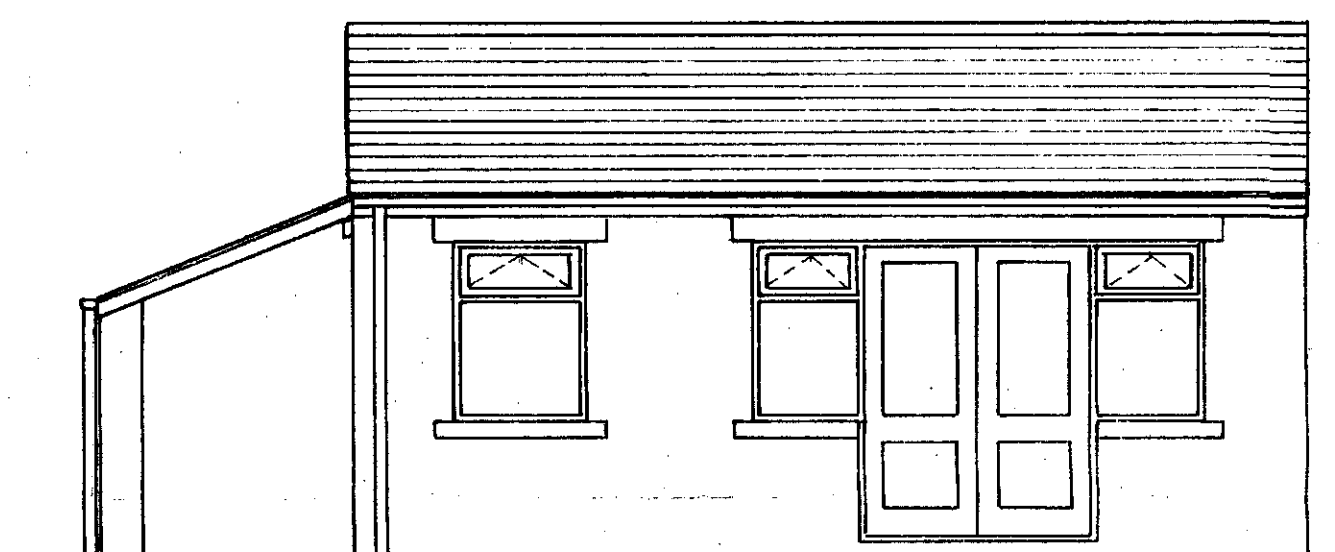


FRONT ELEVATION

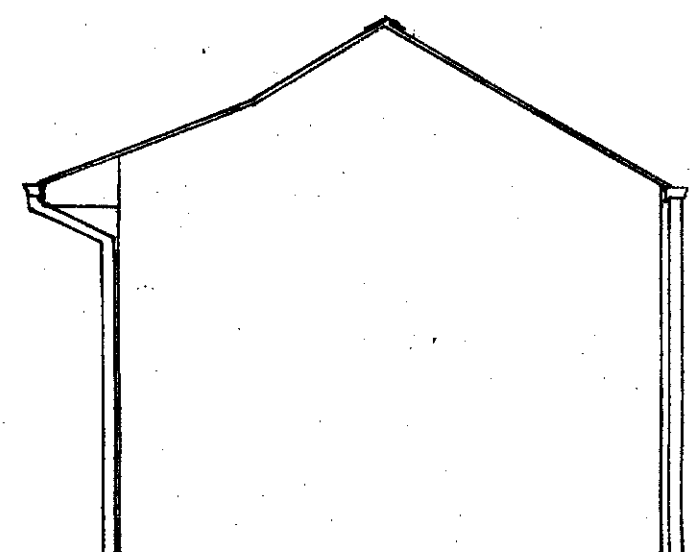


SIDE ELEVATION

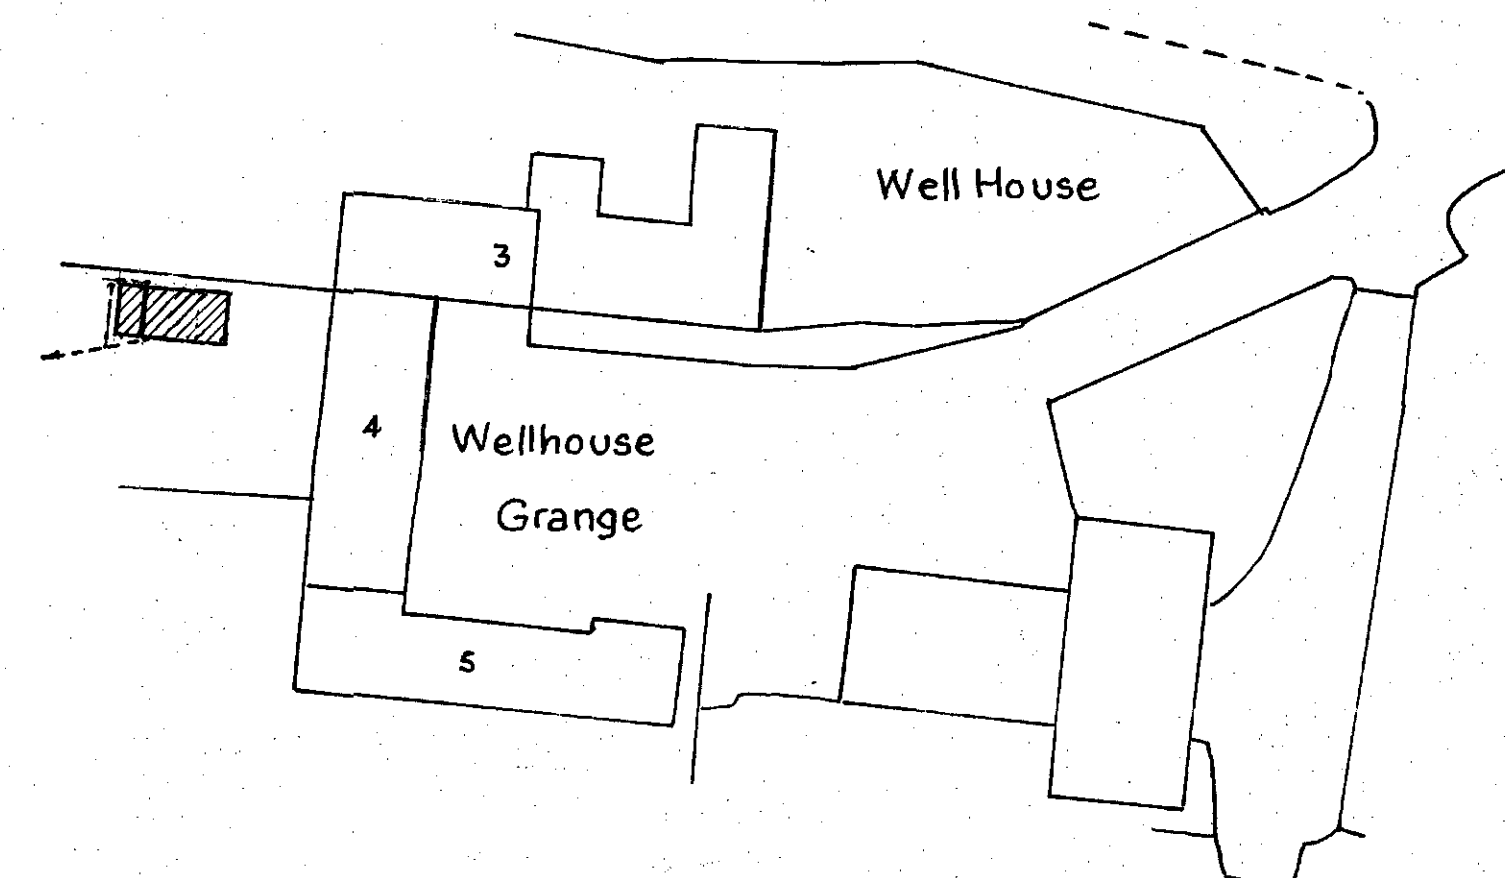


BLOCK PLAN 1/500.

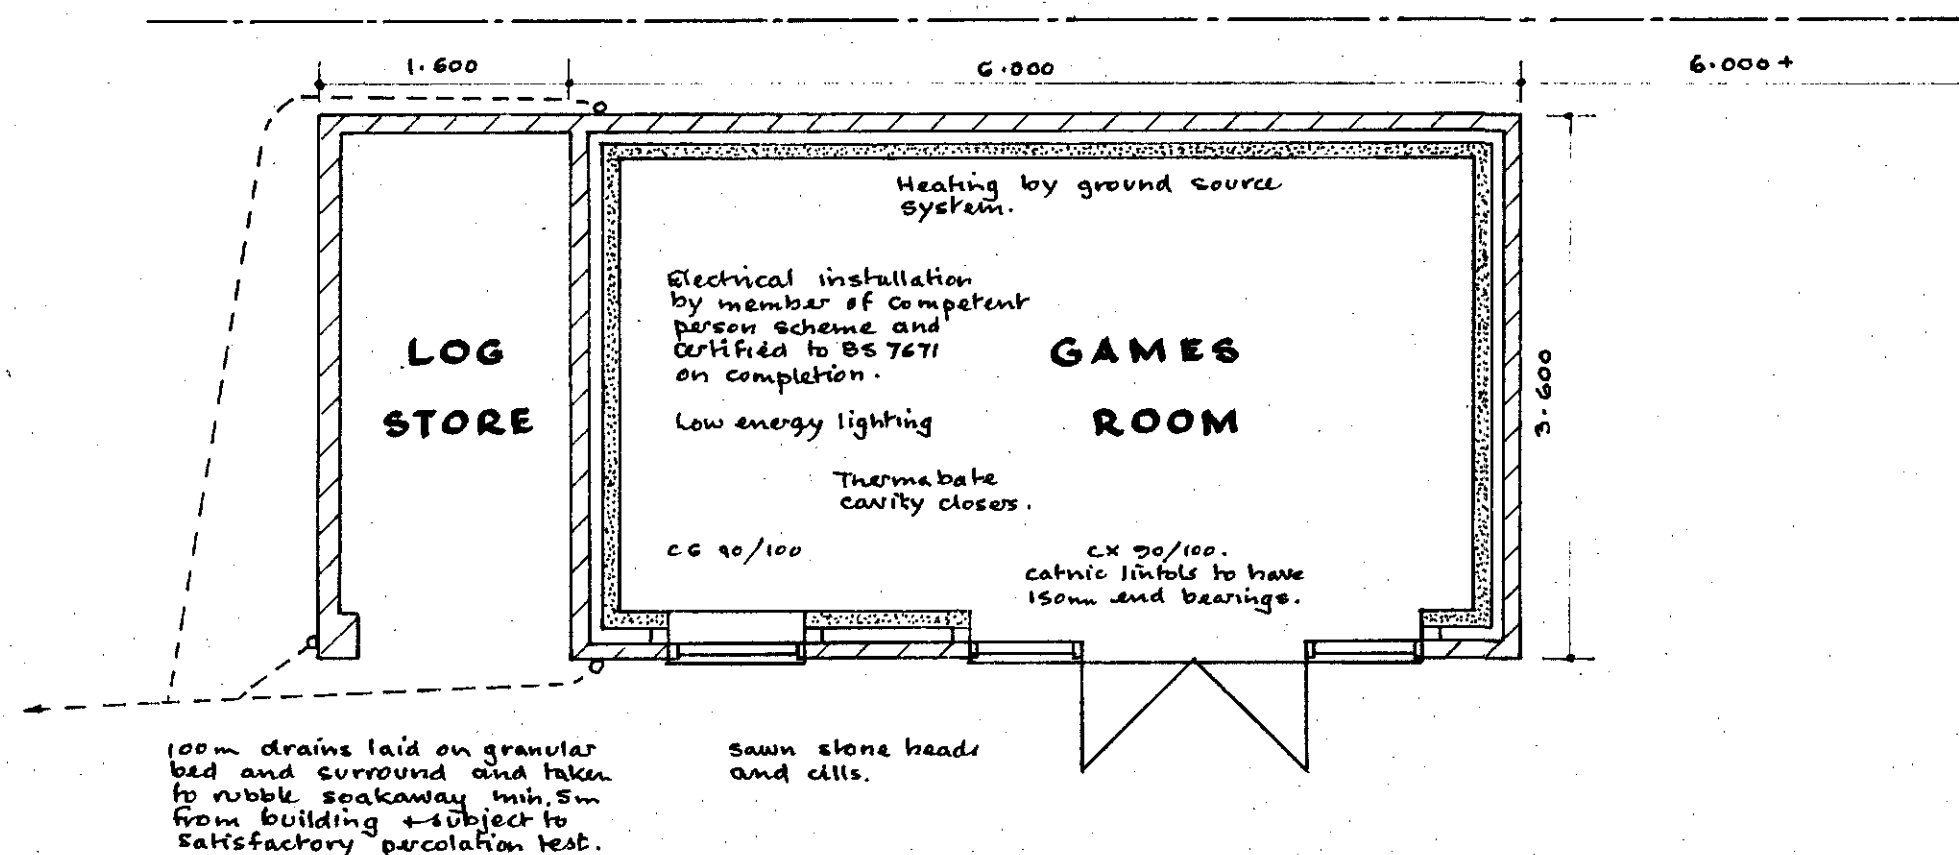

PLAN

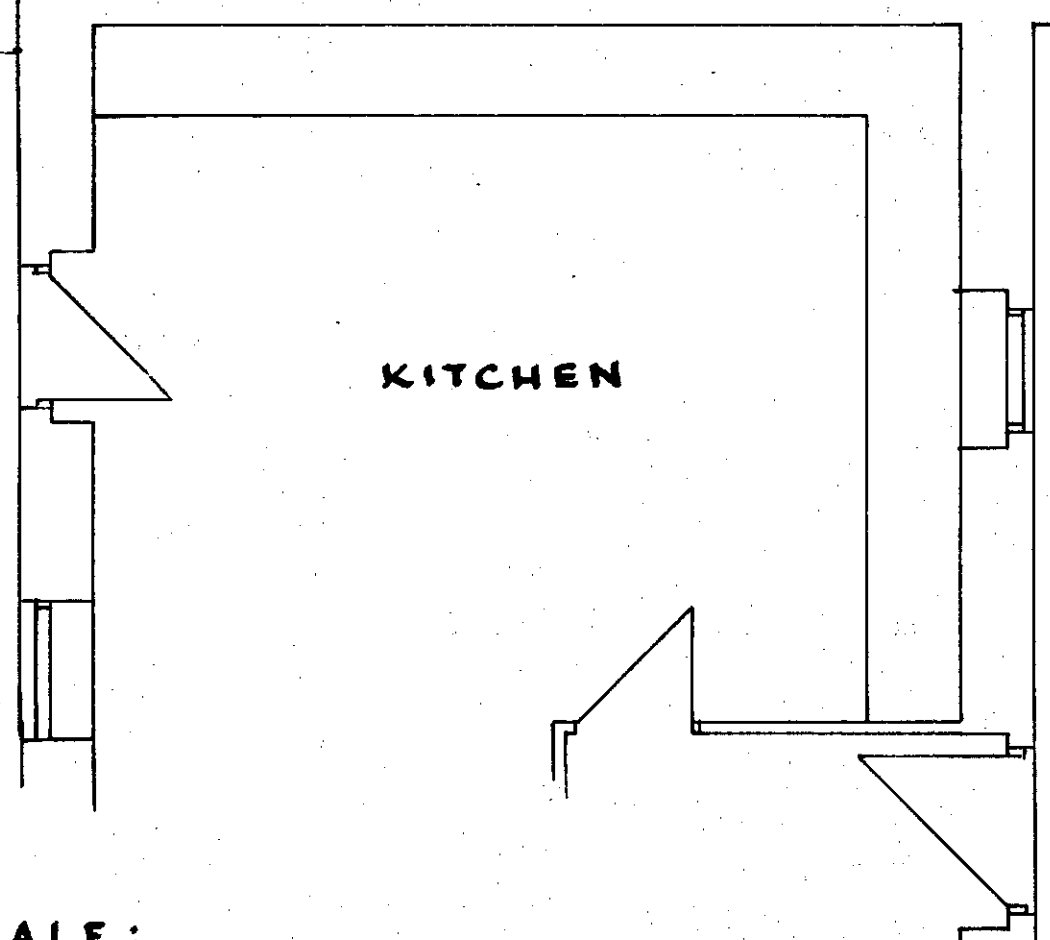

SCALE:

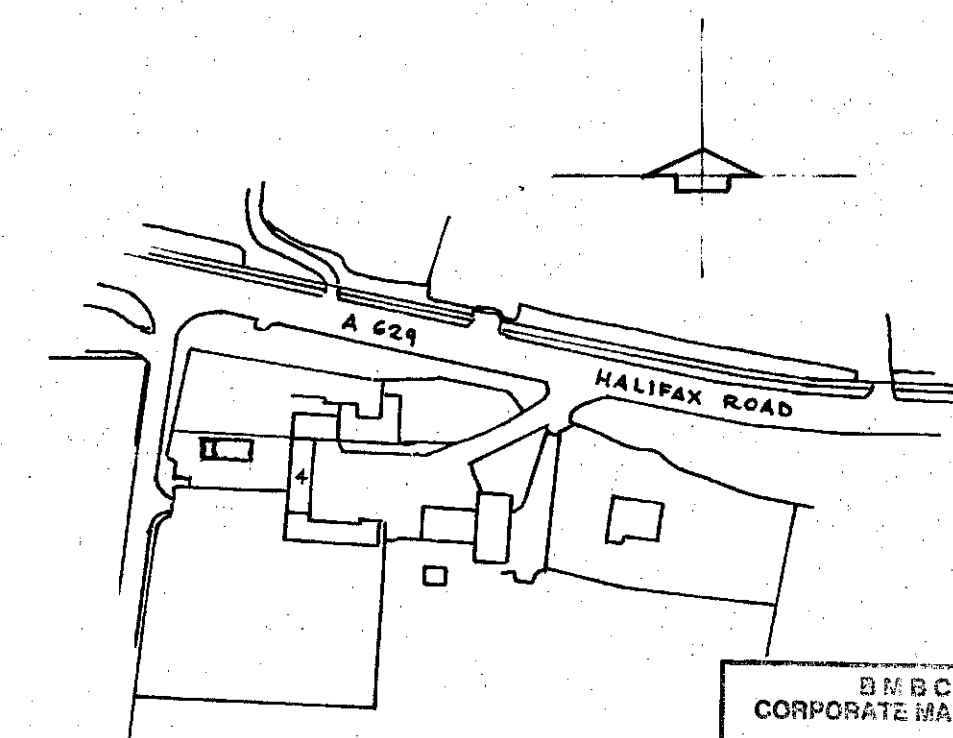

SITE PLAN 1/1250.