


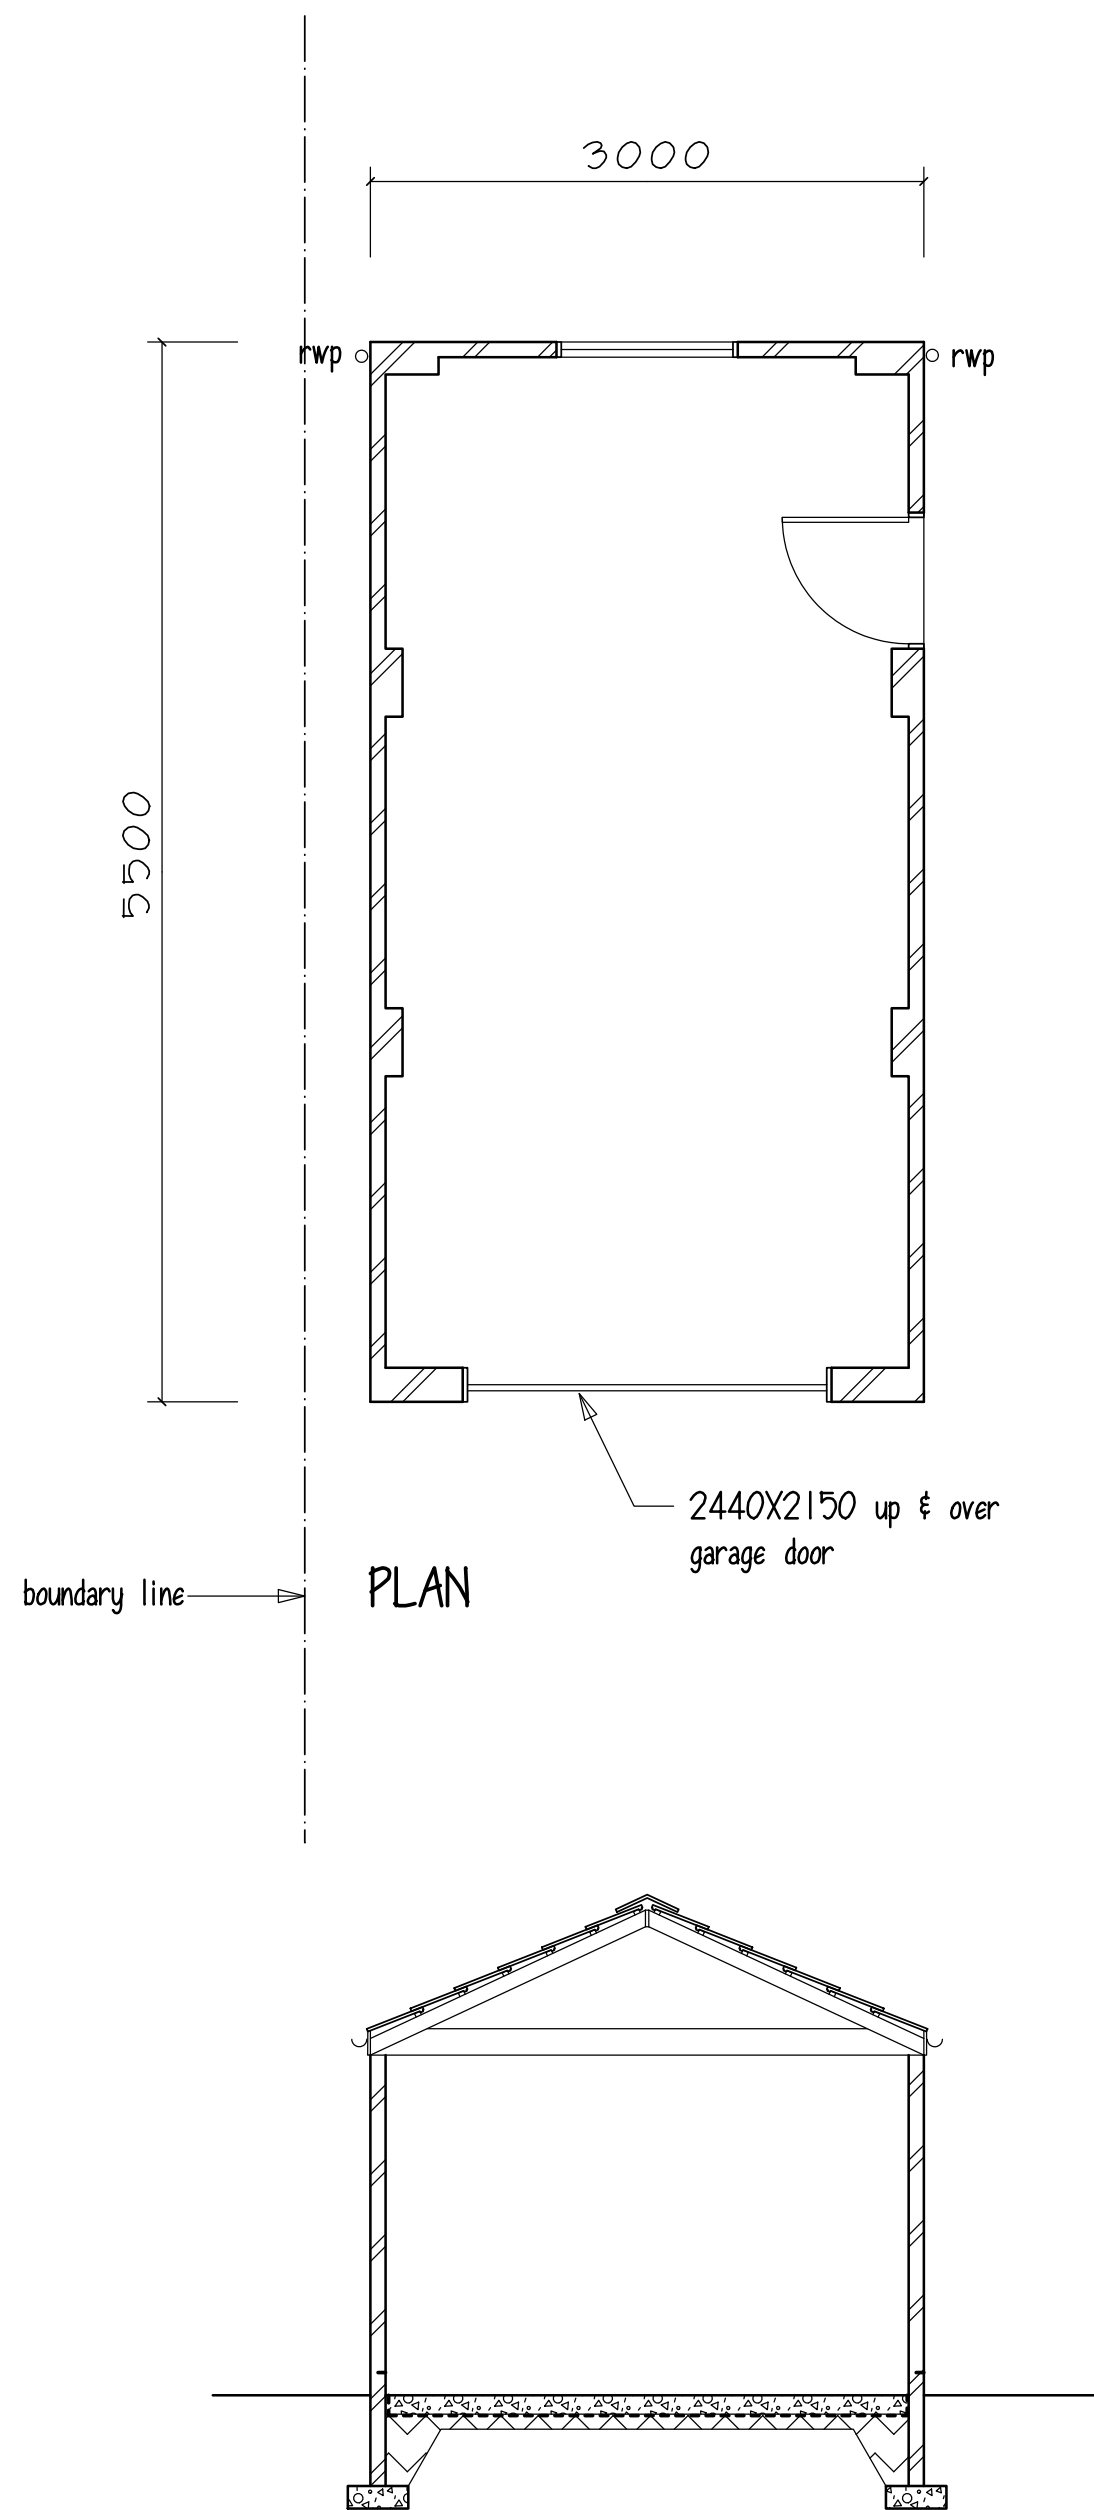

PLAN

SECTION

rwp,s to discharge into
soakaway


2440X2150 up & over
garage door

Roof Construction
concrete interlocking tiles, every tile nailed on 38x25 sw battens on
untearable sarking felt to BS 747 on 38x100 sw rafters @ 450mm
c/cs fixed to 75x100 sw wallplate held down with galv. holding down
straps @ 1800mm c/cs, 38x175 sw ceiling joists @ 450mm c/cs,
25x175 sw fascia board with 100mm dia. pvc guttering discharging
into 65mm dia. pvc rwp


Wall Construction
front wall to be 225mm brick, side & rear walls to be 102mm brick
with 215x450 brick piers, dpc min. 150mm above ground level.
Gatnic CN51 over garage door, CN48 over window & door openings.

Floor Construction
125mm concrete slab on 2000g visqueen dpm, turned up edge of slab,
on 100mm min. sulphate free, well consolidated hardcore.


Foundations
450x150 concrete strip footings, min. 750mm below ground level.

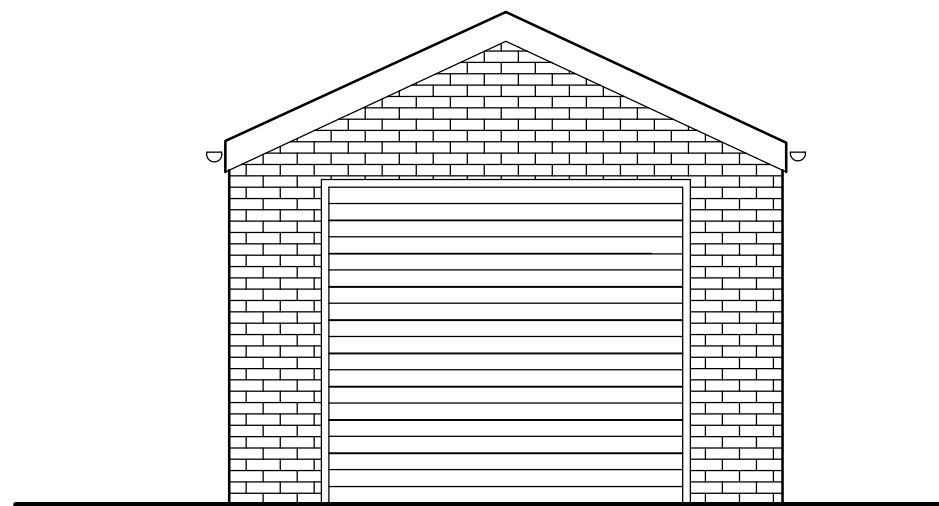


FRONT ELEVATION

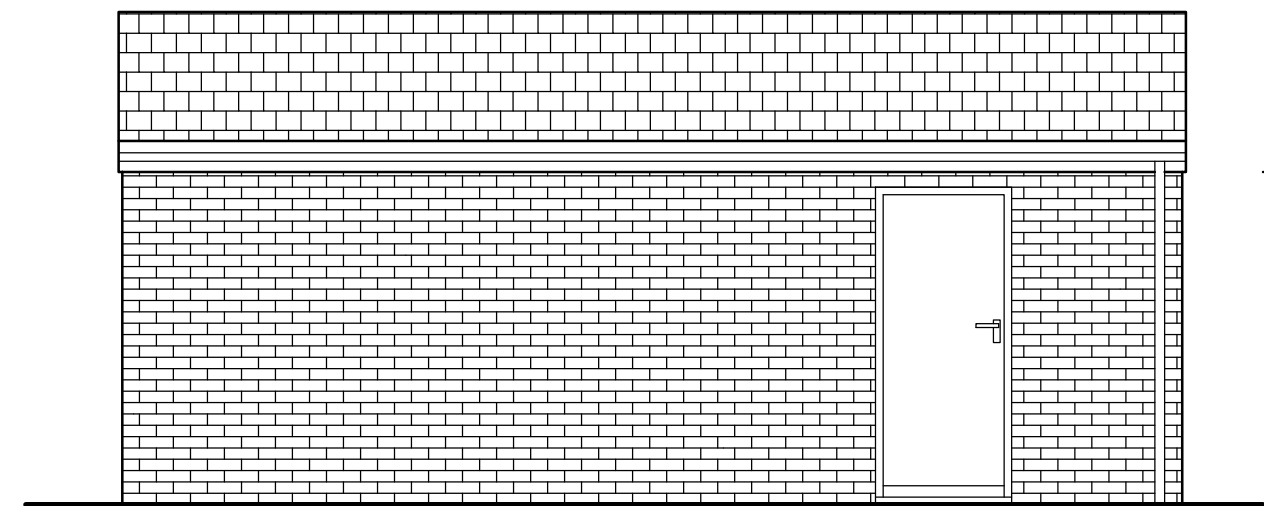

SIDE ELEVATION

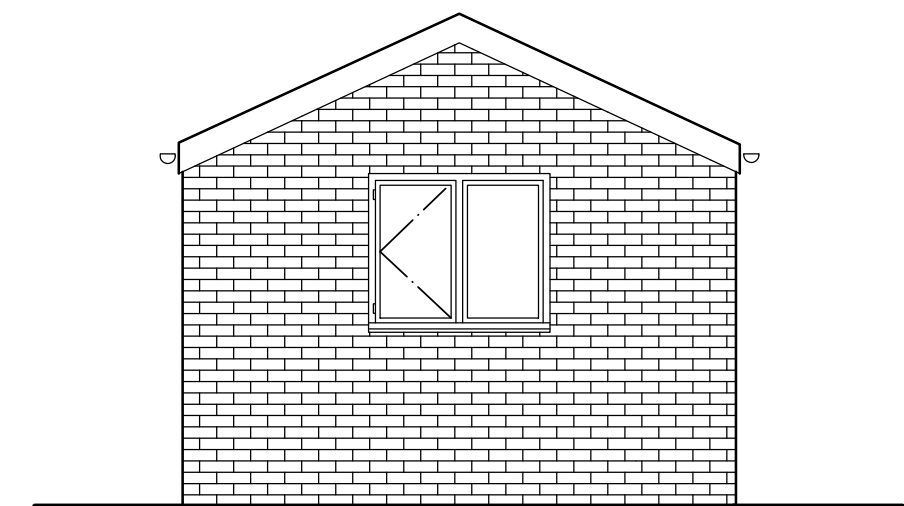

REAR ELEVATION

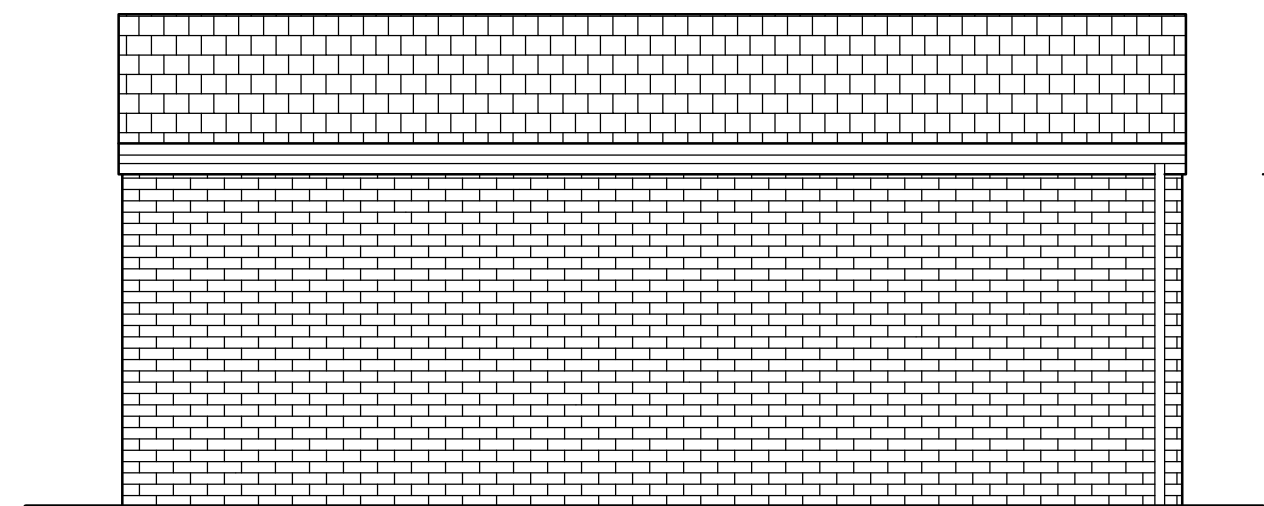

SIDE ELEVATION

MR M HINCHCLIFFE

PROPOSED REPLACEMENT
GARAGE
17 HAWTHORNE CRESCENT
DODWORTH

PLAN, SECTION & ELEVATIONS

1:50 Rev A

Peter Thompson M.B.I.A.T.
Linwood
Barnsley Road
Dodworth
Barnsley S753JR
tel & fax
01226
201391