


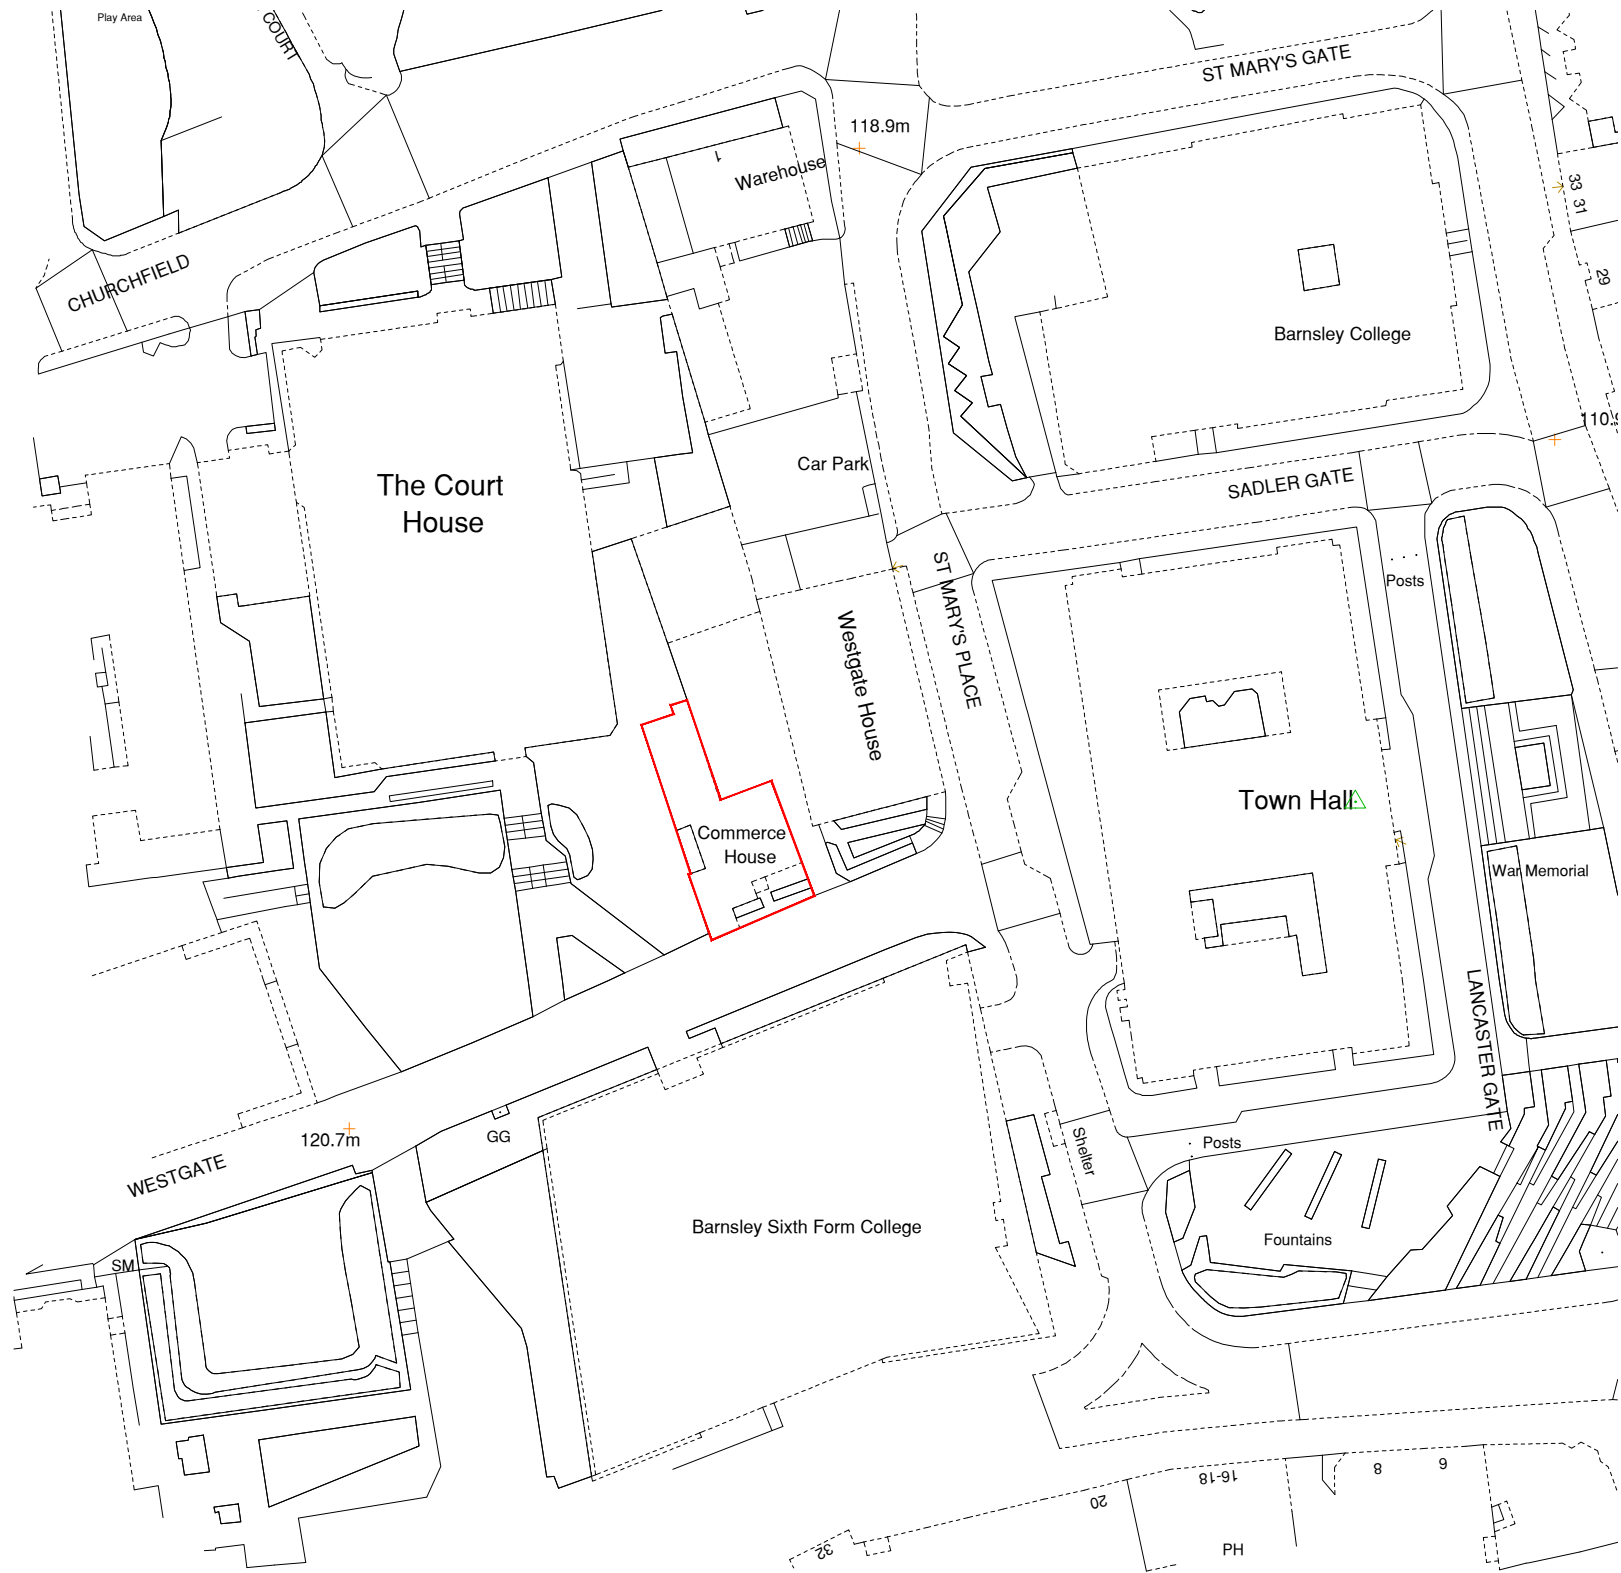

DO NOT SCALE FROM THIS DRAWING. ALL DIMENSIONS TO BE CHECKED ON SITE BY CONTRACTOR. REPORT ANY DISCREPANCIES TO DRAWING AUTHOR AND PROPERTY SERVICES TEAM. DRAWING OR CONTENTS SHOULD NOT BE DUPLICATED WITHOUT PRIOR CONSENT.


DRAWING TO BE READ IN CONJUNCTION WITH ALL OTHER PROJECT DOCUMENTS INCLUDING BUT NOT LIMITED TO DRAWINGS, SPECIFICATIONS, SCHEDULES

0m10203060m

1:1000

NOTES

© Crown Copyright & Database Rights (2021). 100022264.

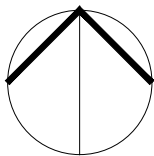

P1	First Issue	23/06/22	BST
Rev	Notes	Date	Issued By



SERVICE

PROJECT

Commerce House

TITLE

Site Location Plan

PROJECT REF	DRAWING REFERENCE	REV
	003	P1
SCALE	DISCIPLINE	SHEET SIZE
1:1000	ARCHITECTURE	A3
PURPOSE OF ISSUE		Drawn BST
PLANNING APPROVAL		Checked XX