


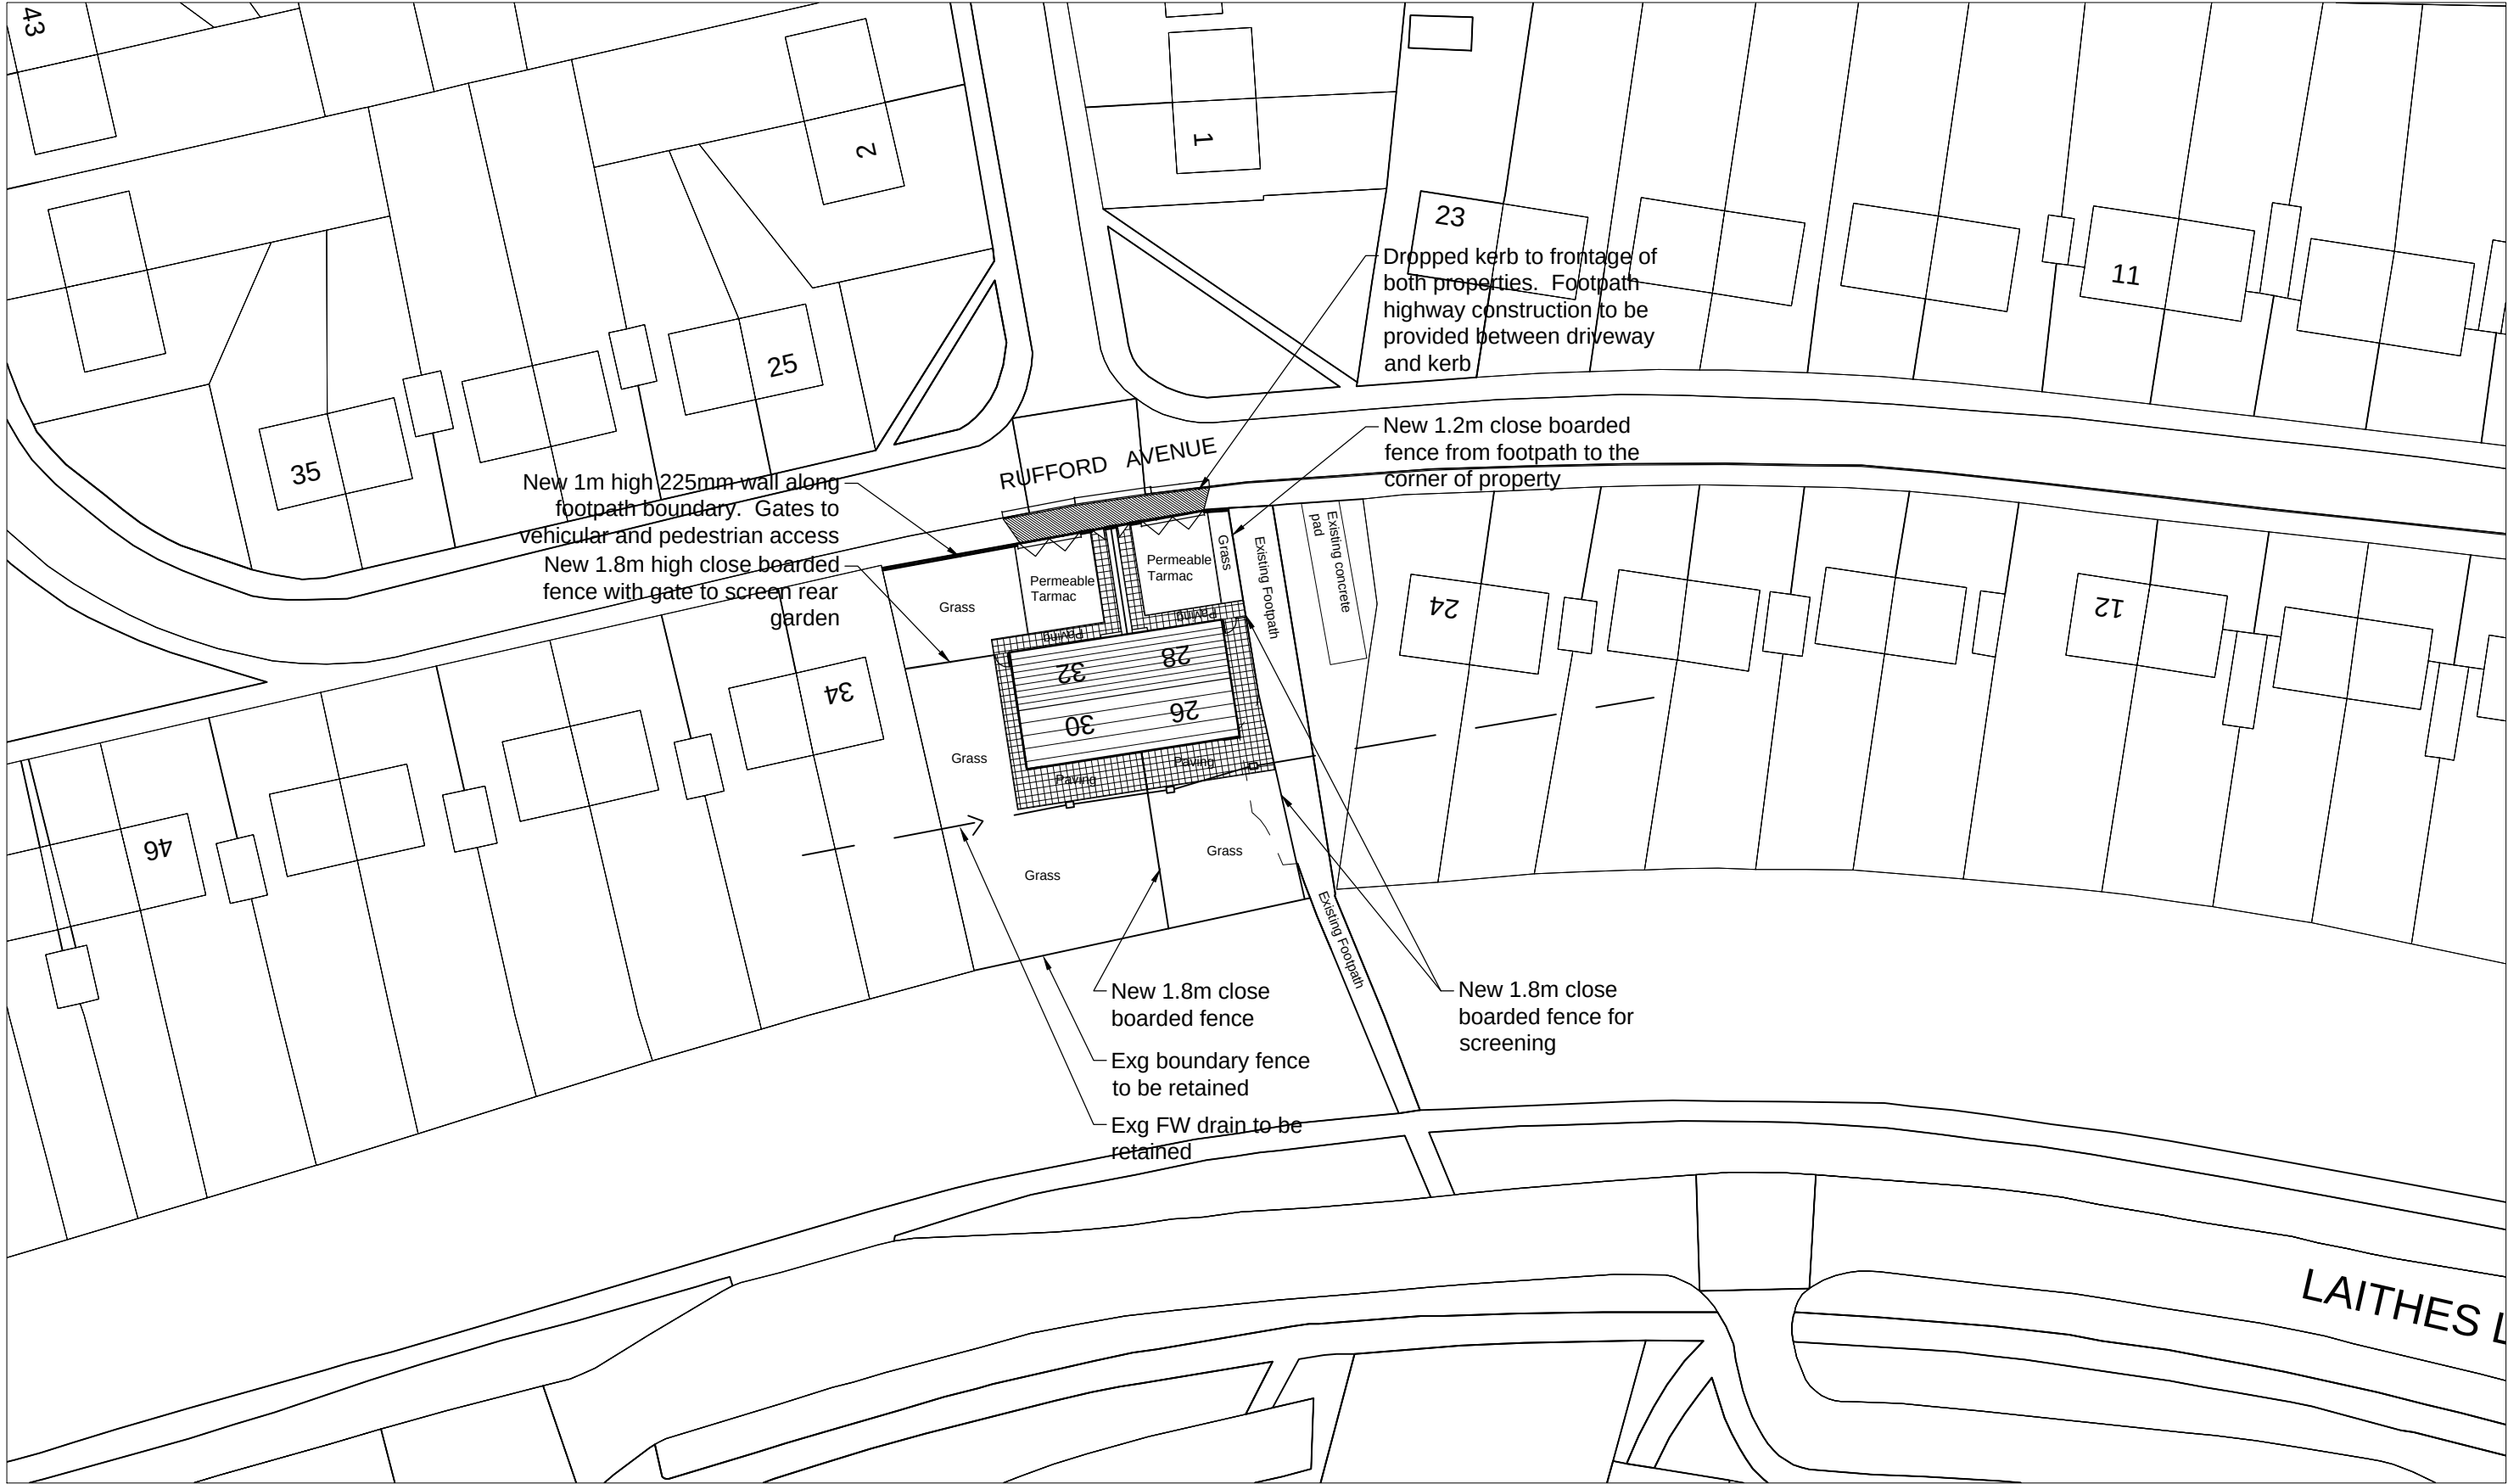

THIS DRAWING IS PRODUCED FOR USE IN THIS PROJECT ONLY AND MAY NOT BE USED FOR ANY OTHER PURPOSE. NPS PROPERTY CONSULTANTS LTD ACCEPT NO LIABILITY FOR THE USE OF THIS DRAWING OTHER THAN THE PURPOSE FOR WHICH IT WAS INTENDED IN CONNECTION WITH THIS PROJECT AS RECORDED IN THE 'PURPOSE FOR ISSUE' AND 'FILE STATUS CODE'.

THIS DRAWING MAY NOT BE REPRODUCED IN ANY FORM WITHOUT PRIOR WRITTEN AGREEMENT OF NPS PROPERTY CONSULTANTS LTD.

© CROWN COPYRIGHT AND DATABASE RIGHTS 2017
ORDNANCE SURVEY LICENCE NUMBER 100022264

ORIGINAL SHEET SIZE
A3

FIRST ISSUE							CLIENT Berneslai Homes		TITLE Proposed Site Location Plan		 NPS Barnsley Ltd Gateway Plaza, Sackville St, Barnsley, South Yorkshire, S70 2RD, Tel: 01226 774605; Email: barnsley@nps.co.uk web:www.nps.co.uk		SCALES	DISCIPLINE	PROJECT NUMBER	
													1:500	ARCH	17-1-1189	
													DRAWING NUMBER NPS-DR-A-(00)-012		REV CODE P 1	
P1							PROJECT Proposed Shop Conversion, Rufford Avenue, Athersley North						STATUS CODE		PURPOSE OF ISSUE	DRAWN
COMMENT													S2		PLANNING APPROVAL	
REV	DRAWN	DATE	CHECKED	DATE	APPROVED	DATE										