




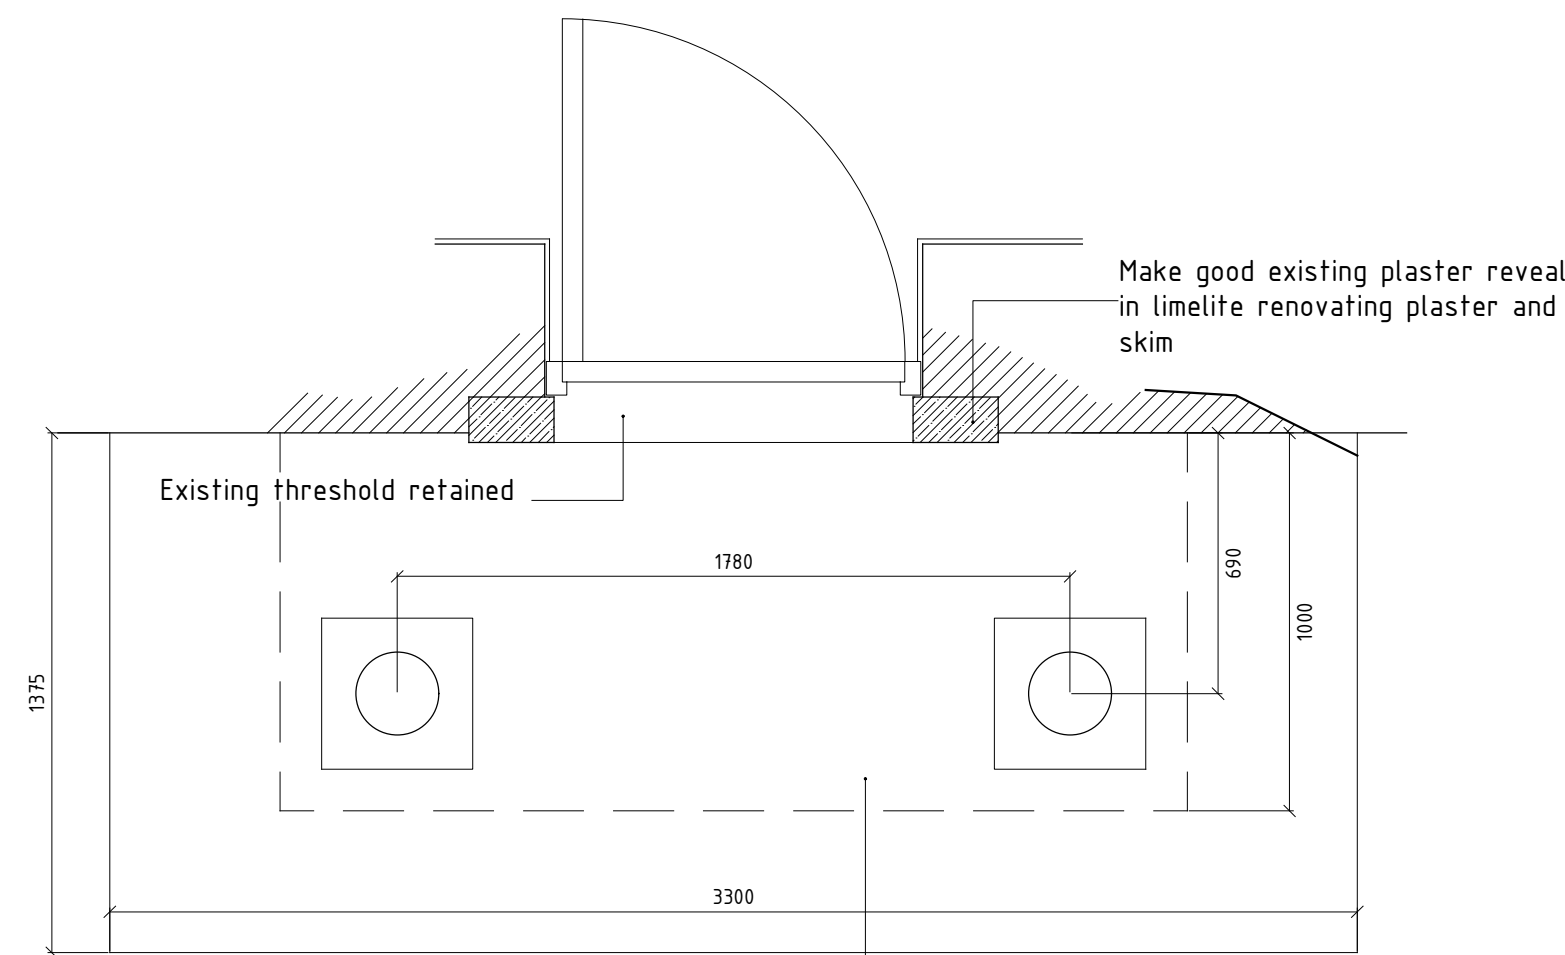


1
23
PORTICO PLAN
1:20

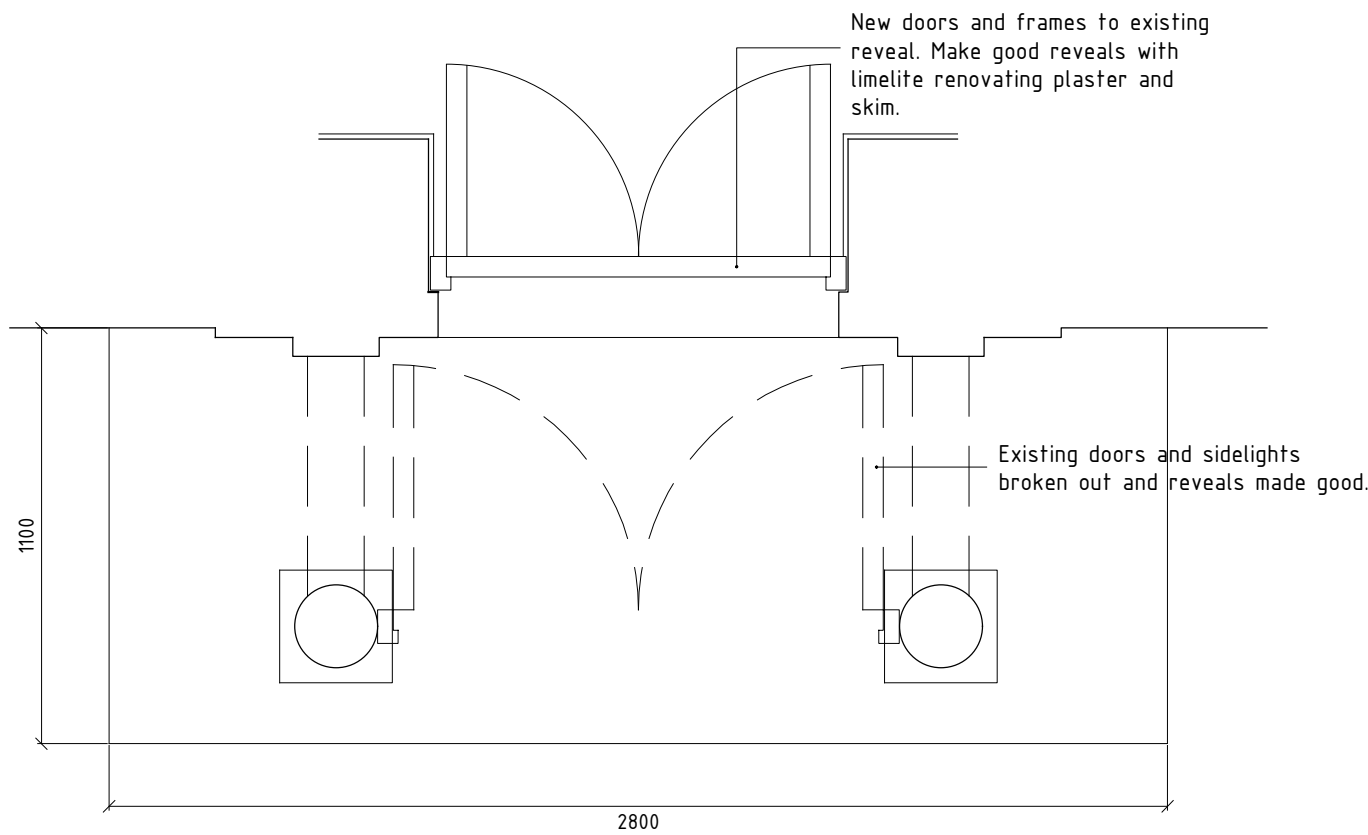


3
23
SOUTH DOOR PLAN
1:20

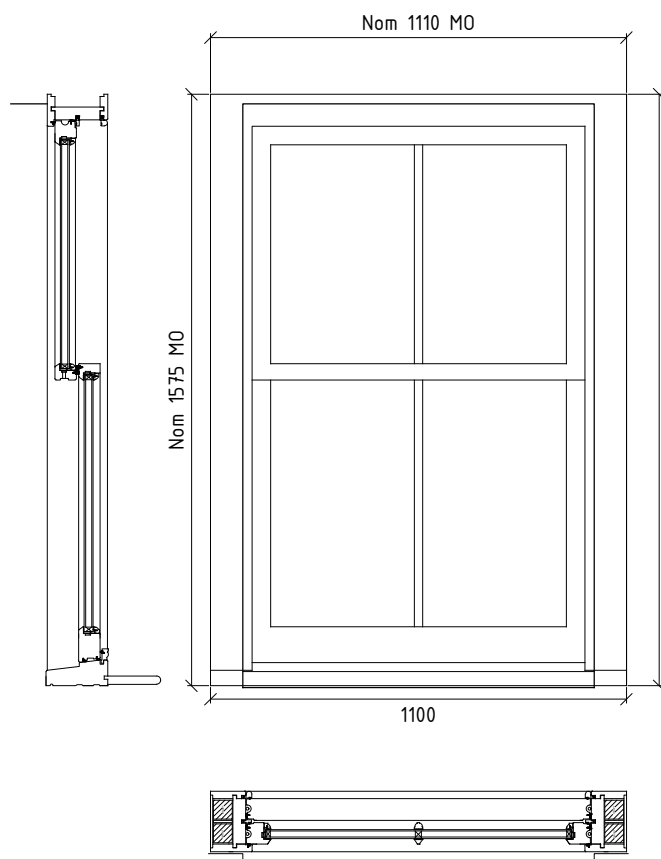

5
23
EAST BAY WINDOW
1:20

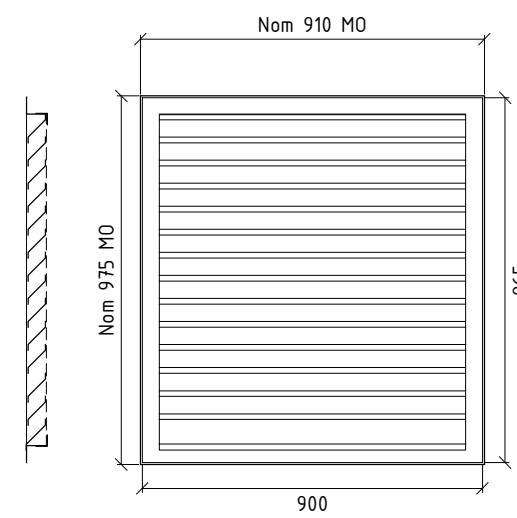


6
23
PLANT ROOM WINDOW
1:20

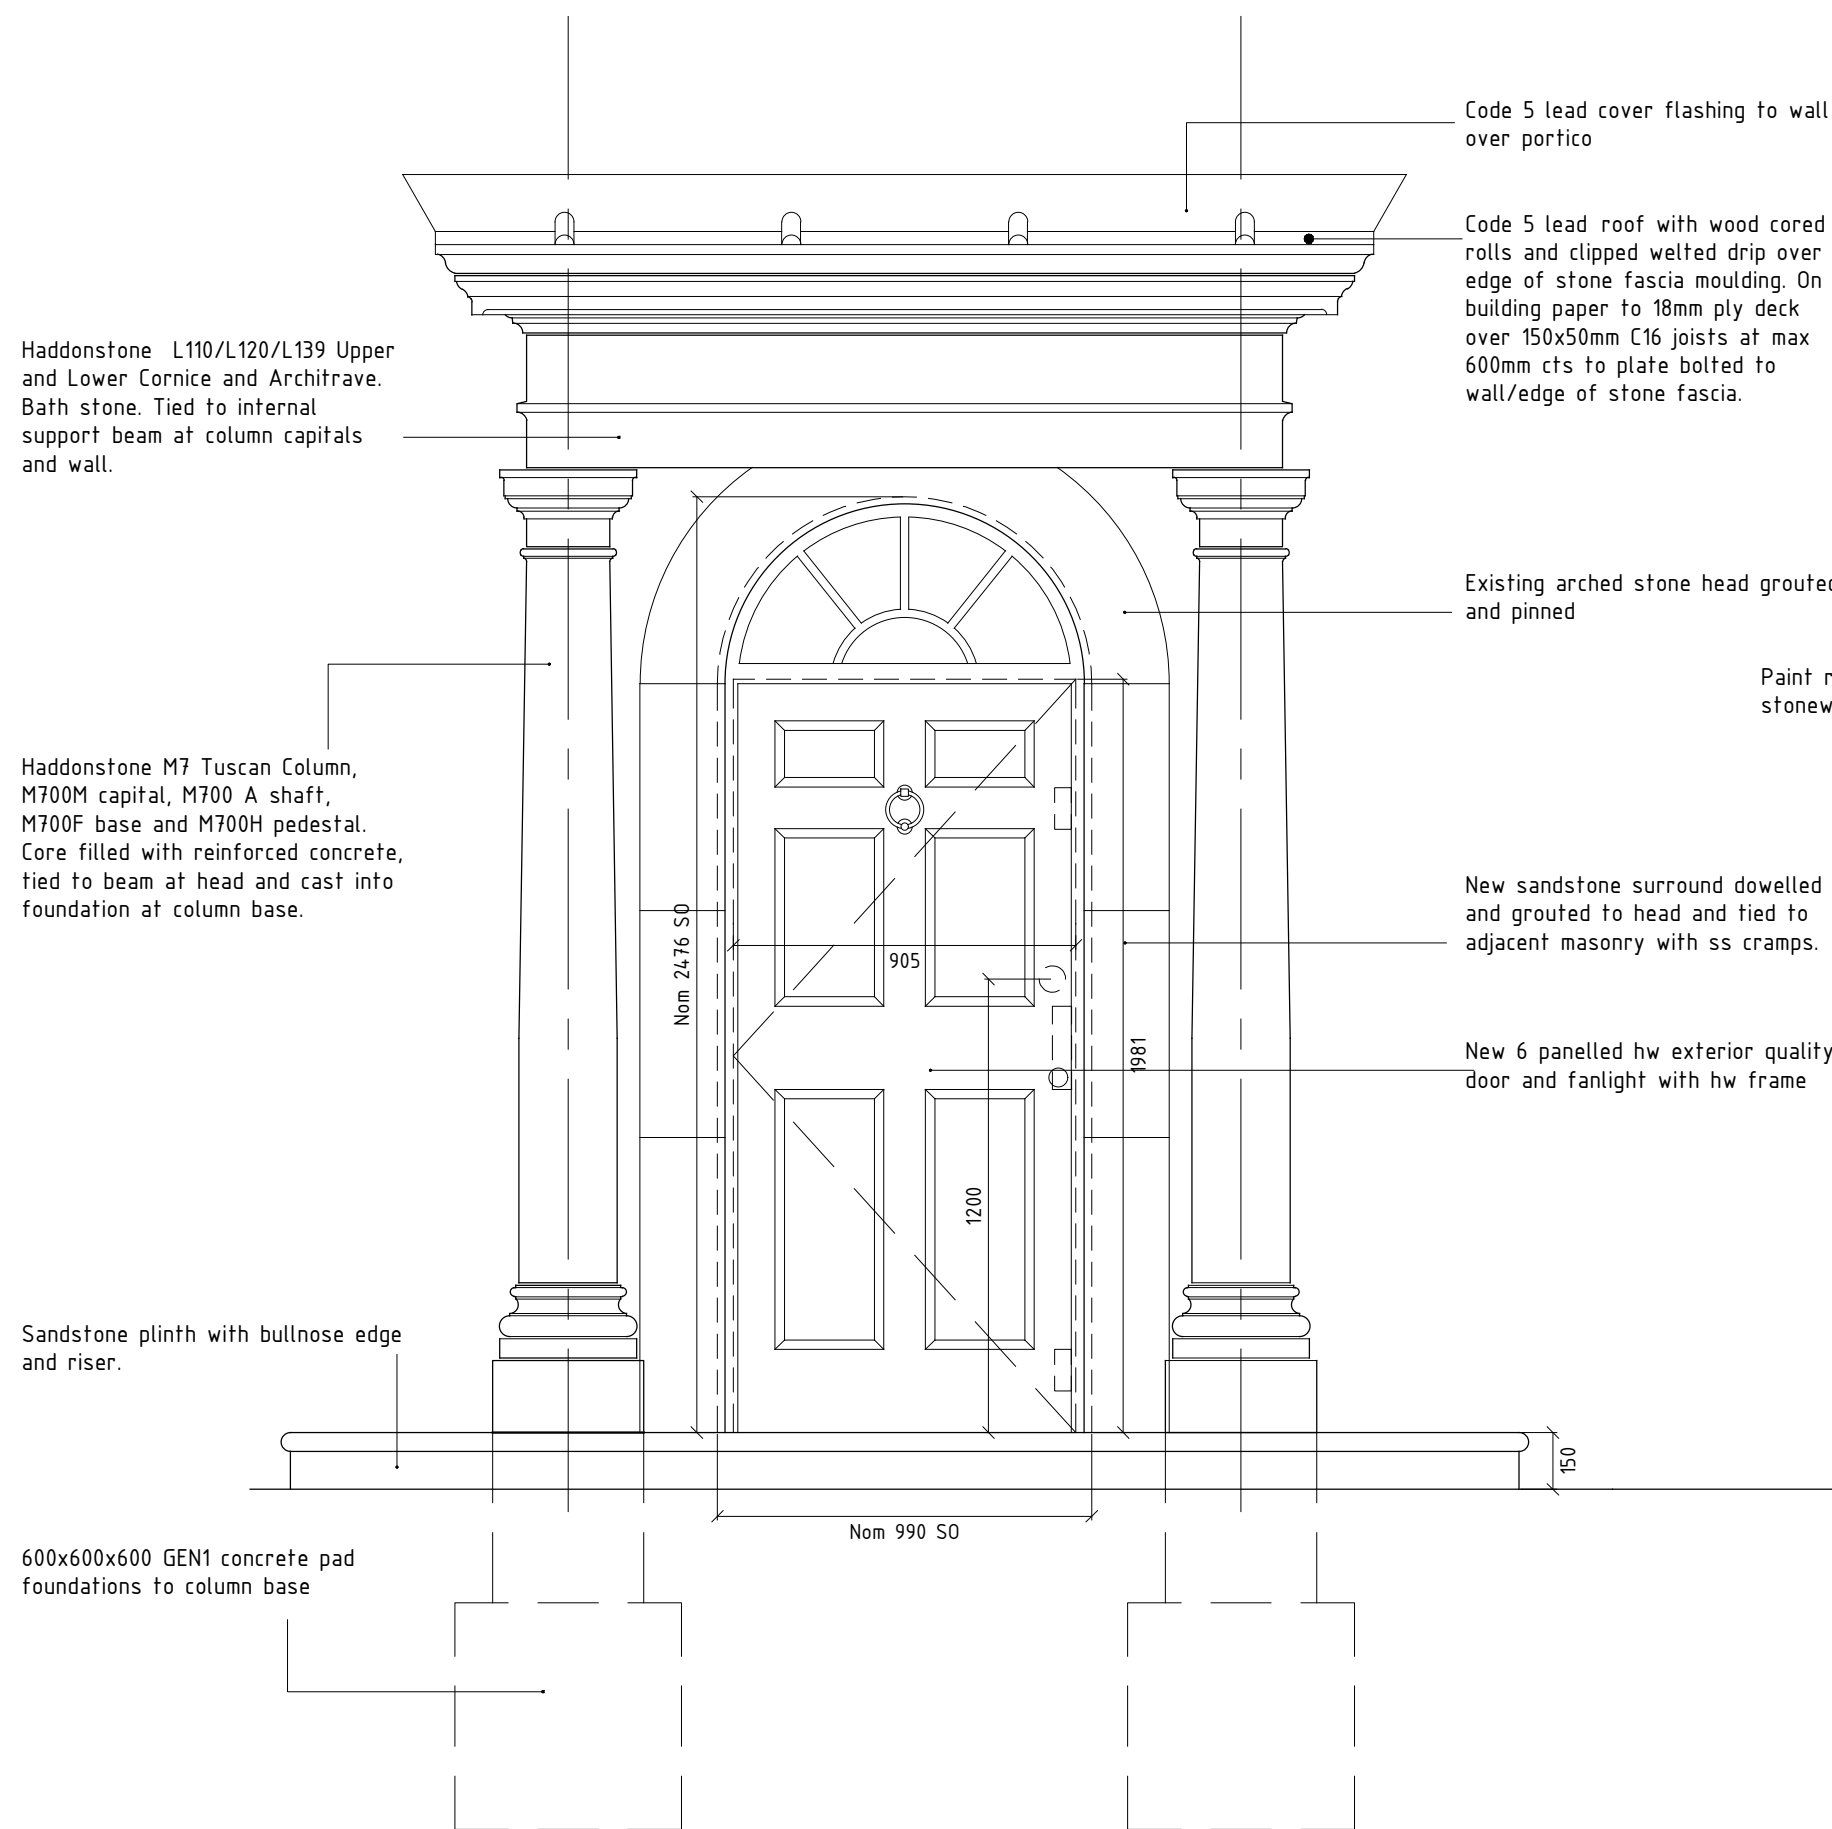


2
23
PORTICO ELEVATION / FRONT DOOR
1:20

NOTES
5x thick external quality hw framed and raised and fielded 6 panelled door. Weatherseal to perimeter, 2 pt threshold seal bedded in mastic at existing stone threshold.
Fin 69x110 HW frame with 12x55mm rebate, set in existing check reveal
Fanlight over with 24.8mm 6.8mm/10mm/4mm argon filled dg unit, with low E toughened glass inner leaf and laminated glass outer. 22mm hw glazing bars.
2pr ext quality brass hinges.
Mortice deadlock with 3 pt locking system and suited cylinder.
1 pair escutcheons with pull
1 brass knocker
1 spyhole.
Chain and catch
Internal brass knob.

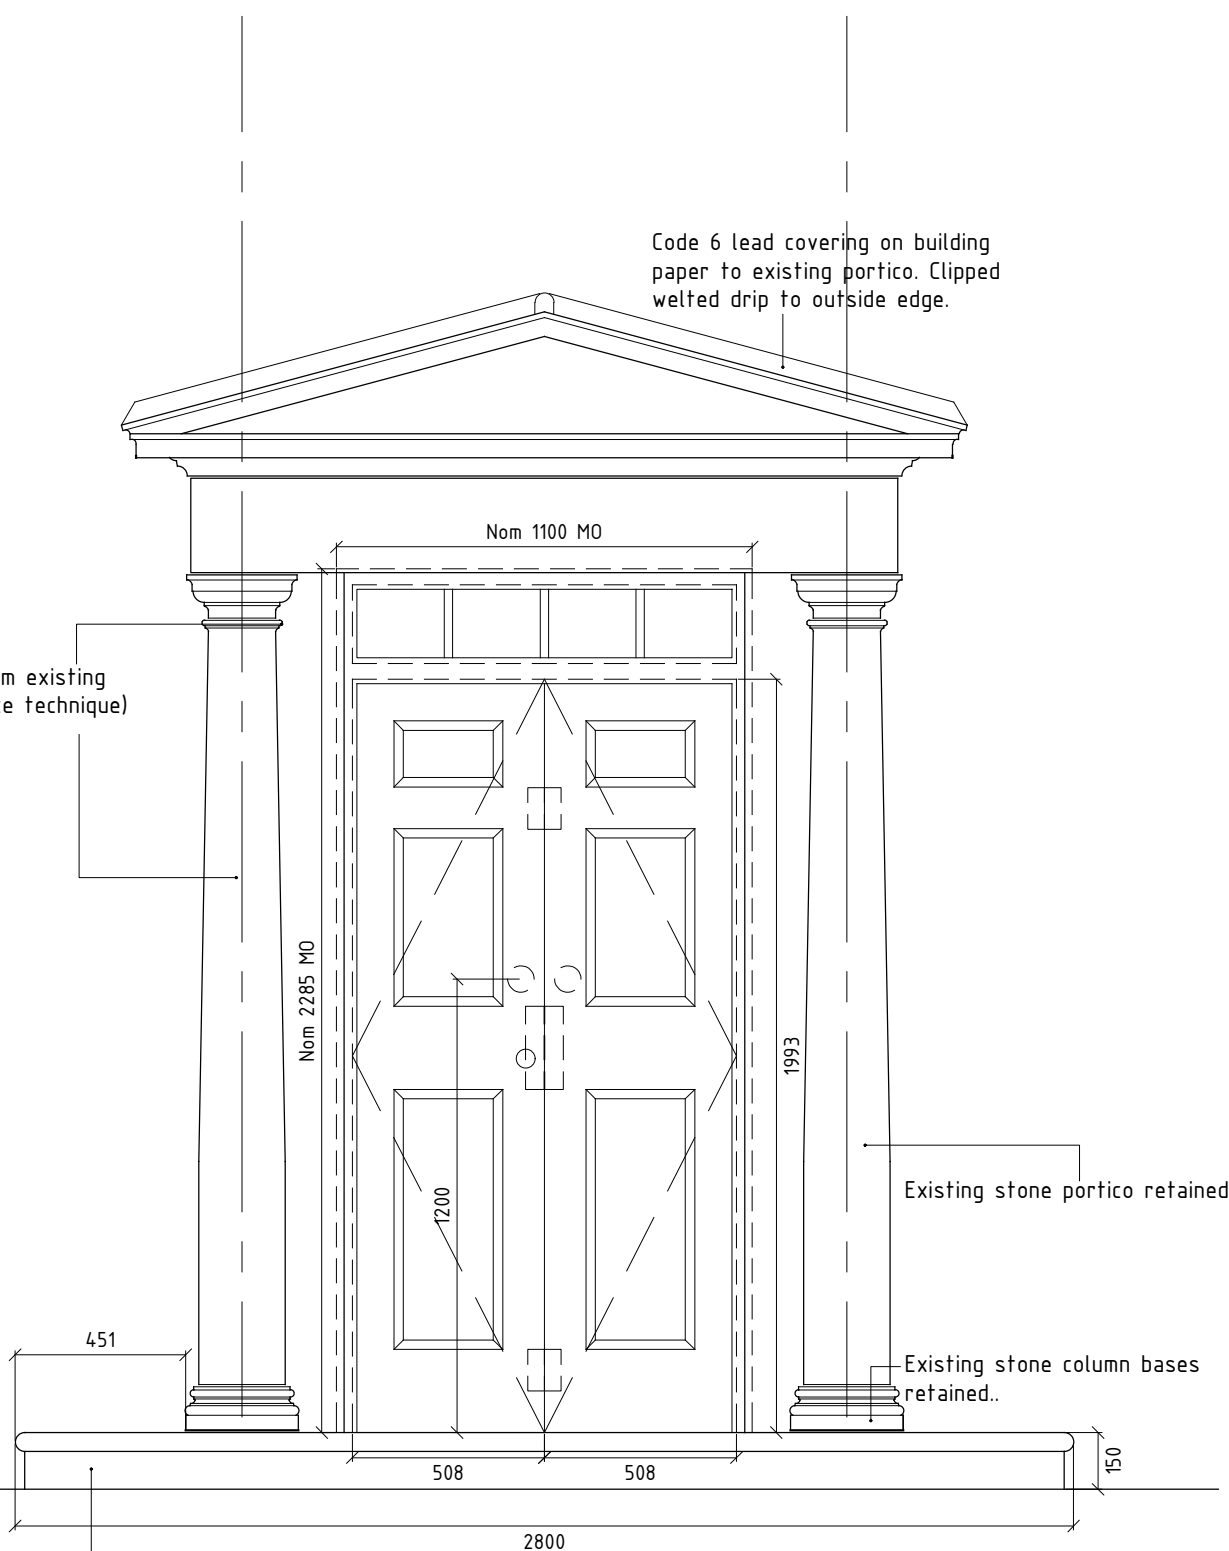


4
23
SOUTH DOOR ELEVATION
1:20

NOTES
1pr 54mm thick external quality hw framed and raised and fielded 6 panelled doors. Min 12mm rebated meeting stiles.
Fanlight over with 24.8mm 6.8mm/10mm/4mm argon filled dg unit, with low E toughened glass inner leaf and laminated glass outer. 22mm hw glazing bars.
Weatherseal to perimeter, 2 pt threshold seal bedded in mastic at existing stone threshold.
Fin 69x110 HW frame with 12x55mm rebate.
4pr ext quality brass hinges.
Mortice deadlock and slave with 3 pt locking system and suited cylinder. Rebate kit
1 pair escutcheons with pull
2 no. Internal brass knob.
2no. brass flush bolts to head and cill and secondary leaf.

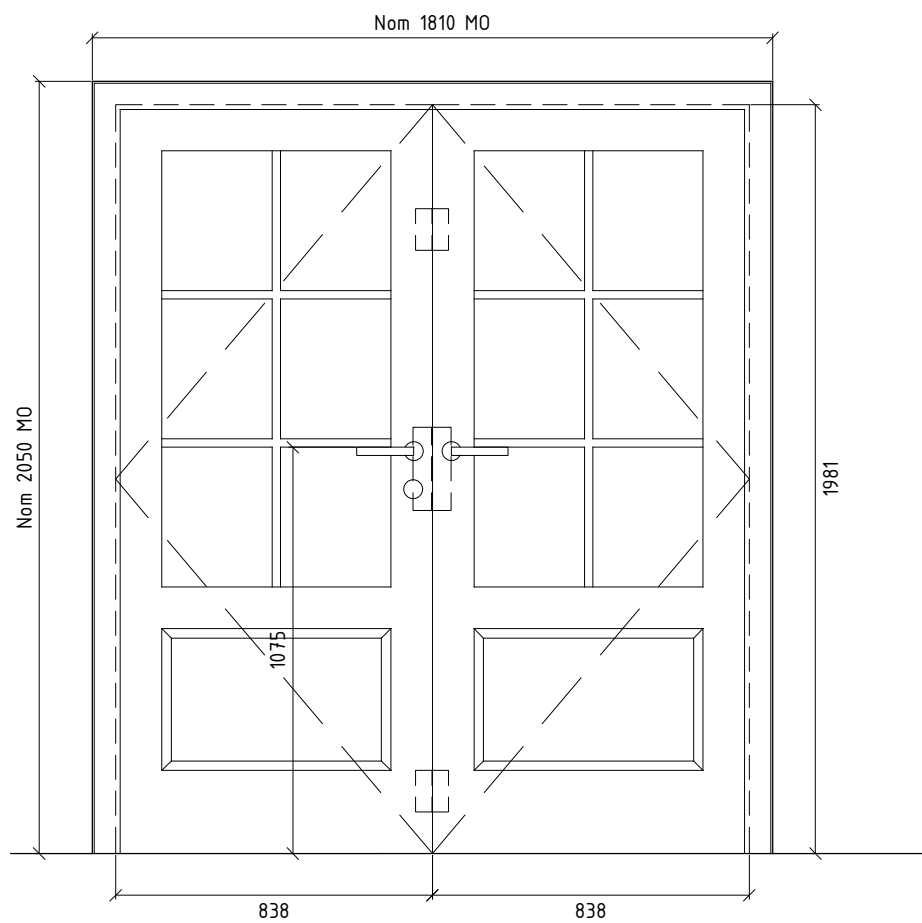

7
23
NORTH DOOR ELEVATION
1:20

NOTES
1pr 54mm thick external quality hw framed and panelled french doors. Min 12mm rebated meeting stiles. 14.4mm DG unit with 6.4mm laminated outer, 4mm Krypton, 4mm Toughened Low E inner. 2mm glazing bars. Raised and fielded panel below
Weatherseal to perimeter, 2 pt threshold seal bedded in mastic at existing stone threshold.
Fin 69x110 HW frame with 12x55mm rebate.
4pr ext quality brass hinges.
Mortice deadlock and slave with 3 pt locking system and suited cylinder. Rebate kit
2 pr brass lever handles
2no. brass flush bolts to head and cill and secondary leaf.

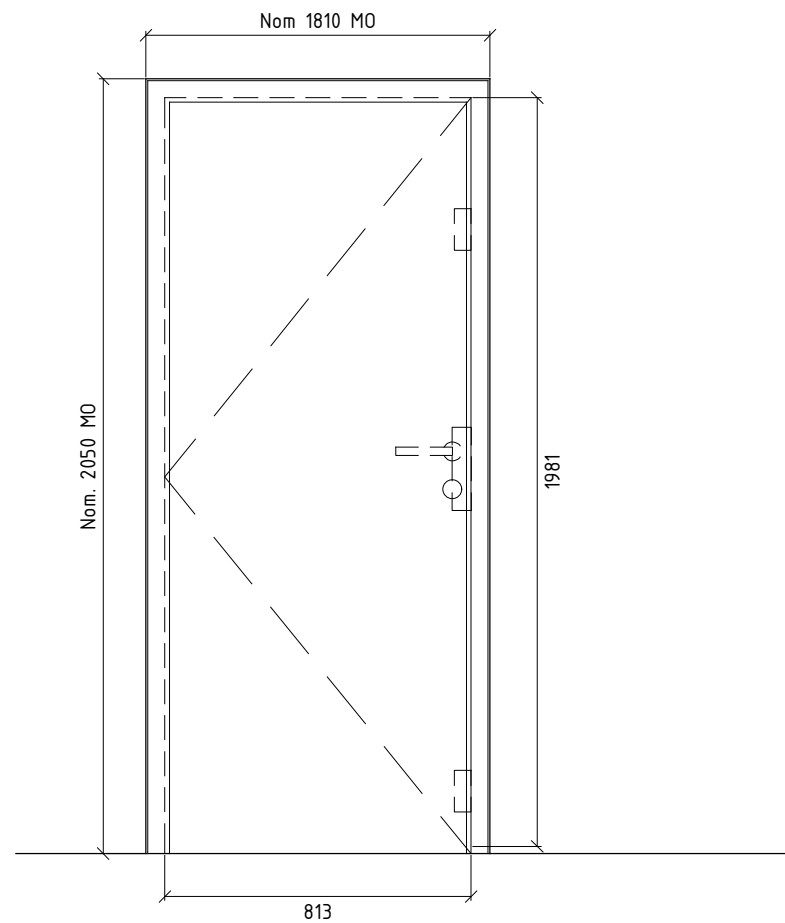

8
23
NORTH DOOR ELEVATION
1:20

NOTES
Steel faced door with timber sub-frame and insulated steel core. PPC internal and external finish.
PPC Steel frame.
2 pr hinges, multipoint security lock, external pull escutcheon.
Internal handle and escutcheon.
Weatherseal to perimeter.
2 part threshold strip to existing stone threshold.

Rev	By	Date	Revision Note
A	ADL	10/08/16	Fanlight added to South Door Elevation. Plant room louvres reduced in size to suit opening

Pearce
Bottomley
architects

Pearce Bottomley LLP
Roman Ridge, Main Street,
Aberford, Leeds LS25 3AW
T: 0113 281 2000 F: 0113 281 2911
E: plp@pbarchitects.co.uk
www.pbarchitects.co.uk

Client/ Project
MR G COOLEY

THURNSCOE HALL, HIGH STREET,
BARNESLEY S63 0JS
THURNSCOE HALL

Drawing
DOORS AND WINDOWS

Scale 1:20	Drawn ADL	Checked SMC	Date ####
---------------	--------------	----------------	--------------

Status
SURVEY

Project No. 4818	Drawing No. (P) 23	Rev. A
---------------------	-----------------------	-----------

Copyright Pearce Bottomley LLP.