


Bondfield Crescent
Barnsley

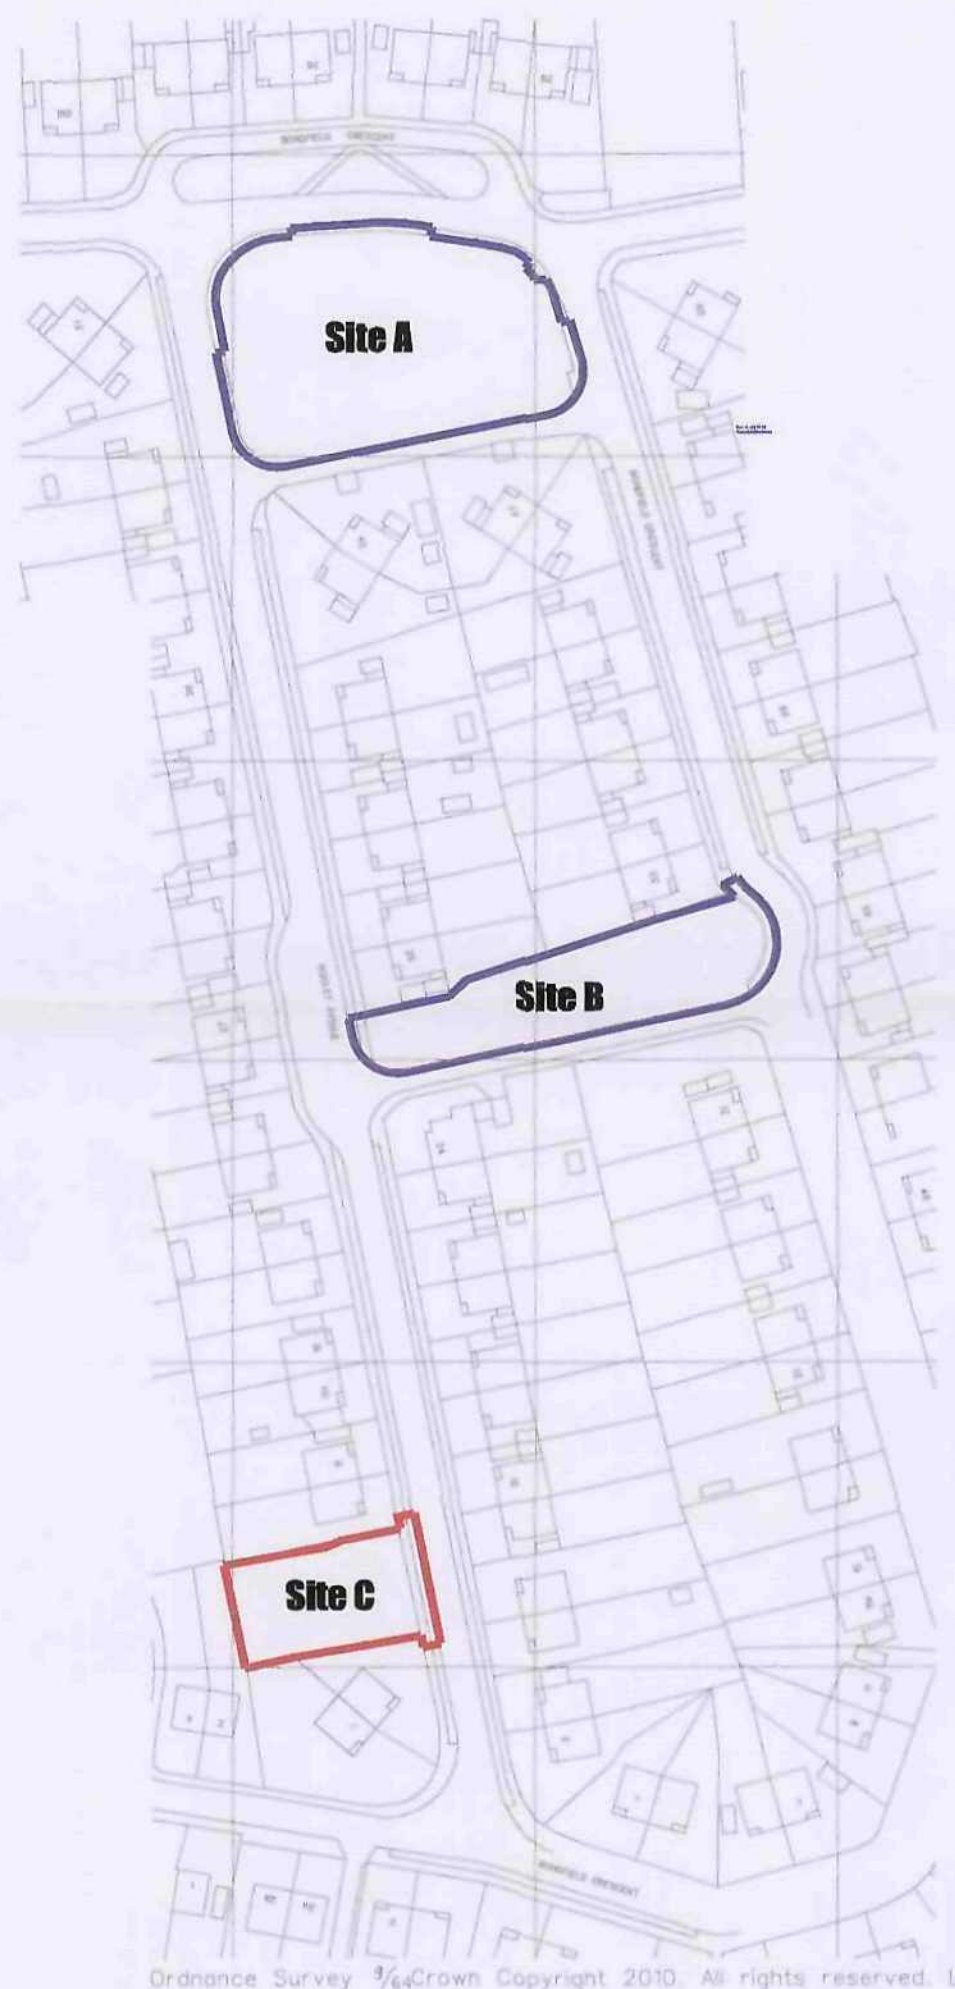

Ordnance Survey 1/4 Crown Copyright 2010. All rights reserved. Licence number 100020449



DO NOT SCALE.
FIGURED DIMENSIONS ONLY TO BE TAKEN

- Application site
- Land in ownership of applicant subject to separate application

REVISIONS

A.A. DESIGN LTD
architects surveyors
interior designers

UNIT 2
SHEFFIELD
TELEPHONE 0114 2589571

AIZLEWOOD ROAD
S8 0YX
FAX 0114 2500669

Bondfield Crescent.
Housing Development
Barnsley
for
Chevin Housing Association

Location Plan
Site C

DATE
DRAWN

Dec. '10

SCALE
1:1250

DRAWING No. 10003/P/16