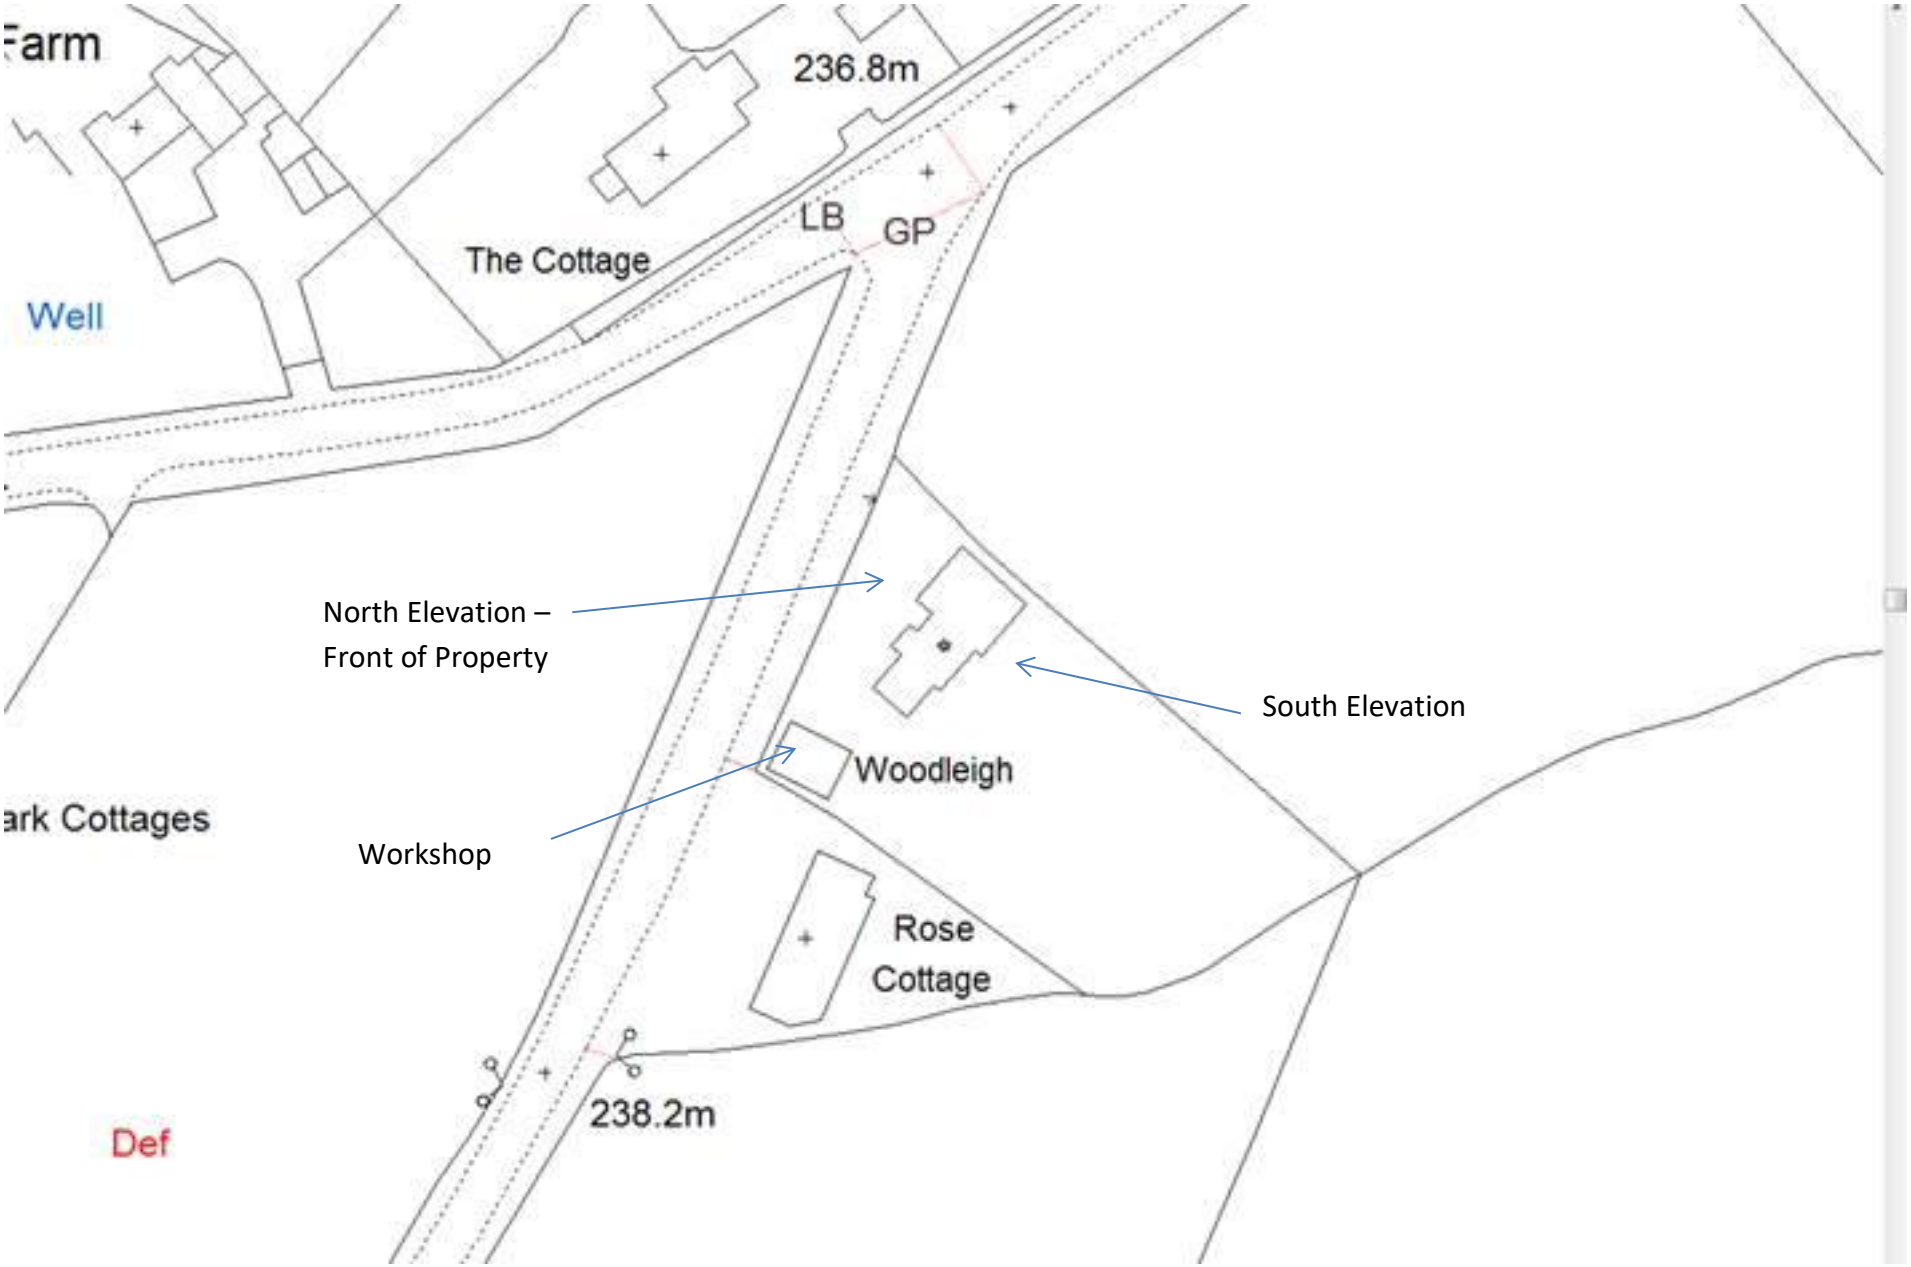

Farm
236.8m
LB
GP
The Cottage
Well
North Elevation –
Front of Property
South Elevation
Woodleigh
ark Cottages
Workshop
Rose
Cottage
238.2m
Def