



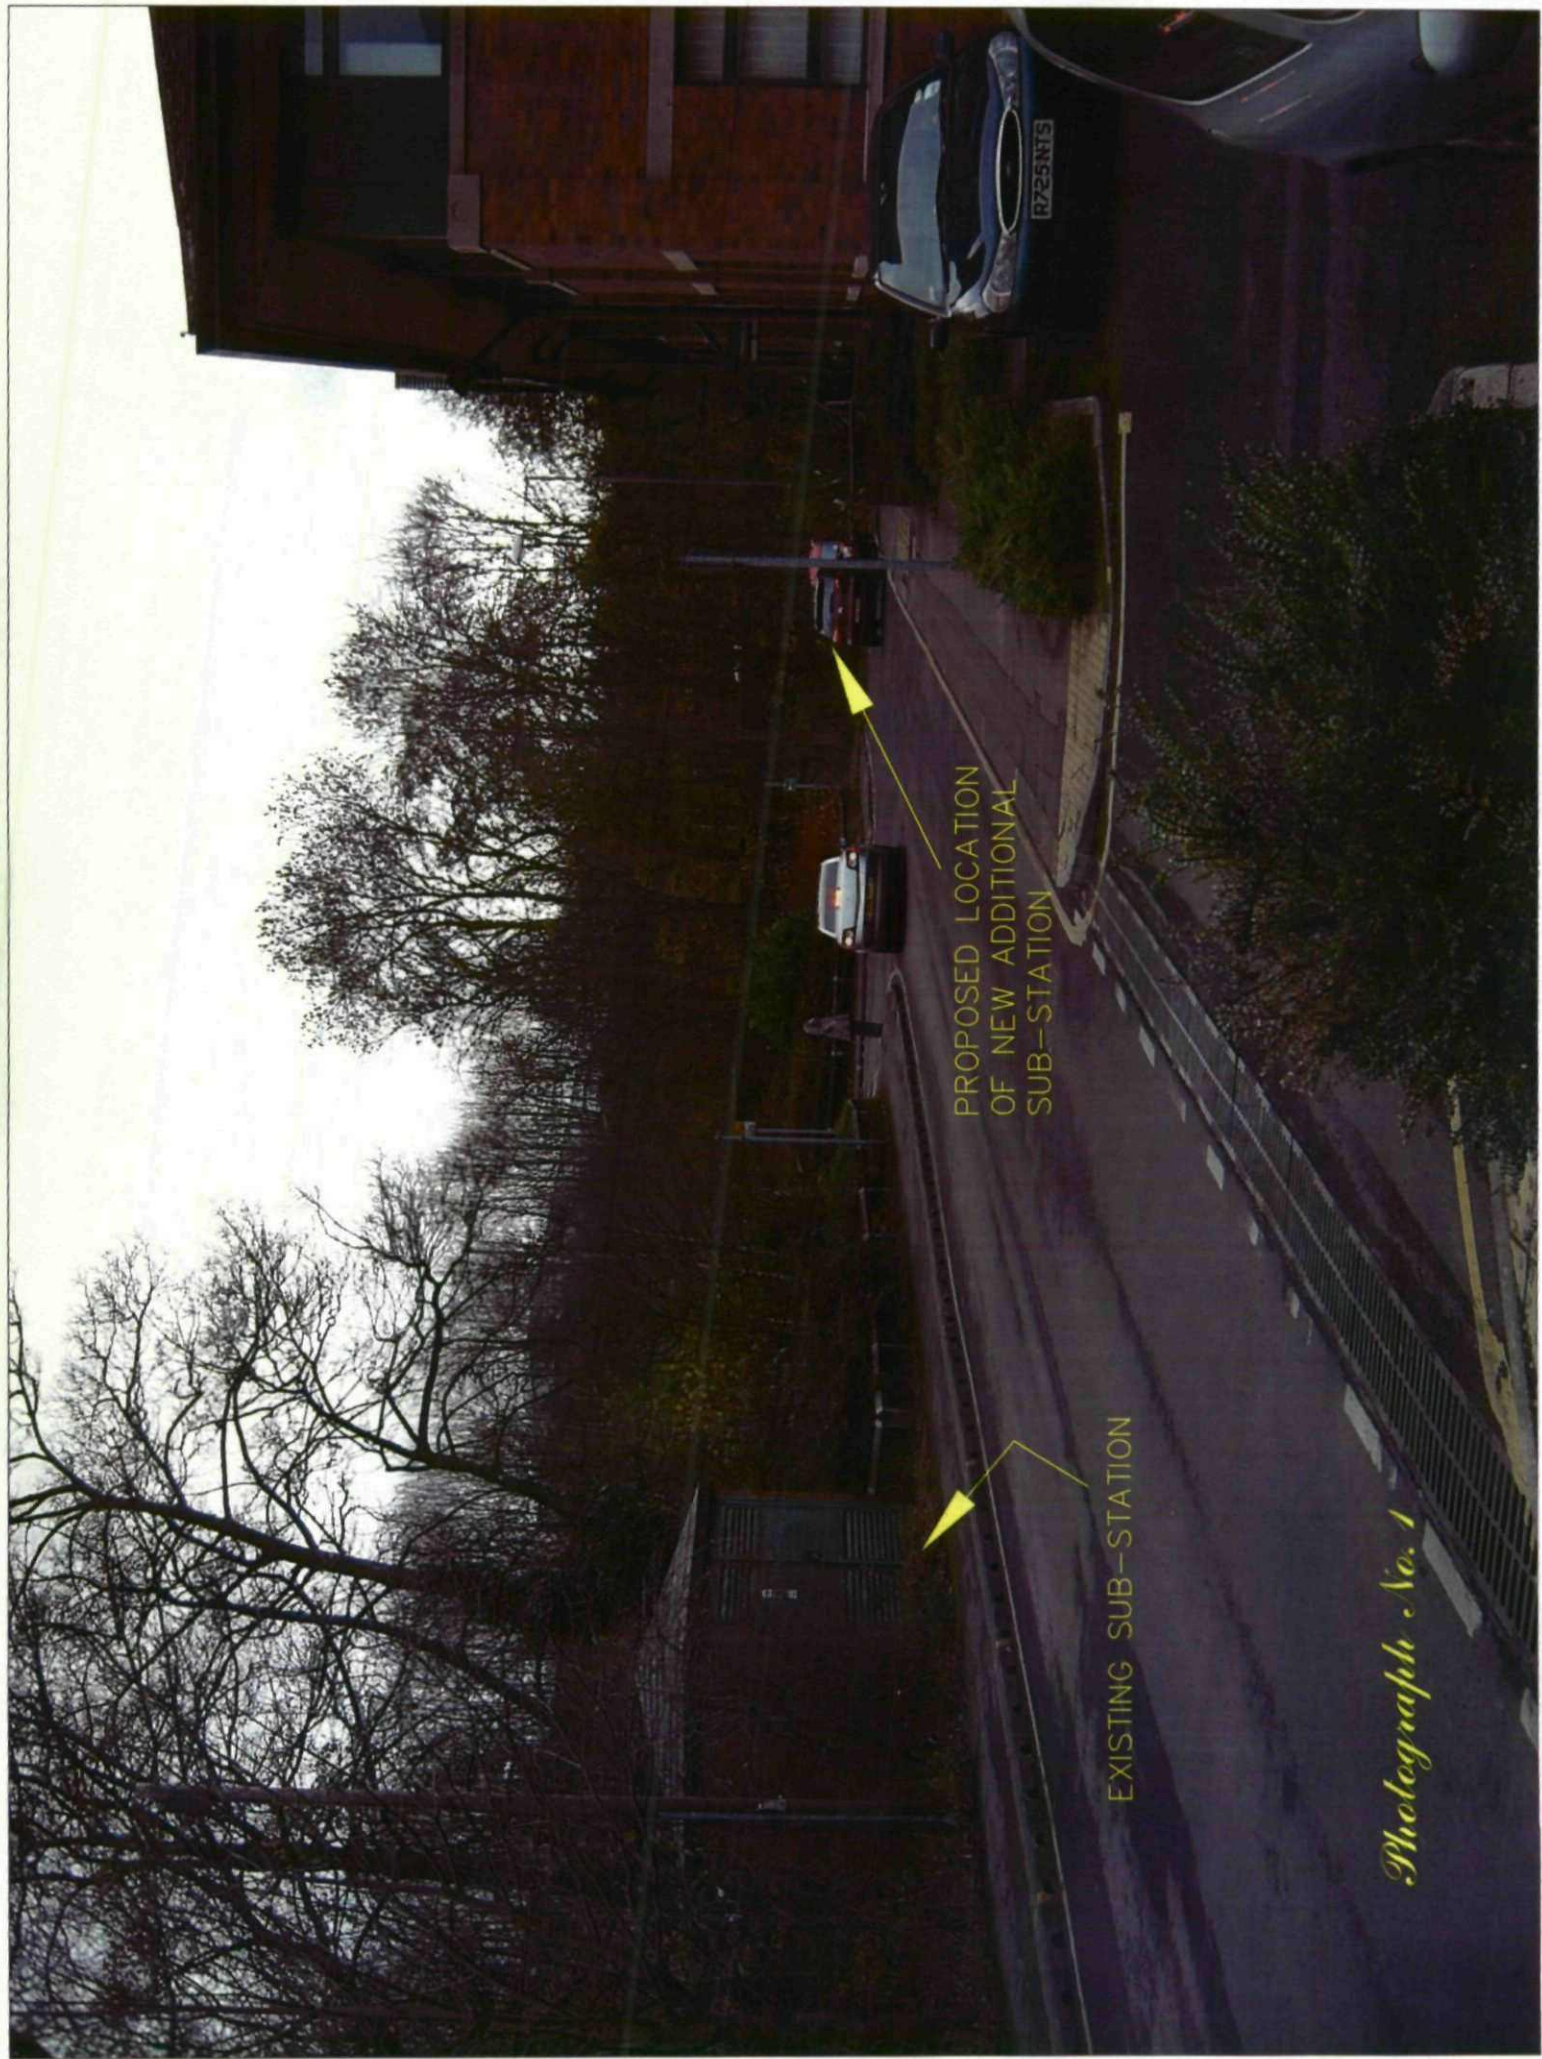

PROPOSED LOCATION
OF NEW ADDITIONAL
SUB-STATION

EXISTING SUB-STATION

Photograph No. 1

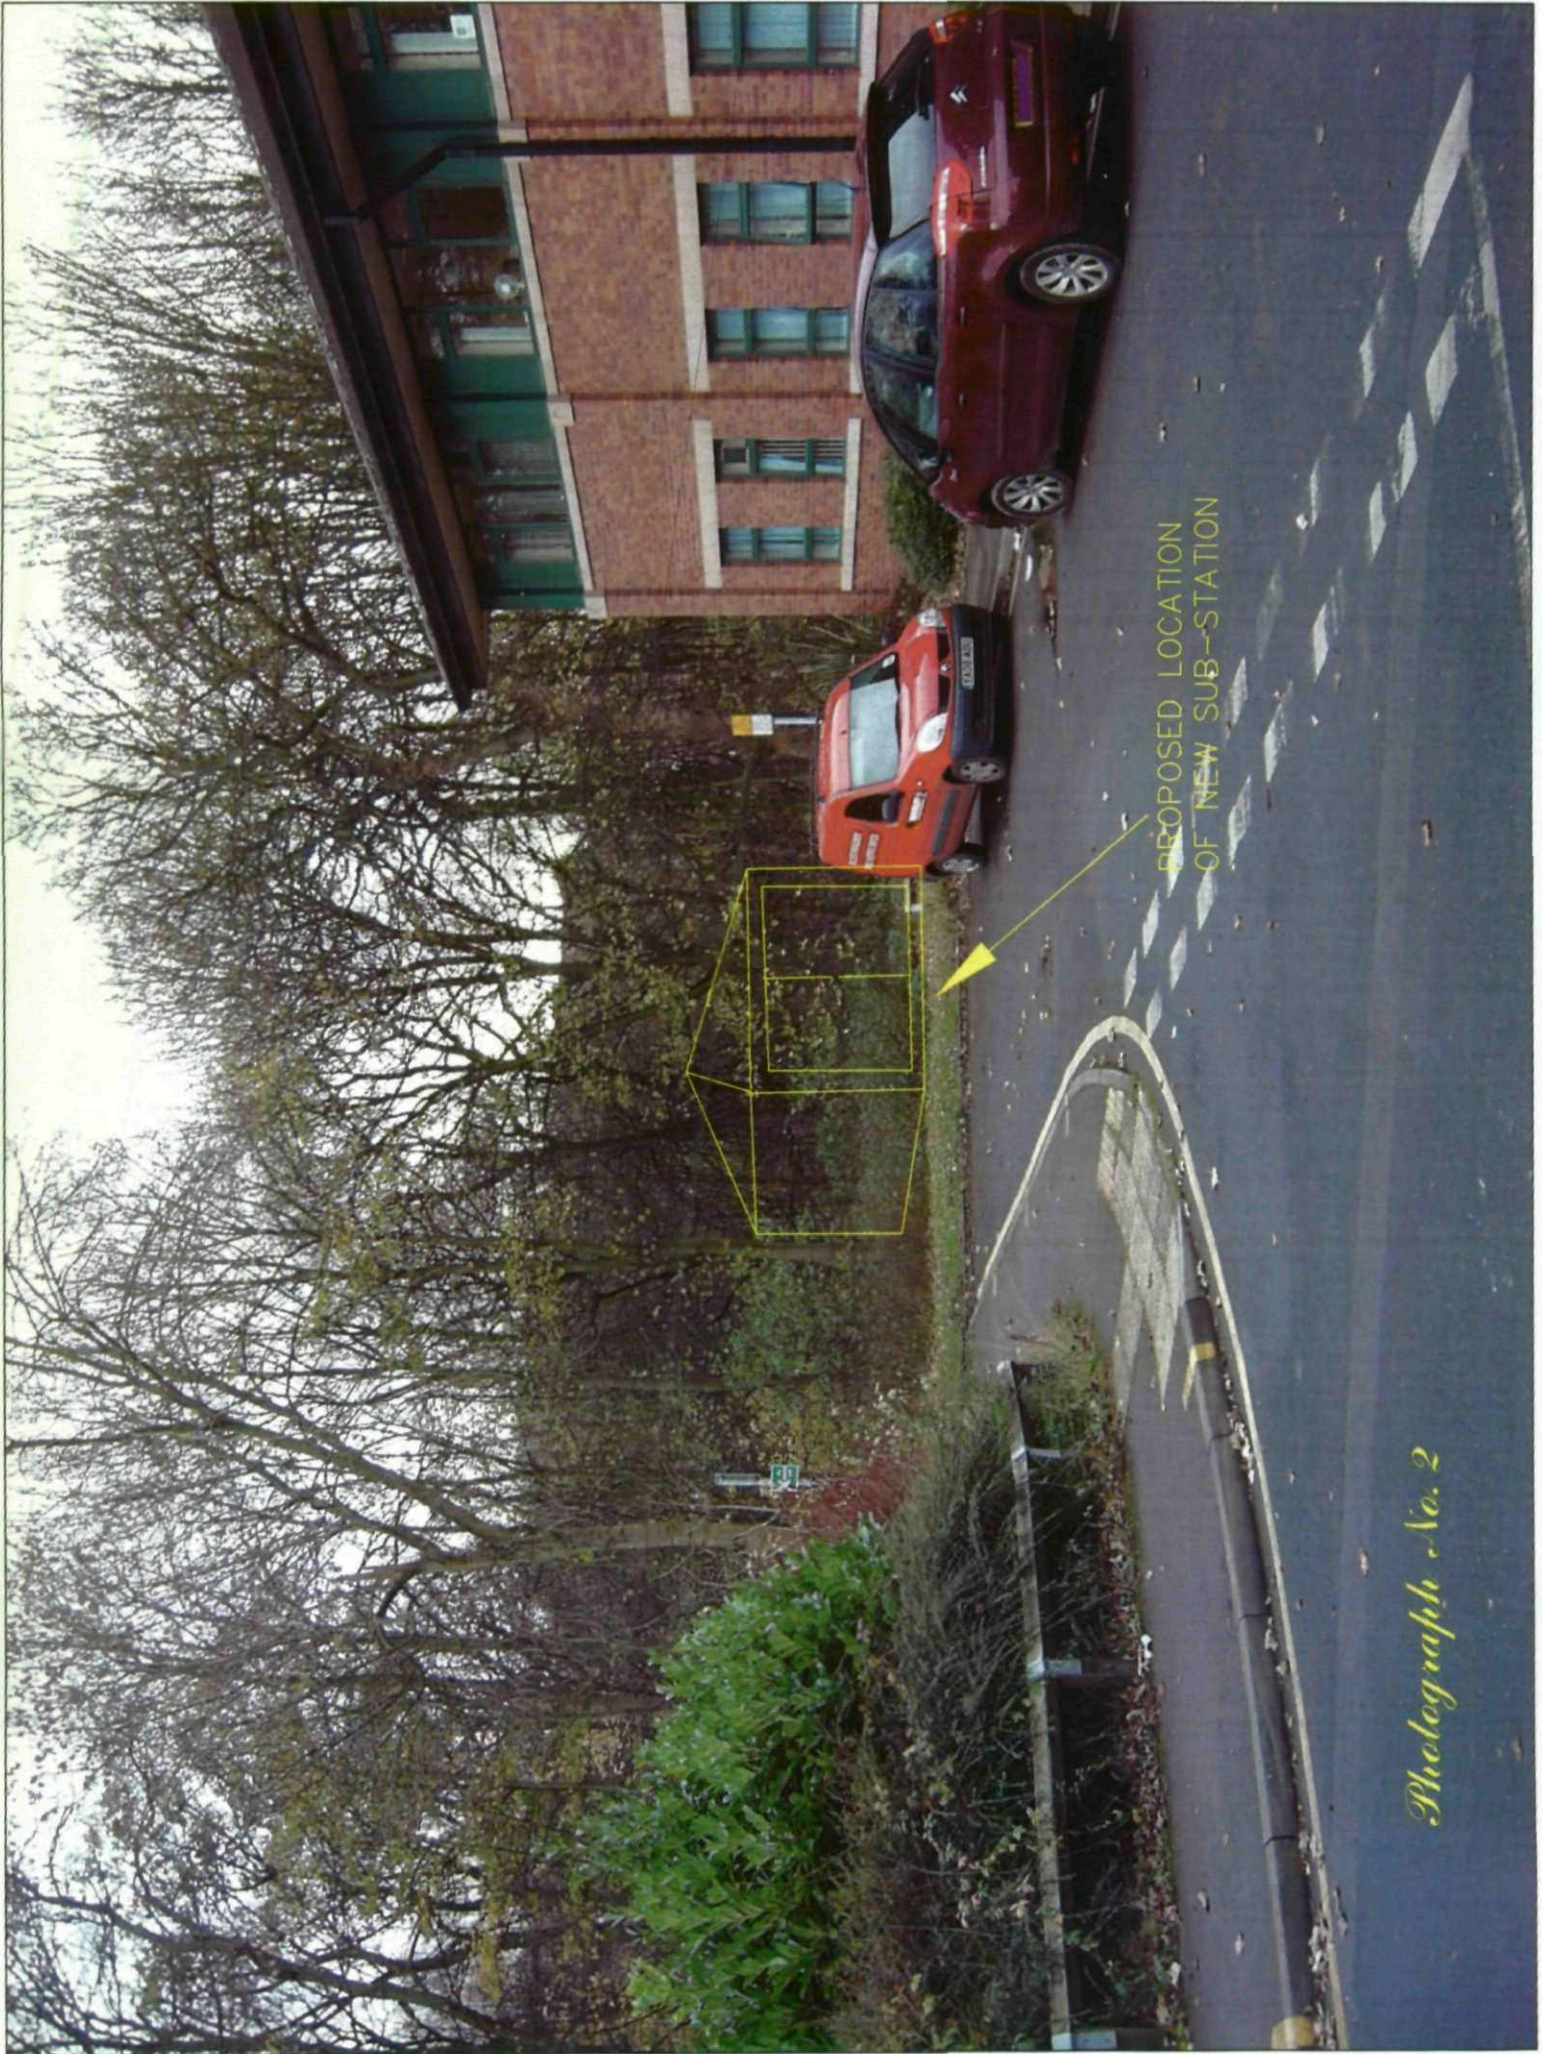

PROPOSED LOCATION
OF NEW SUB-STATION


Photograph No. 2



PROPOSED LOCATION
OF NEW SUB-STATION

Photograph No.3

PROPOSED LOCATION OF 650kVA
GENERATOR AND PROTECTIVE
BARRIER

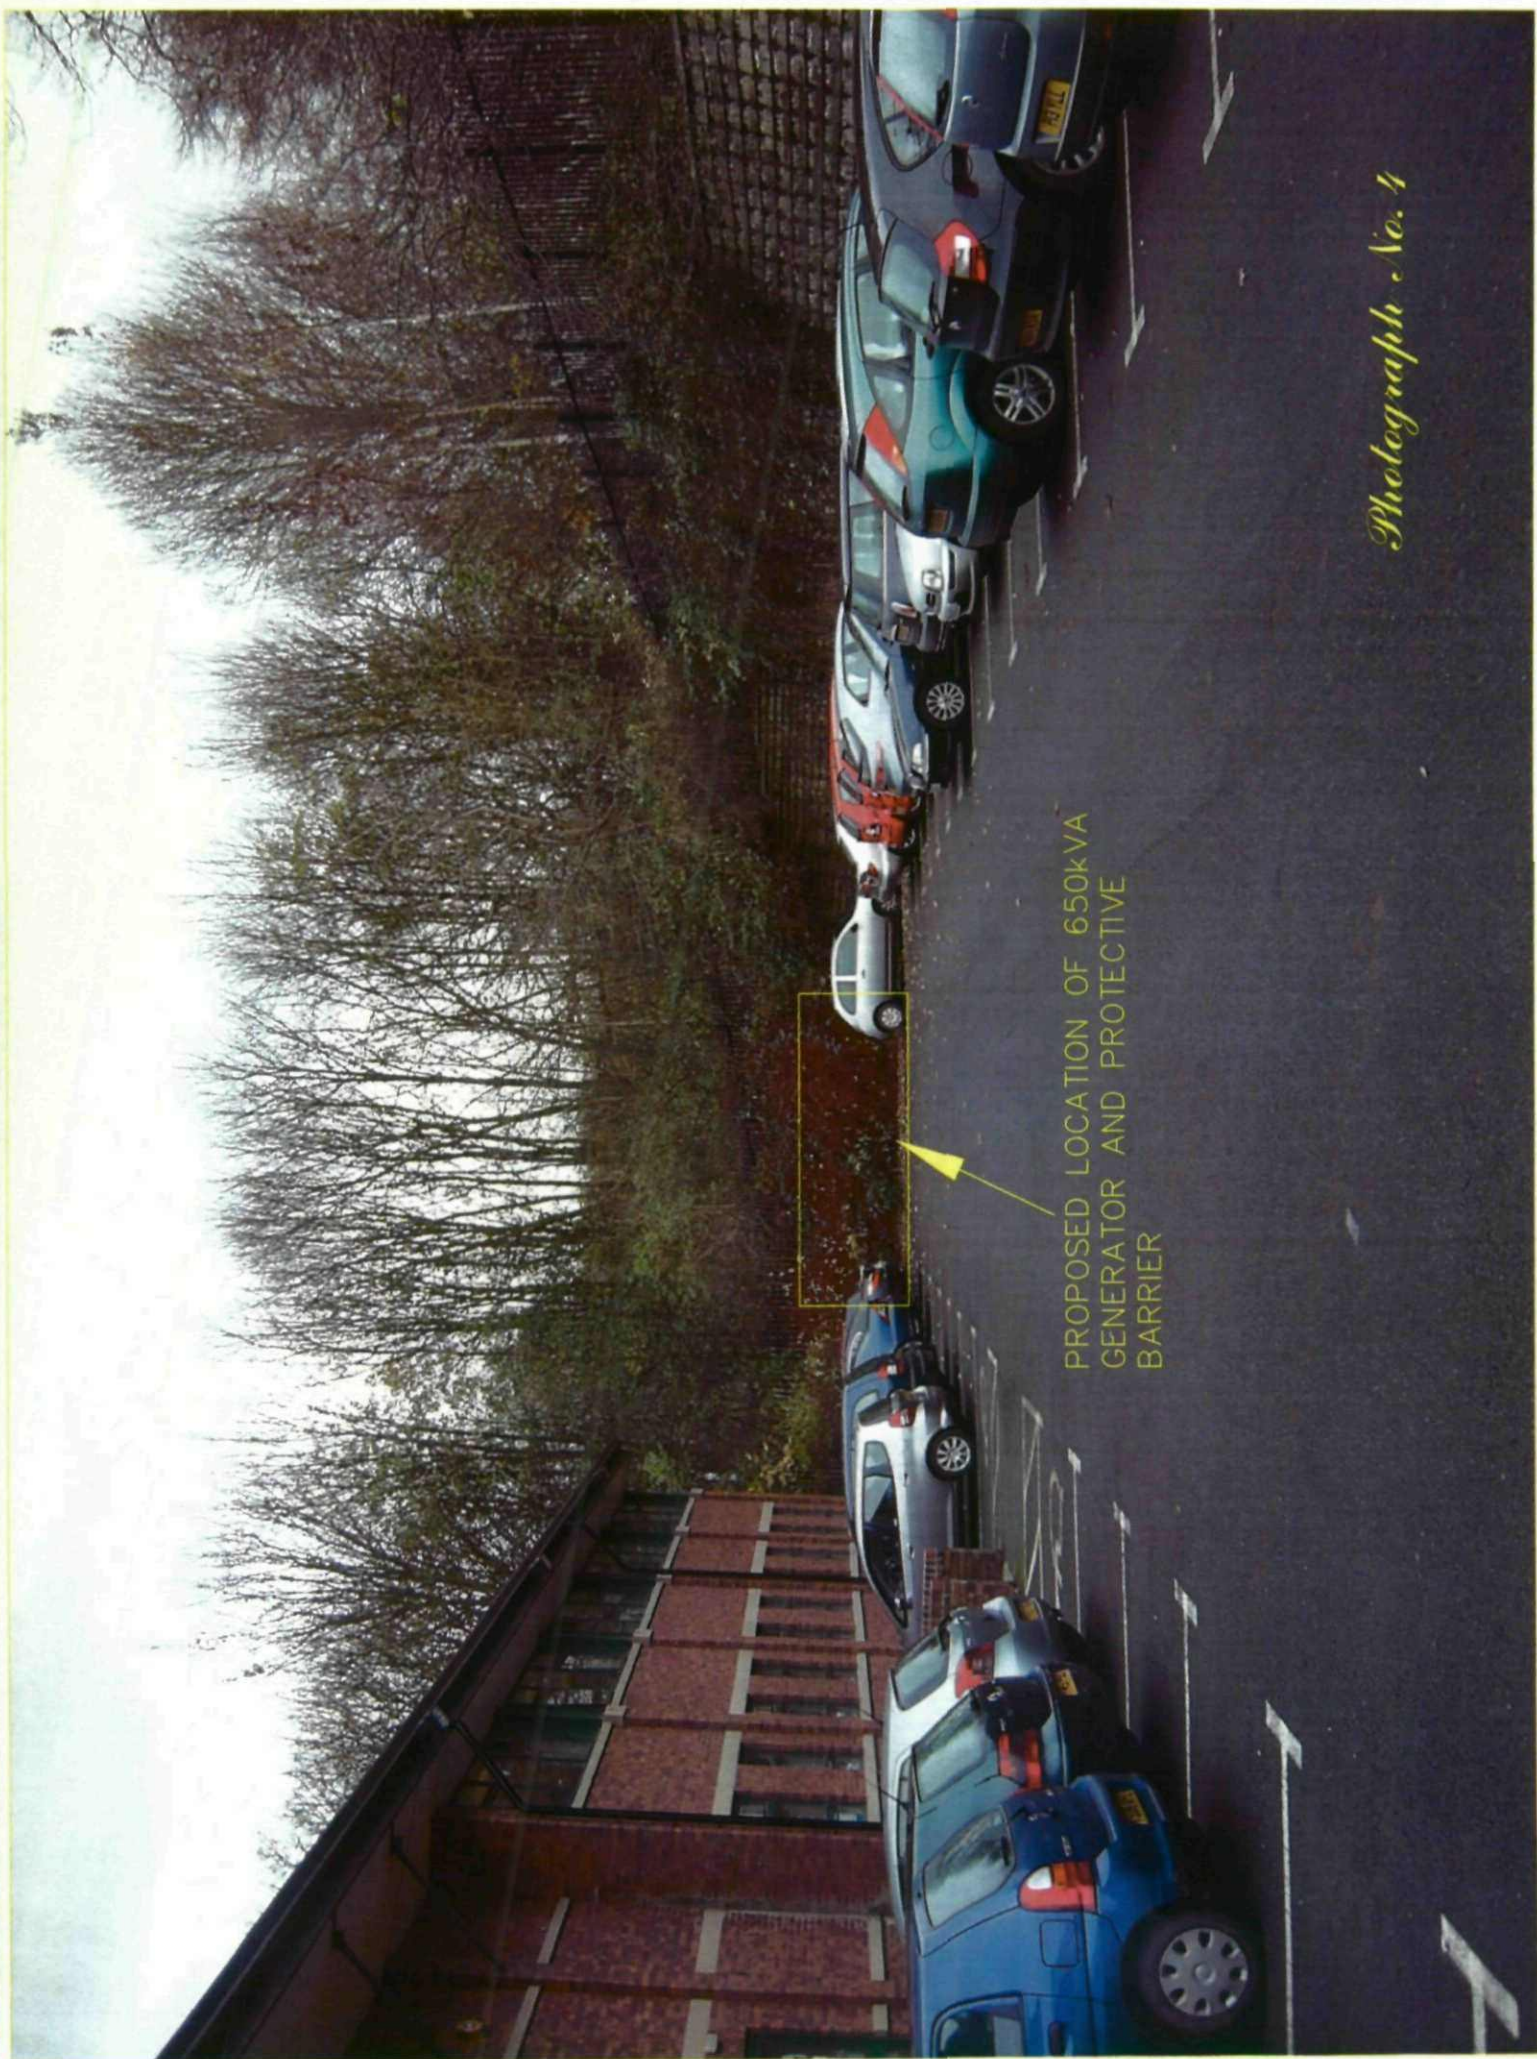

Photograph No. 5

PROPOSED LOCATION OF 650kVA
GENERATOR AND PROTECTIVE
BARRIER

