


BLOCK PLAN 1:200




EXISTING GARAGE



OFF STREET PARKING.

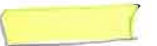

DISTANCES TO NEAREST PROPERTIES
IN METRES

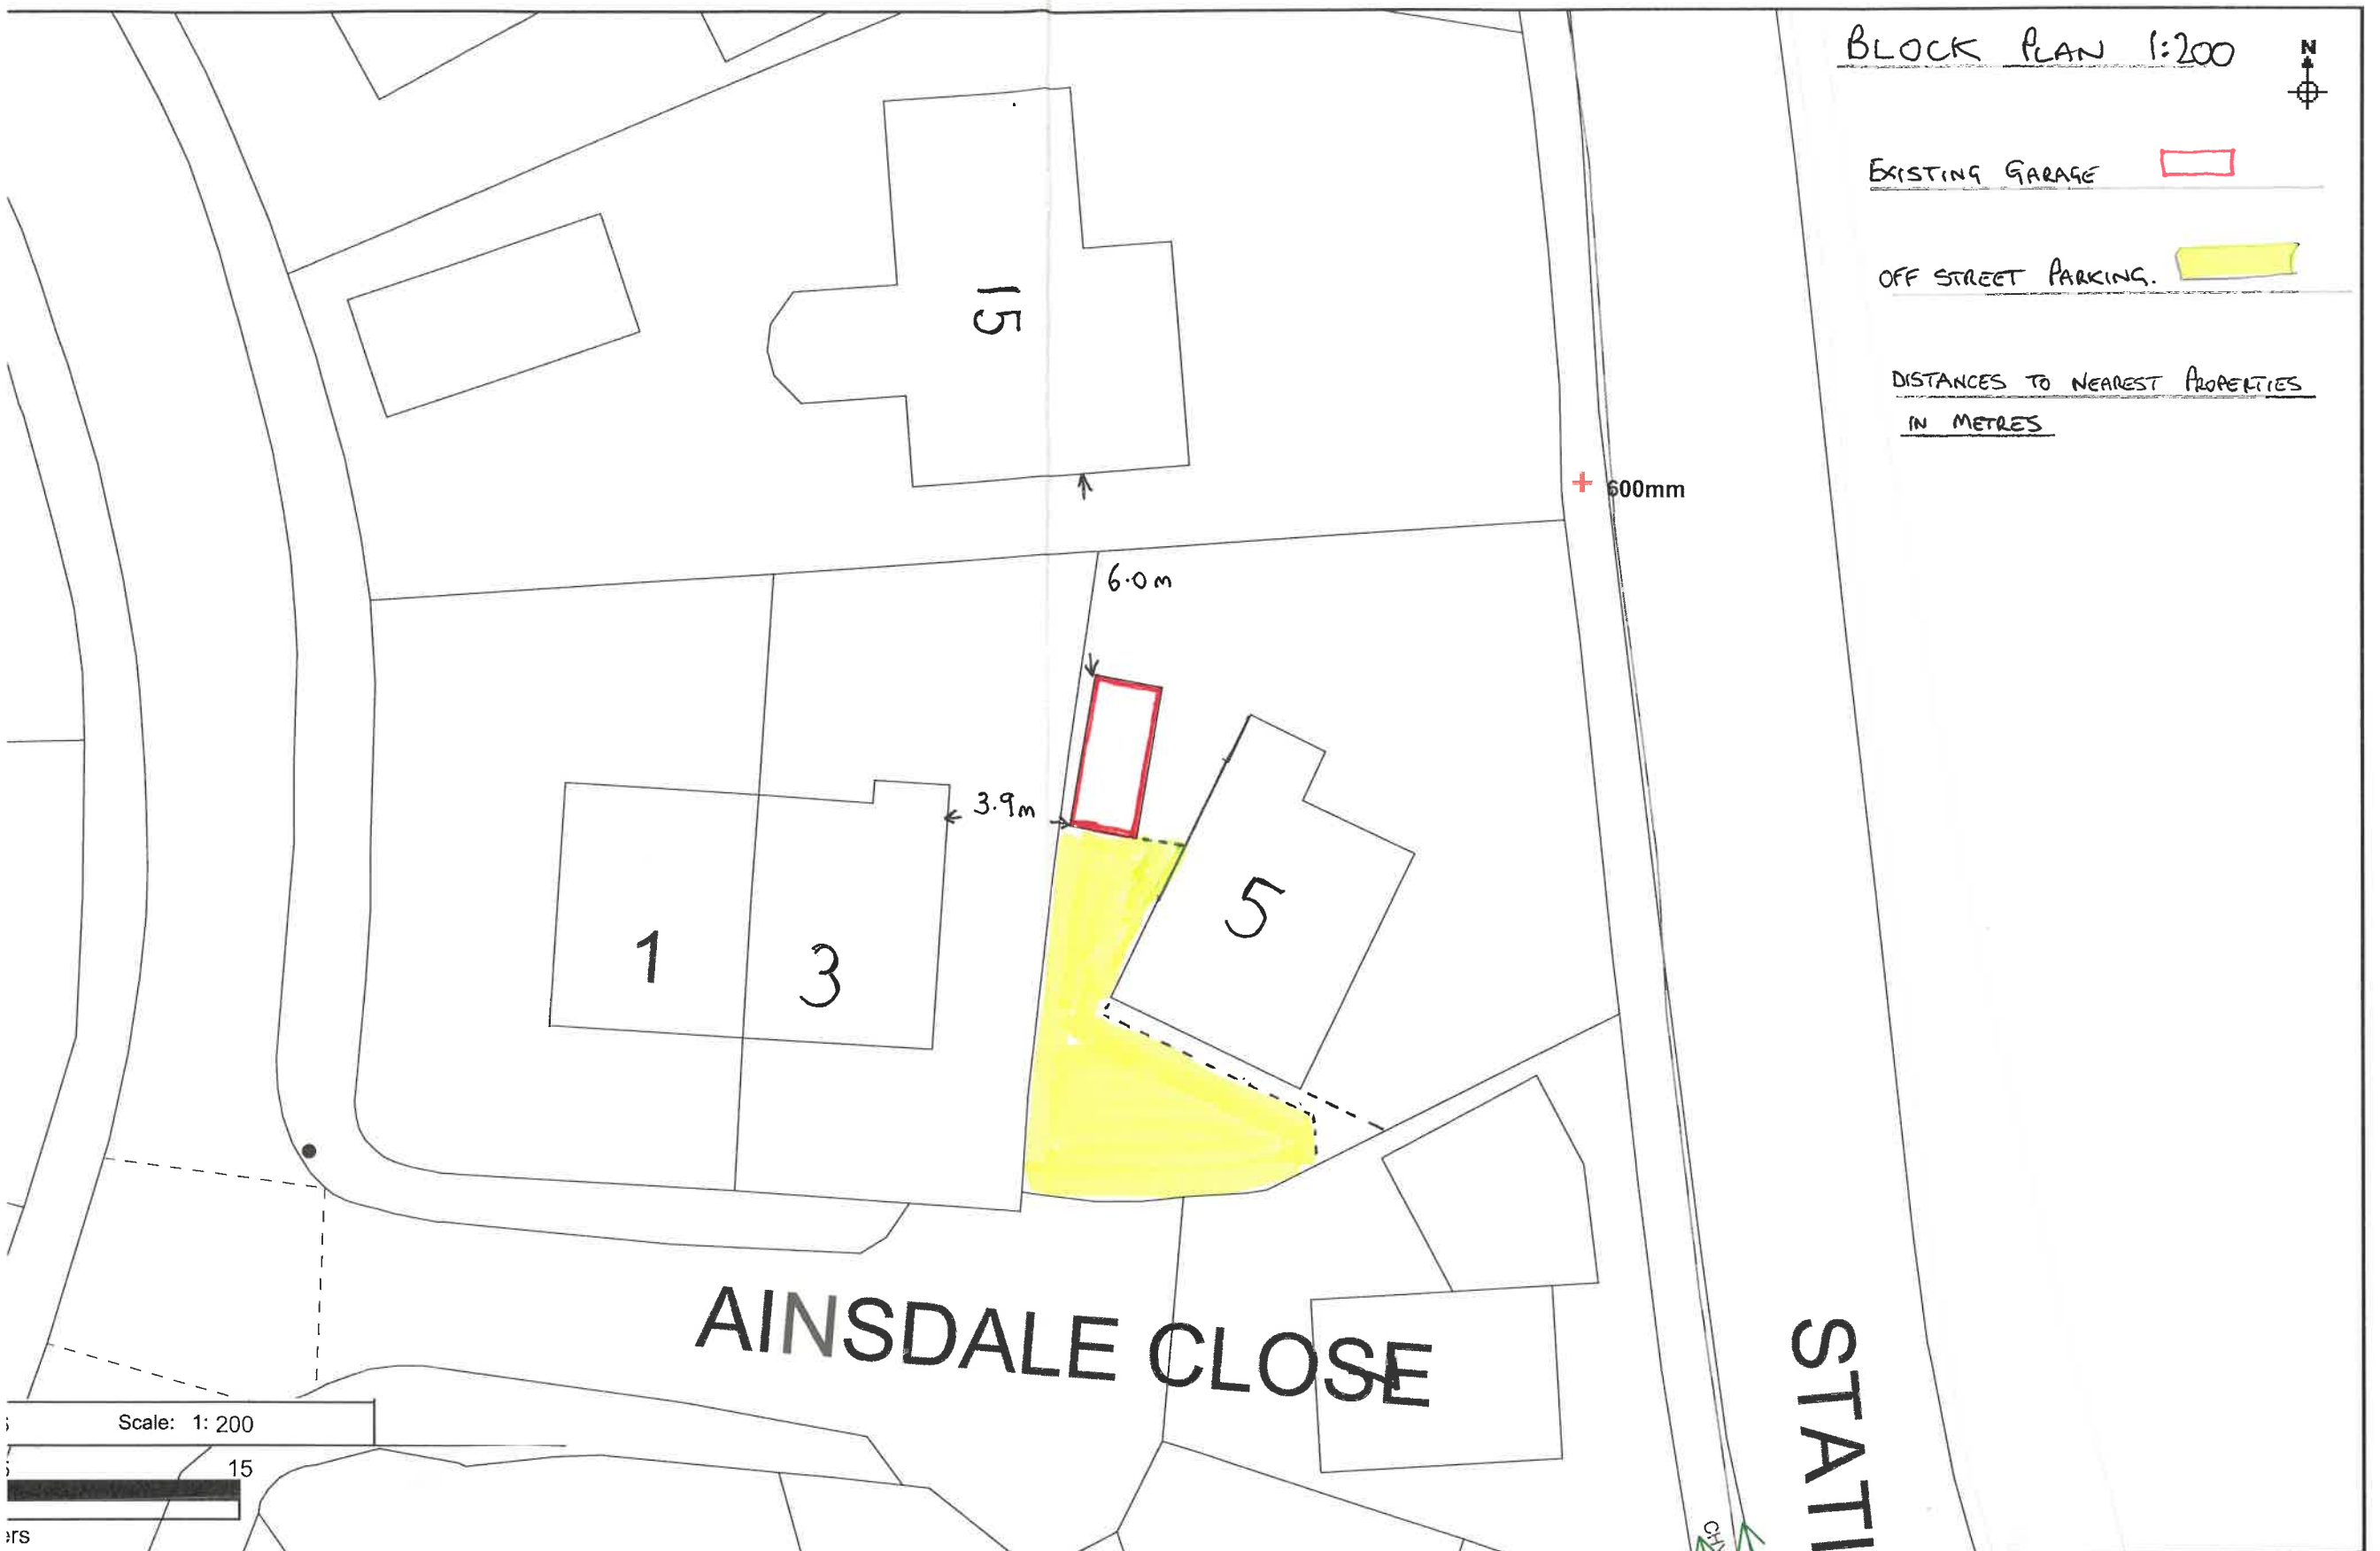

Scale: 1:200

15