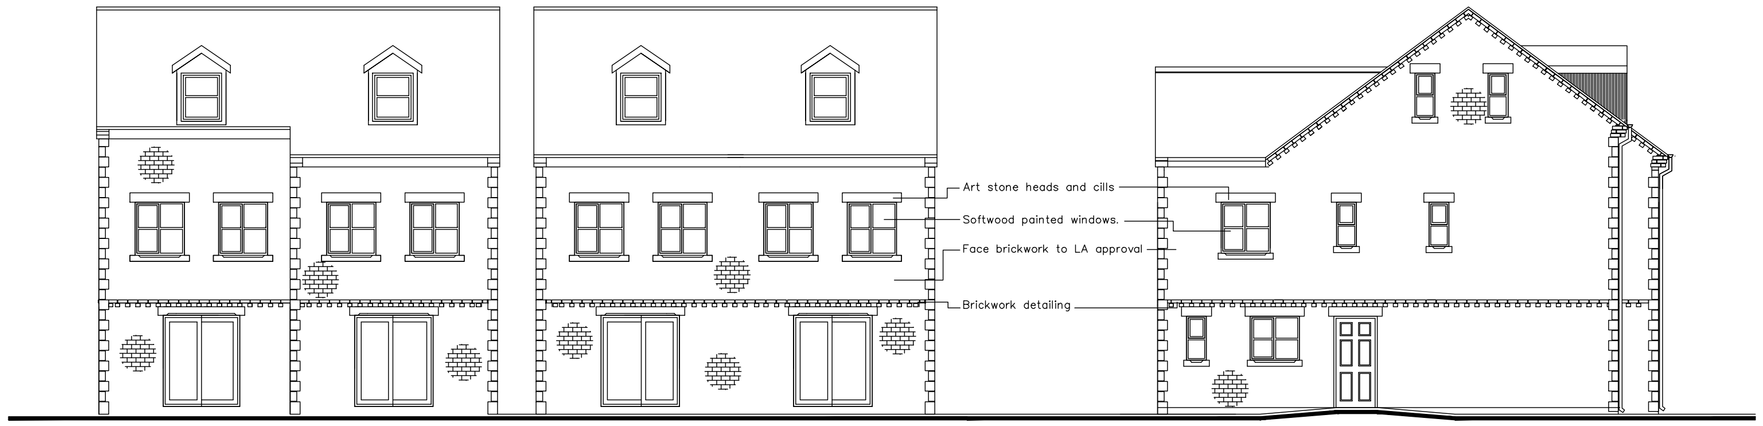

Doncaster Road Elevation

Side Elevation

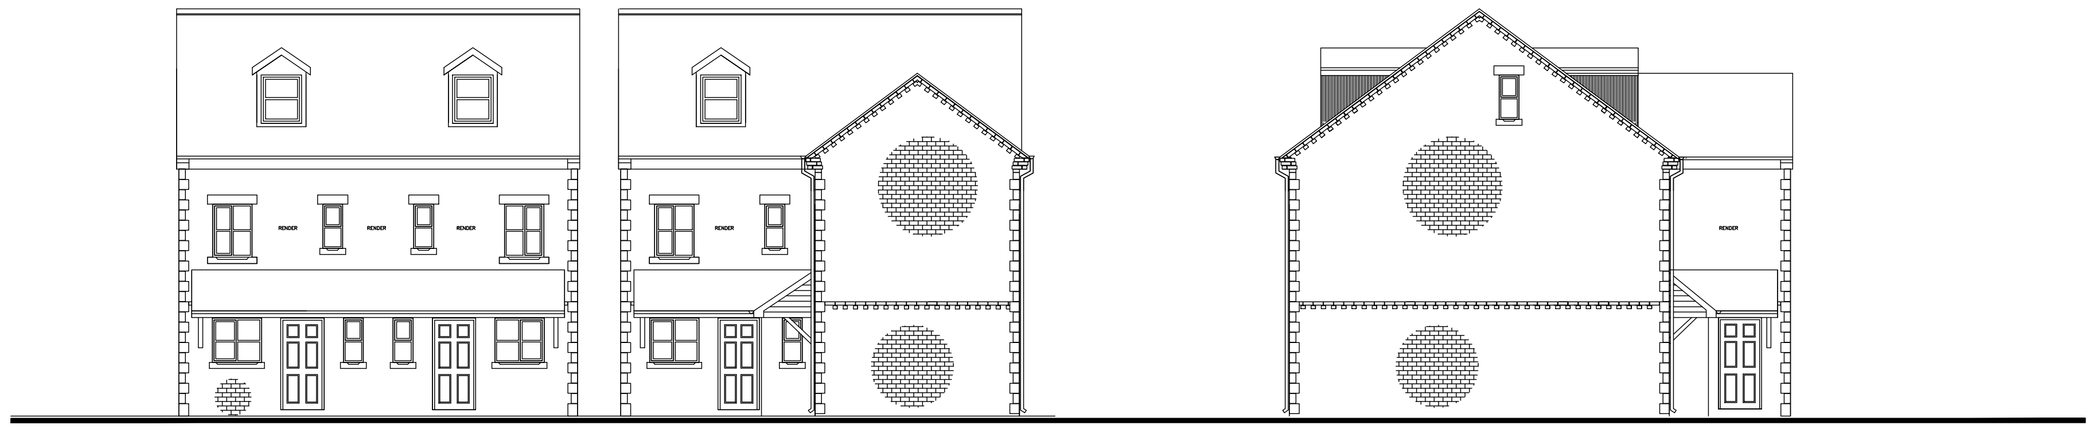

Highgate Court Elevation

Side Elevation

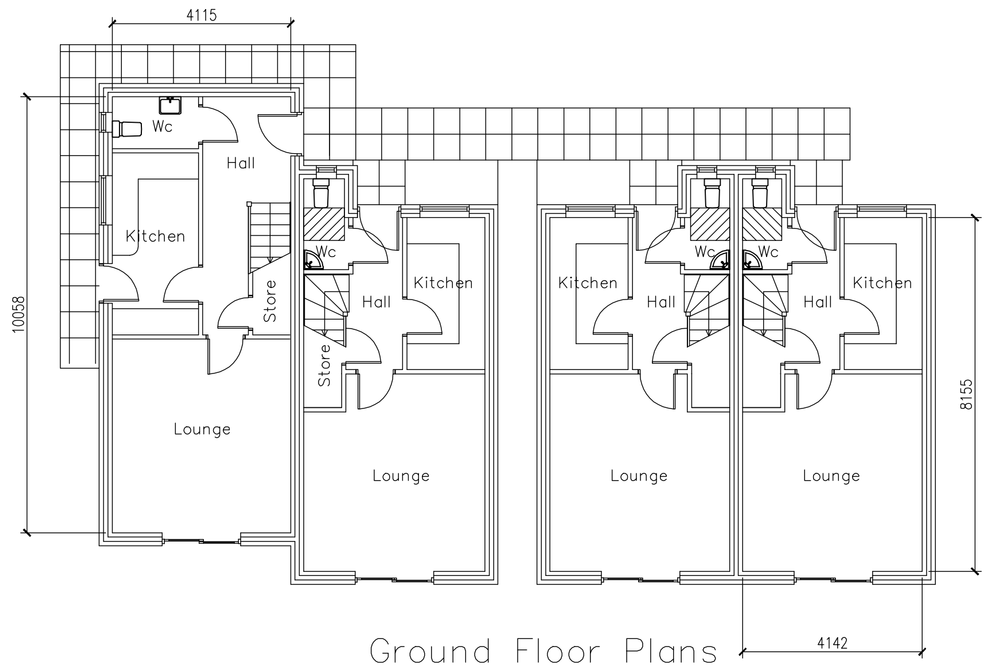

Ground Floor Plans

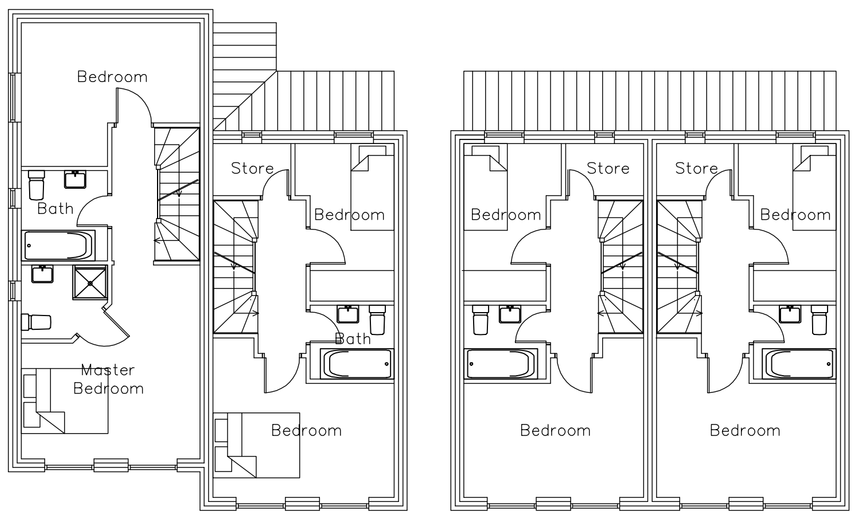

First Floor Plans

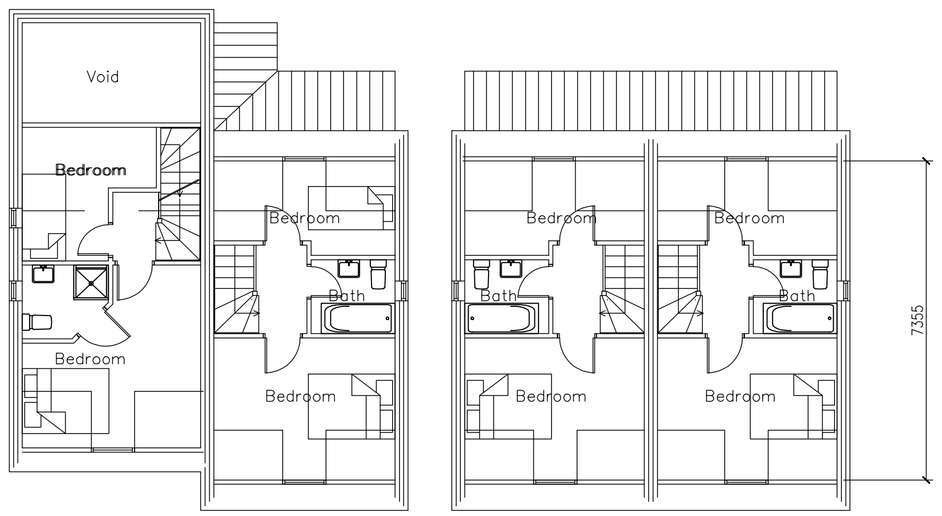

Second Floor Plans

Rev A dims added 22-03-2011 kk

KENNEDY DESIGN LTD.

CAYANBROYE HOUSE
189 DONCASTER ROAD
GOLDTHORPE
ROTHERHAM
SOUTH YORKSHIRE
S63 9JA.

TEL.- 01709 896383
FAX - 01709 891384
E-MAIL - info@kdesign.co.uk
www.kdesign.co.uk

CLIENT:	Barnsley Brickworks Ltd		
PROJECT:	Housing Development site of 420 Doncaster Road Stairfoot Barnsley		
TITLE:	Proposed Plan and Elevations		
SCALE:	1:200@A1	STATUS:	
JOB NUMBER:	K37-102	REV:	A
DATE:	March 2011	DRAWN BY:	

Kennedy Design Ltd. Registered in England 4479082 V.A.T. Reg. No 565 6912 02