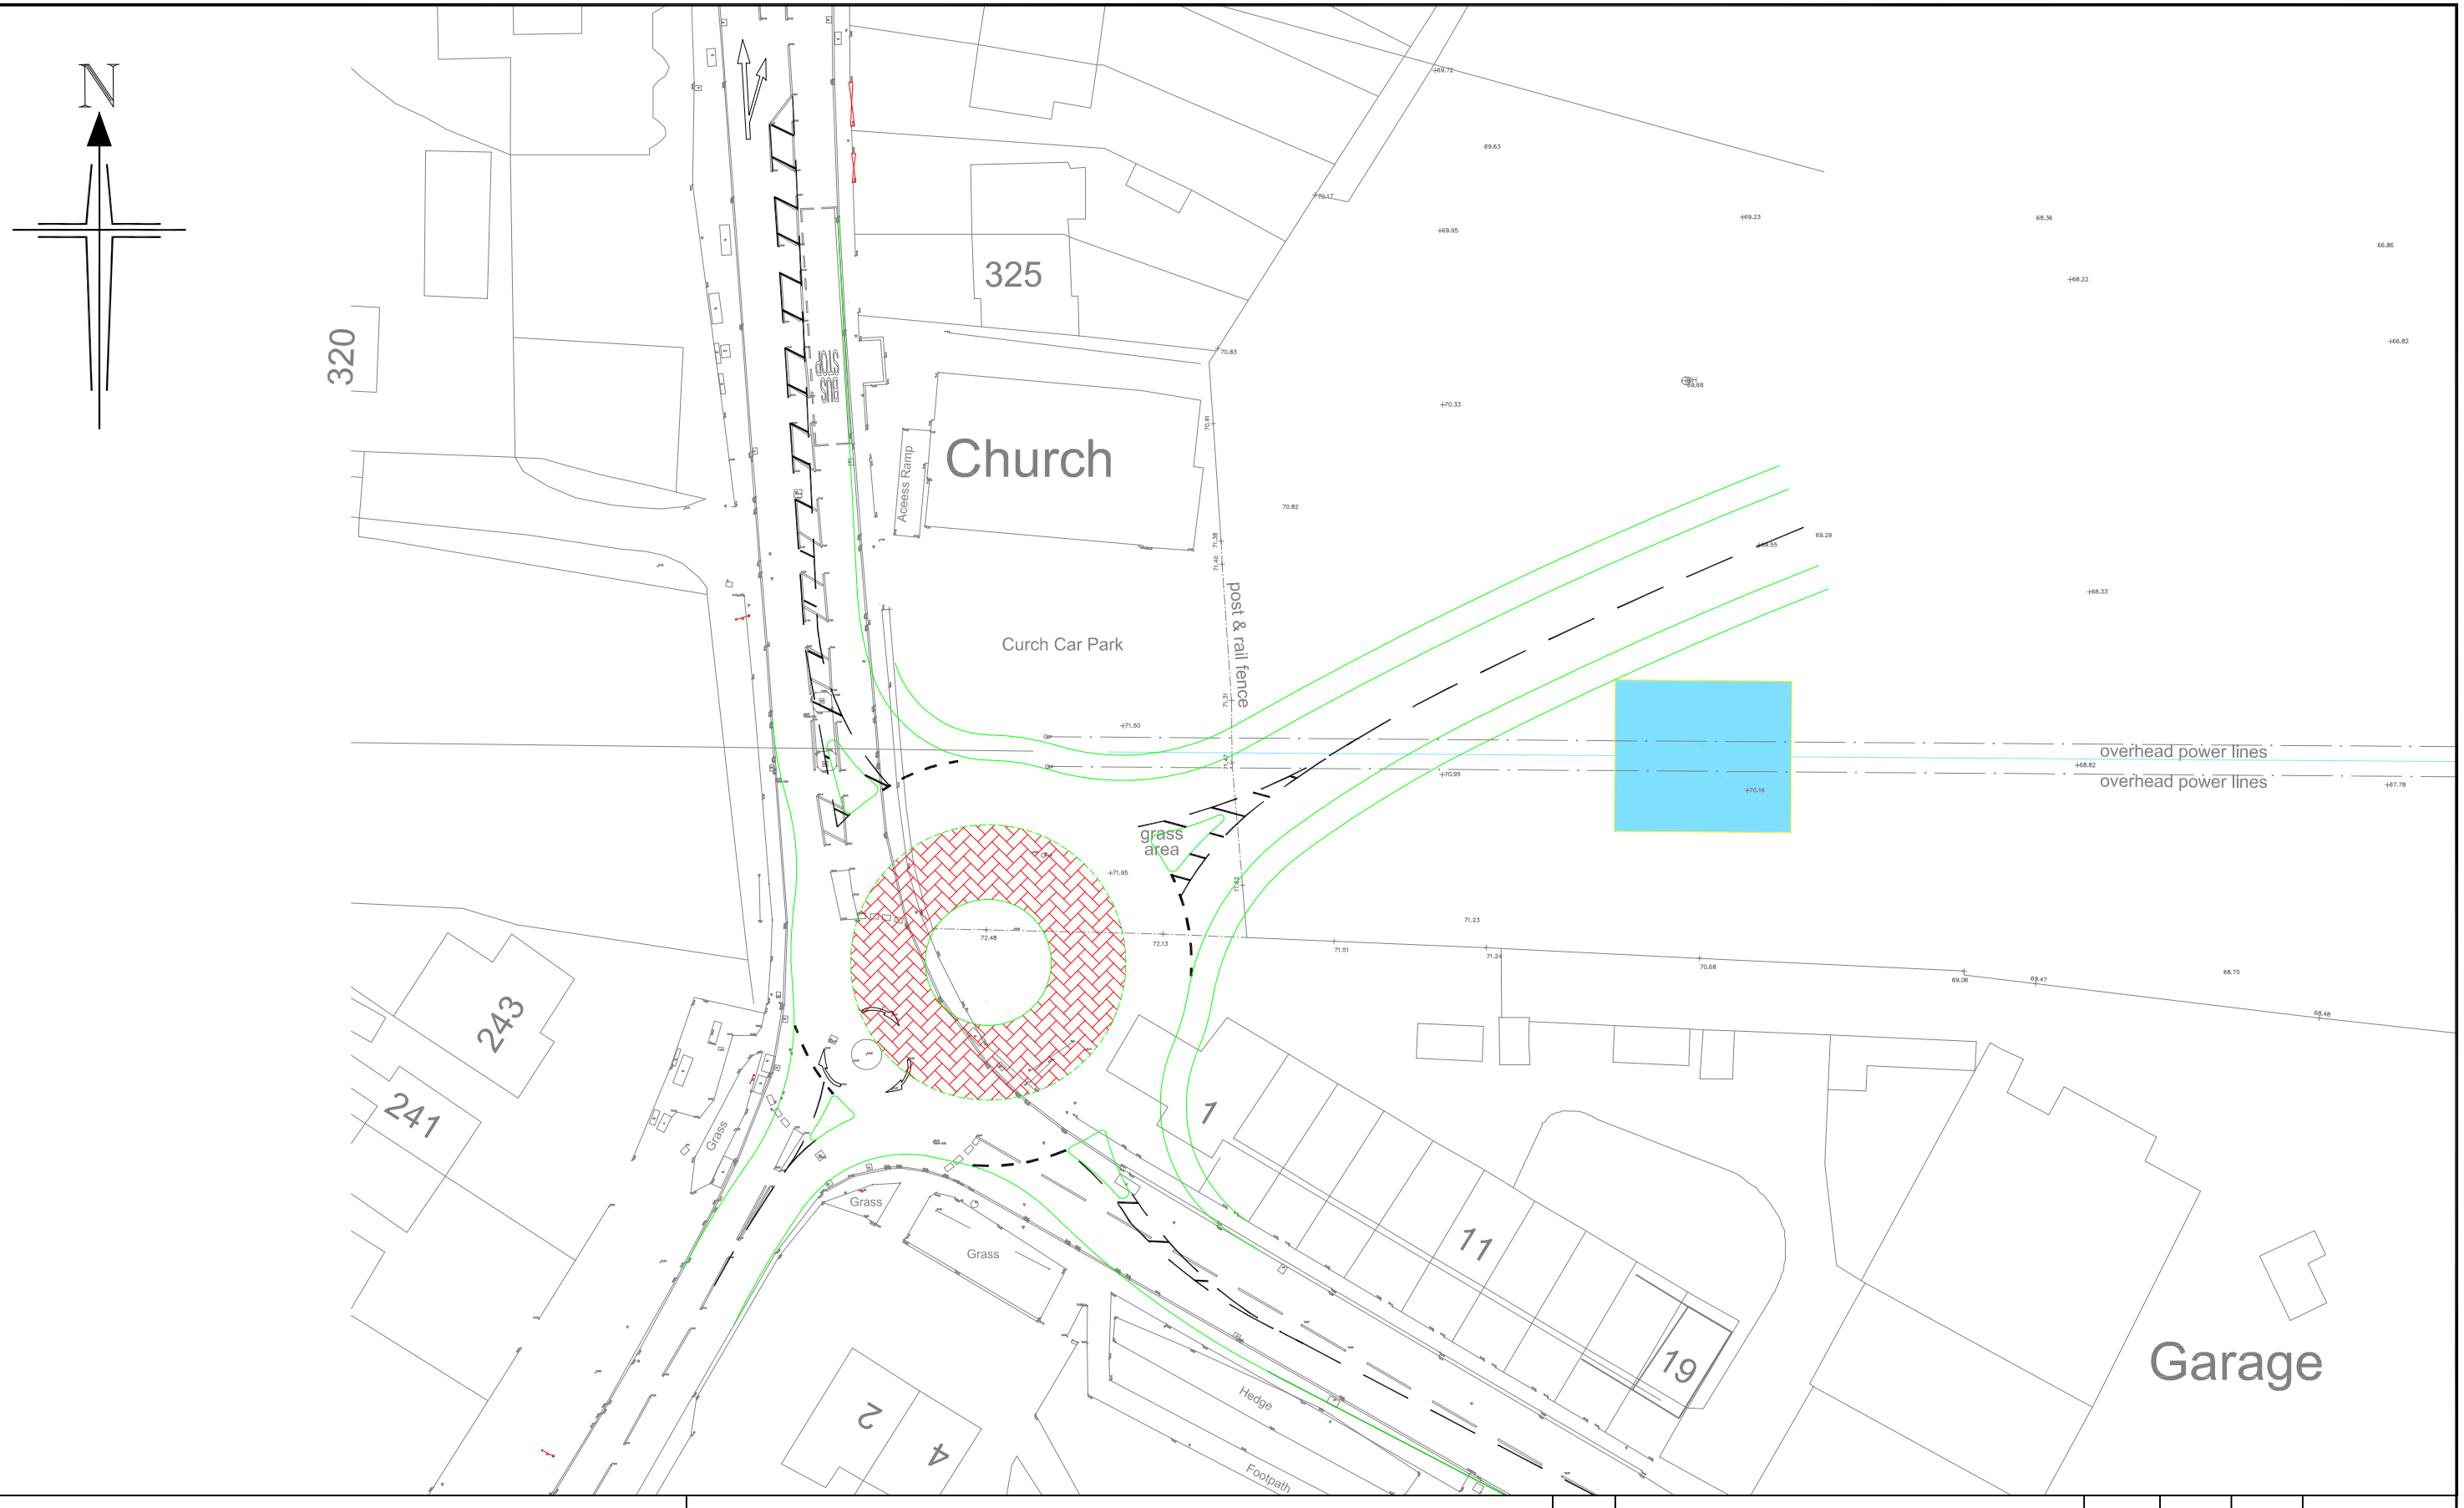


Client
COMMERCIAL ESTATES PROJECTS / HALLAM LAND MANAGEMENT

Project
PROPOSED RESIDENTIAL DEVELOPMENT
BARAUGH GREEN, BARNSLEY

Title
PROPOSED COMPACT ROUNDABOUT

BRYAN · G · HALL
consulting civil & transportation planning engineers

Bryan G Hall Ltd.
Suite E8 Joseph's Well
Hanover Walk
Leeds,
LS3 1AB
Tel: +44(0)113 246 1555
Fax: +44(0)113 234 2201

Rev	Amendments	Drawn	Chkd	Appr	Date

Scale 1:500	Date September 2013	Doc Sheet No
Drawn MC	Checked SW	Approved SW
Job No 08-241	Drawing No 08/241/TR/026	Rev A