
© Crown Copyright. All rights reserved.
Rotherham MBC Licence No. 100019587

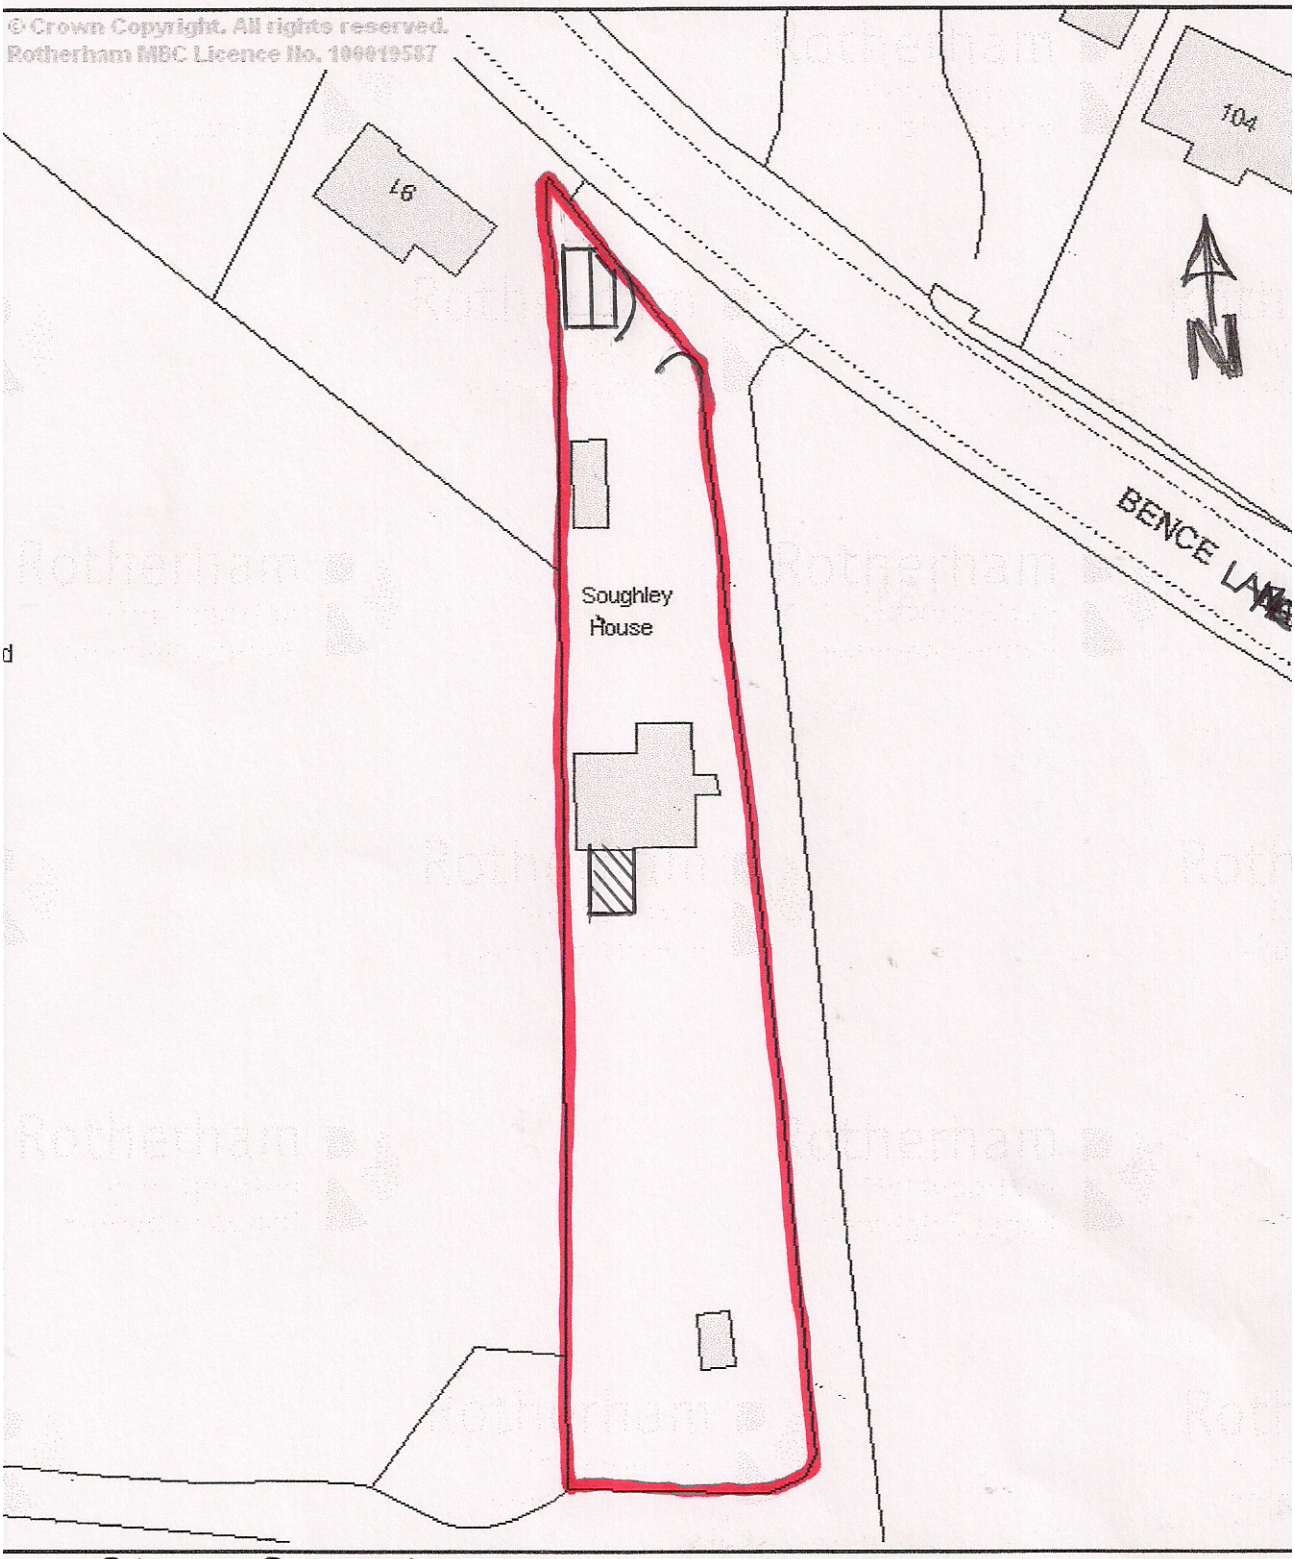

BLOCK PLAN 1:500
SOUGHLEY HOUSE
BENCE LANE
DARTON