




ELEVATION A

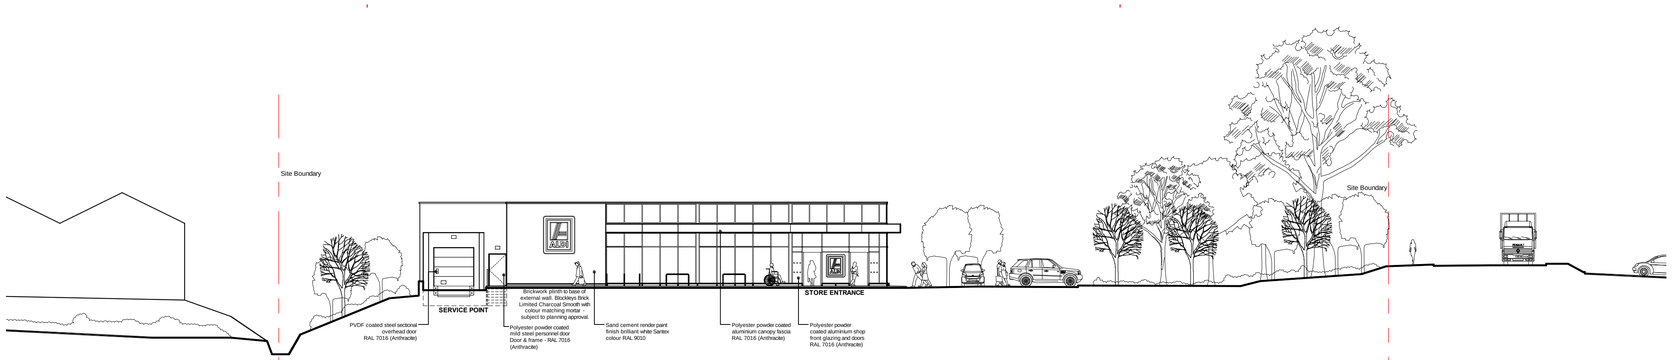


ELEVATION B

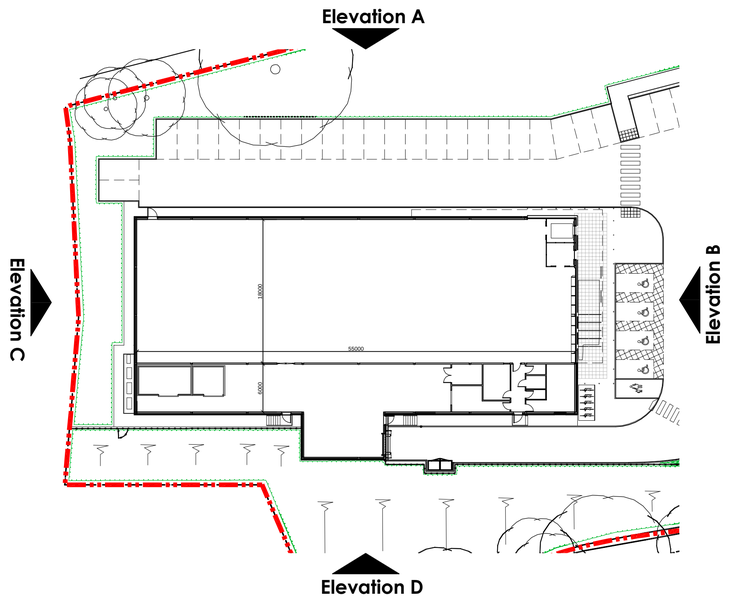

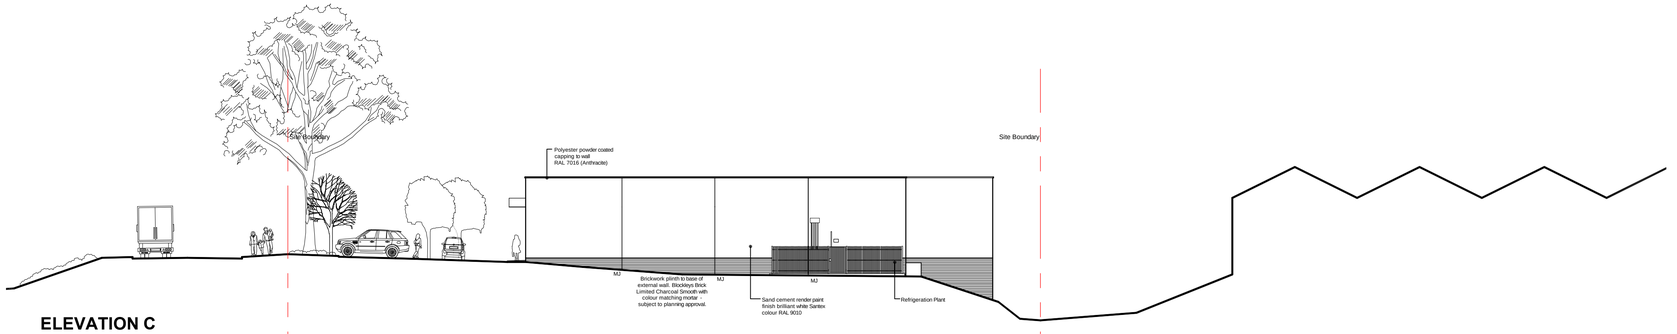

ELEVATION C

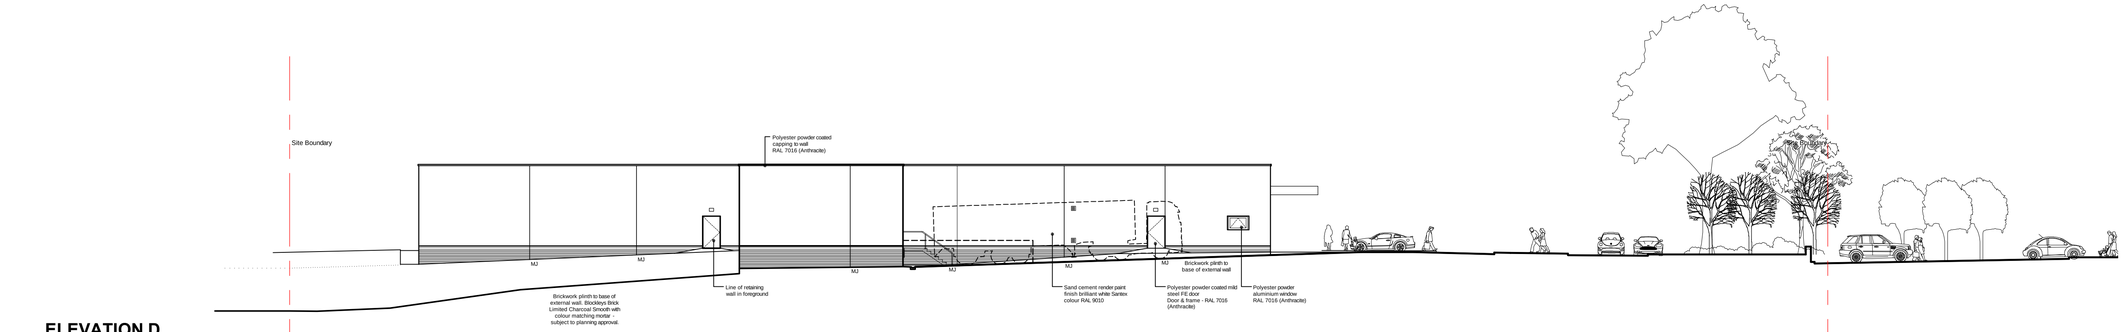

ELEVATION D

Rev	Date	Description	Rev By	Chk'd
-	dd-mm-yy	----	---	---

Project Title	Proposed Foodstore Extension Claycliffe Road Barugh Green BARNSLEY
Client	Aldi Stores Ltd.
Status	Planning
Scale	1:100 — Drawing Size A1
Date	01.2018 — Drawn By BL — Checked NJC
Drawing Title	Existing Elevations
Job-Dwg No	2285-102 — Rev -

2 St. Johns North,
Wakefield, WF1 3QA
t. 01924 291800

Carvers Warehouse, 77 Dale Street,
Manchester, M1 2HG
t. 0161 2388555

The Old Rectory, 79 High Street,
Newport Pagnell, MK16 8AB
t. 01908 211577

101 London Road,
Reading, RG1 5BY
t. 0118 9507700

10 Gees Court, St Christophers Place,
London, W1U 1JJ
t. 0207 4091215

THE HARRIS PARTNERSHIP
ARCHITECTS
www.harrispartnership.com