




REAR ELEVATION



FRONT ELEVATION

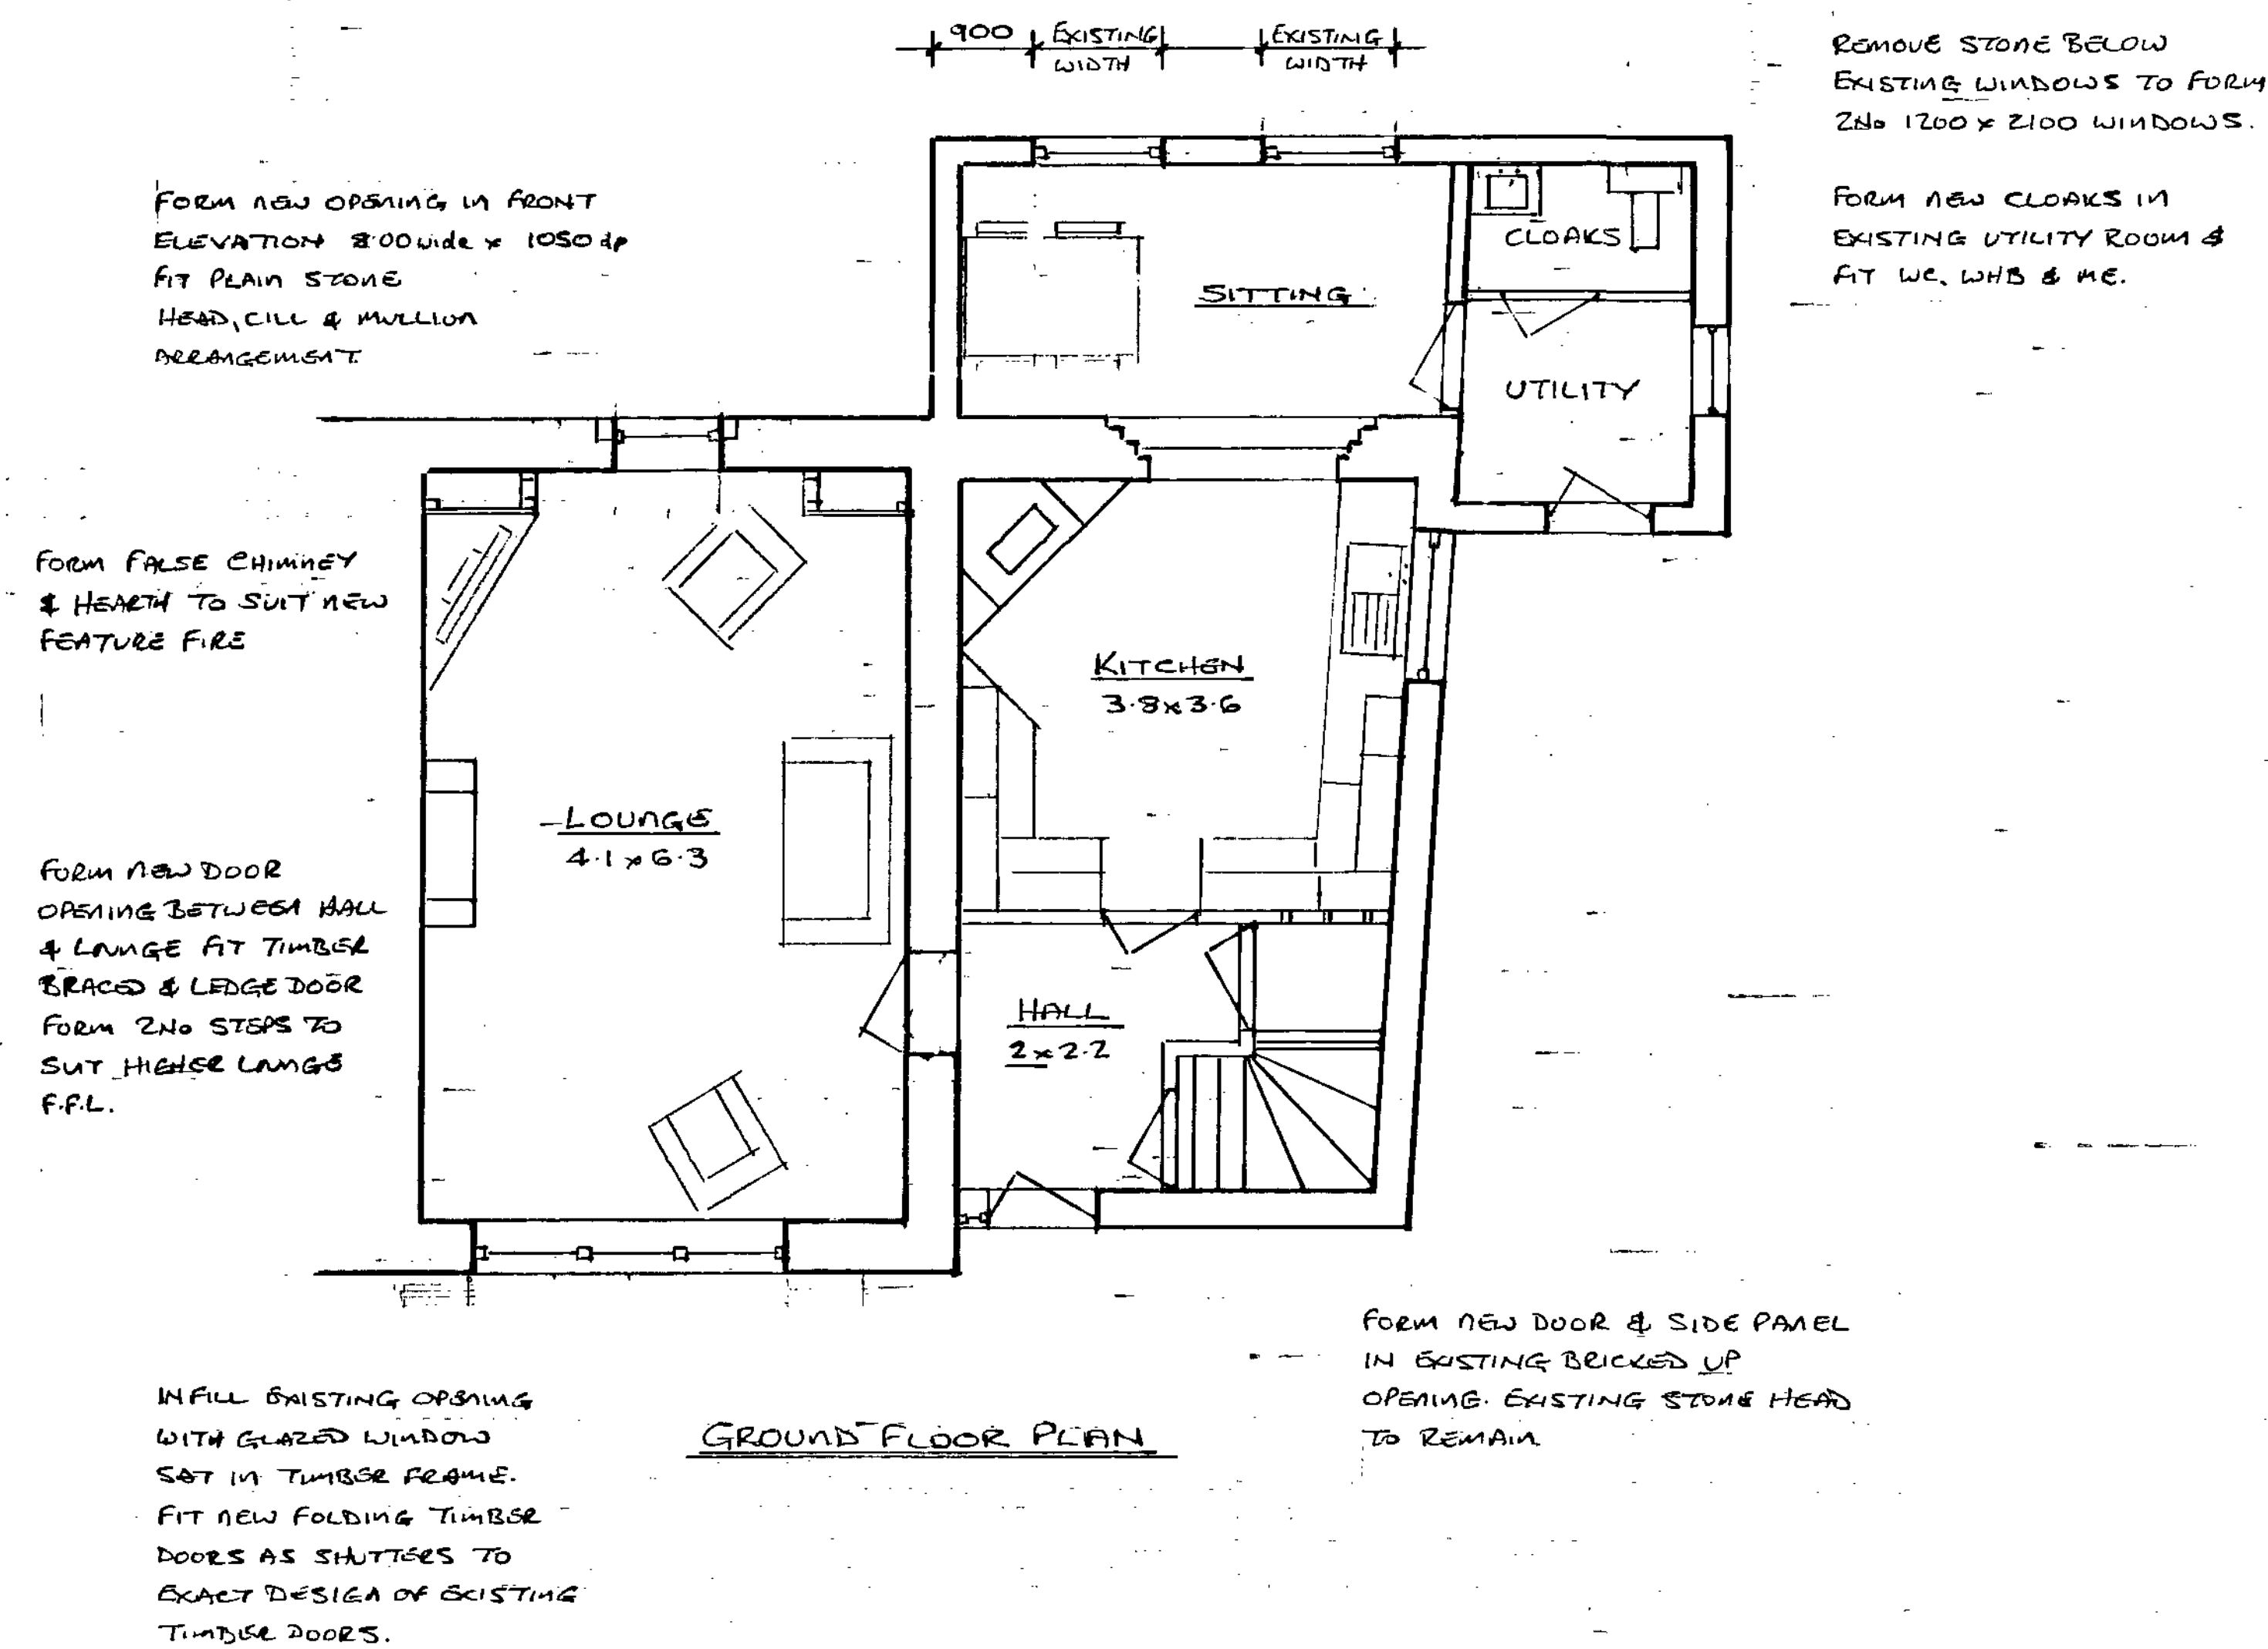


ADDRESS	CLIENT	PROJECT	NOTES
CLOCK HOUSE	MR & MRS CROSSLEY	CONVERSION &	REV A. ALTERATIONS TO SUIT CONSERVATION OFFICERS ADVICE & CLIENT RECOMMENDATIONS. 28/6/11
BIRTHWAITE HALL FARM		ALTERATIONS TO	REV B. REPLACE FRENCH DOOR WITH WINDOW ON FRONT ELEVATION IN LINE WITH CONSERVATION OFFICERS RECOMMENDATIONS 22/8/11
HUBBERSFIELD ROAD	SCALE	BARN & DWELLING	
BARNESLEY	1:50 1:100		



REAR ELEVATIONS

FRONT ELEVATION

EXISTING DOOR (DERELICT)
TIMBER DESIGN & FINISHES TO BE
REPLICATED IN THE FORM OF A FOLDING
DOOR TO FIT IN FRONT OF NEW GLAZED
PANEL

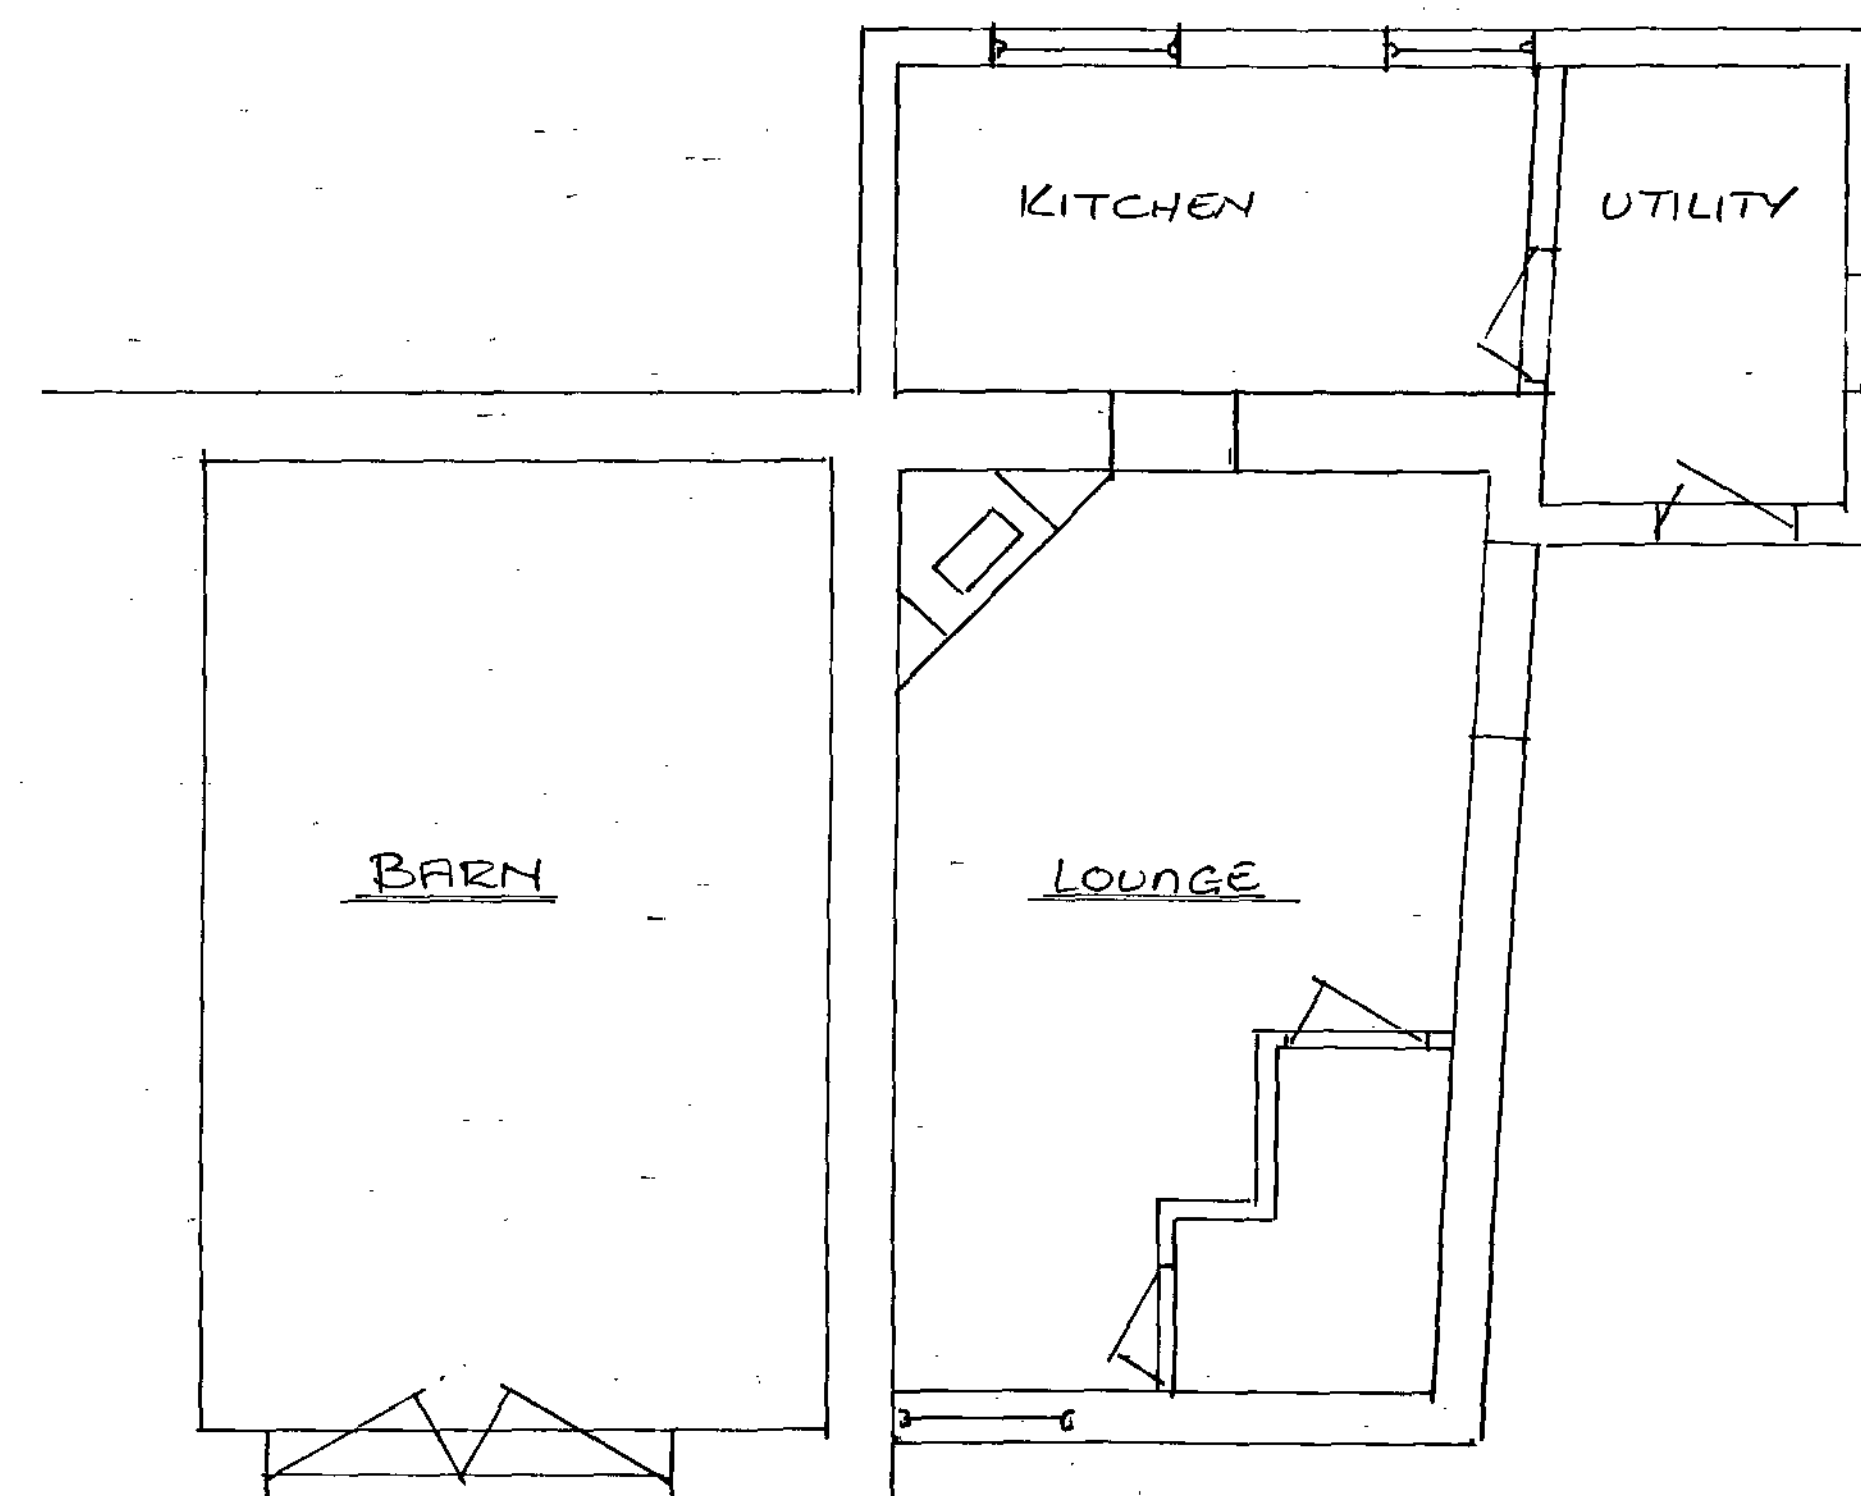

GROUND FLOOR PLAN

EXISTING DETAILS

ADDRESS	CLIENT	PROJECT	NOTES
CLOCK HOUSE	MR & MRS CROSSLEY	CONVERSION &	REV A. DOOR TO UTILITY ADDED TO MATCH EXISTING 28/6/11
BIRNWAITE HALL FARM		ALTERATION TO	
HUDDERSFIELD ROAD	SCALE	BARN & DWELLING	
BARNSELEY	1:50 1:100		