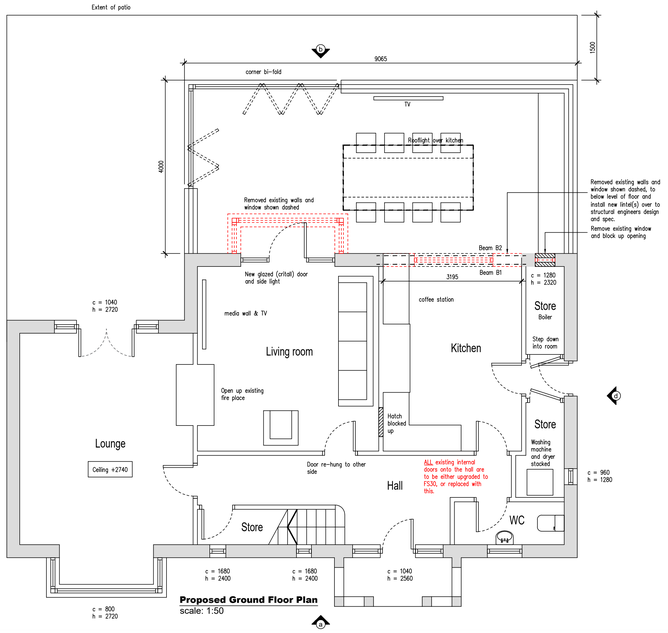

Proposed Ground Floor Plan
scale: 1:50

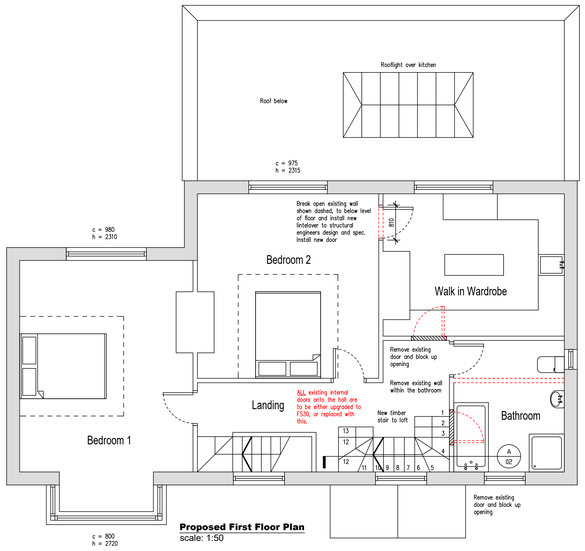

Proposed First Floor Plan
scale: 1:50

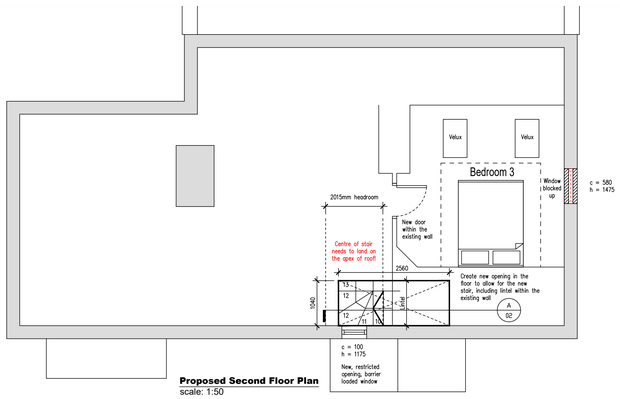

Proposed Second Floor Plan
scale: 1:50

Proposed Elevation A
scale: 1:50

Proposed Elevation B
1:50

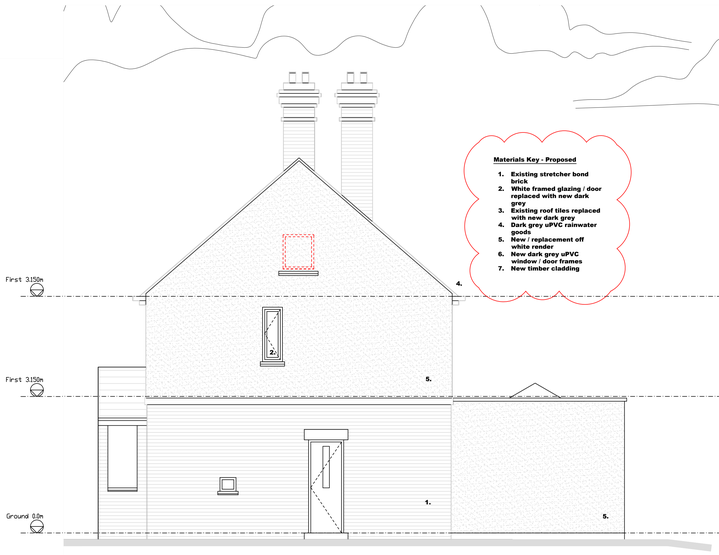

Materials Key - Proposed

1. Existing stretcher bond brick
2. White framed glazing / door replaced with new dark grey
3. Existing roof tiles replaced with new dark grey
4. Dark grey uPVC rainwater goods
5. New / replacement off white render
6. New dark grey uPVC window / door frames
7. New timber cladding

Proposed Elevation C
1:50

Proposed Elevation D
1:50

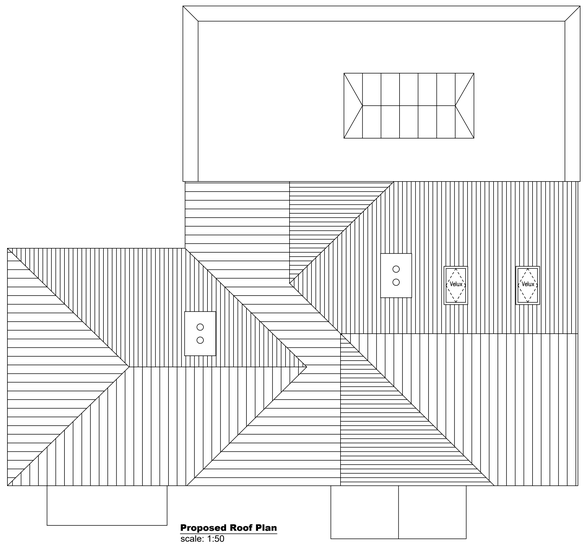

Proposed Roof Plan
scale: 1:50

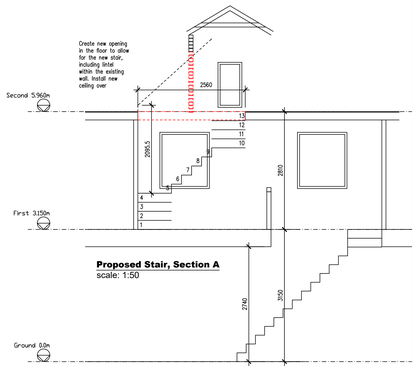

Proposed Stair, Section A
scale: 1:50

REVISIONS

Rev A Existing Roof Plan added, along with velux within loft and extent of patio shown. Glazing within extension removed as clouded 09.03.2025

Rev B Material reference key added as clouded 12.05.2025

PROJECT	Rear Extension 36 Dovecliffe Road
TITLE	Proposed GAs
SCALE	1:50
DATE	10.02.2025
DRAWN BY	-
REVIEWED	-
DRAWING NO	2025-01-02
REVISION	B
DRAWING PATH	