
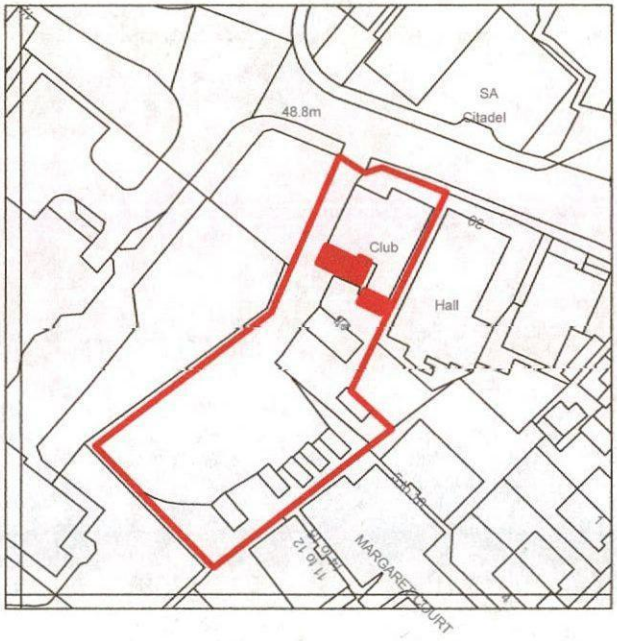


N

0. 023 (4) 1:1250

Alan Robinson **Chartered Architect BA Dip Arch RIBA, BSc (Hons)PM** **2 Gawber Road, Barnsley S75 2AF** **Tel/Fax 01226 286066 Mob 07947808933**		Drawing Name
Client **Wombwell Conservative Club, 28 Park Street, Wombwell** Project: **Proposed Single Storey Rear Extension and Toilet Block including Disabled Toilet**		Drawing Scale: 1/1250 Rev: #Rev:

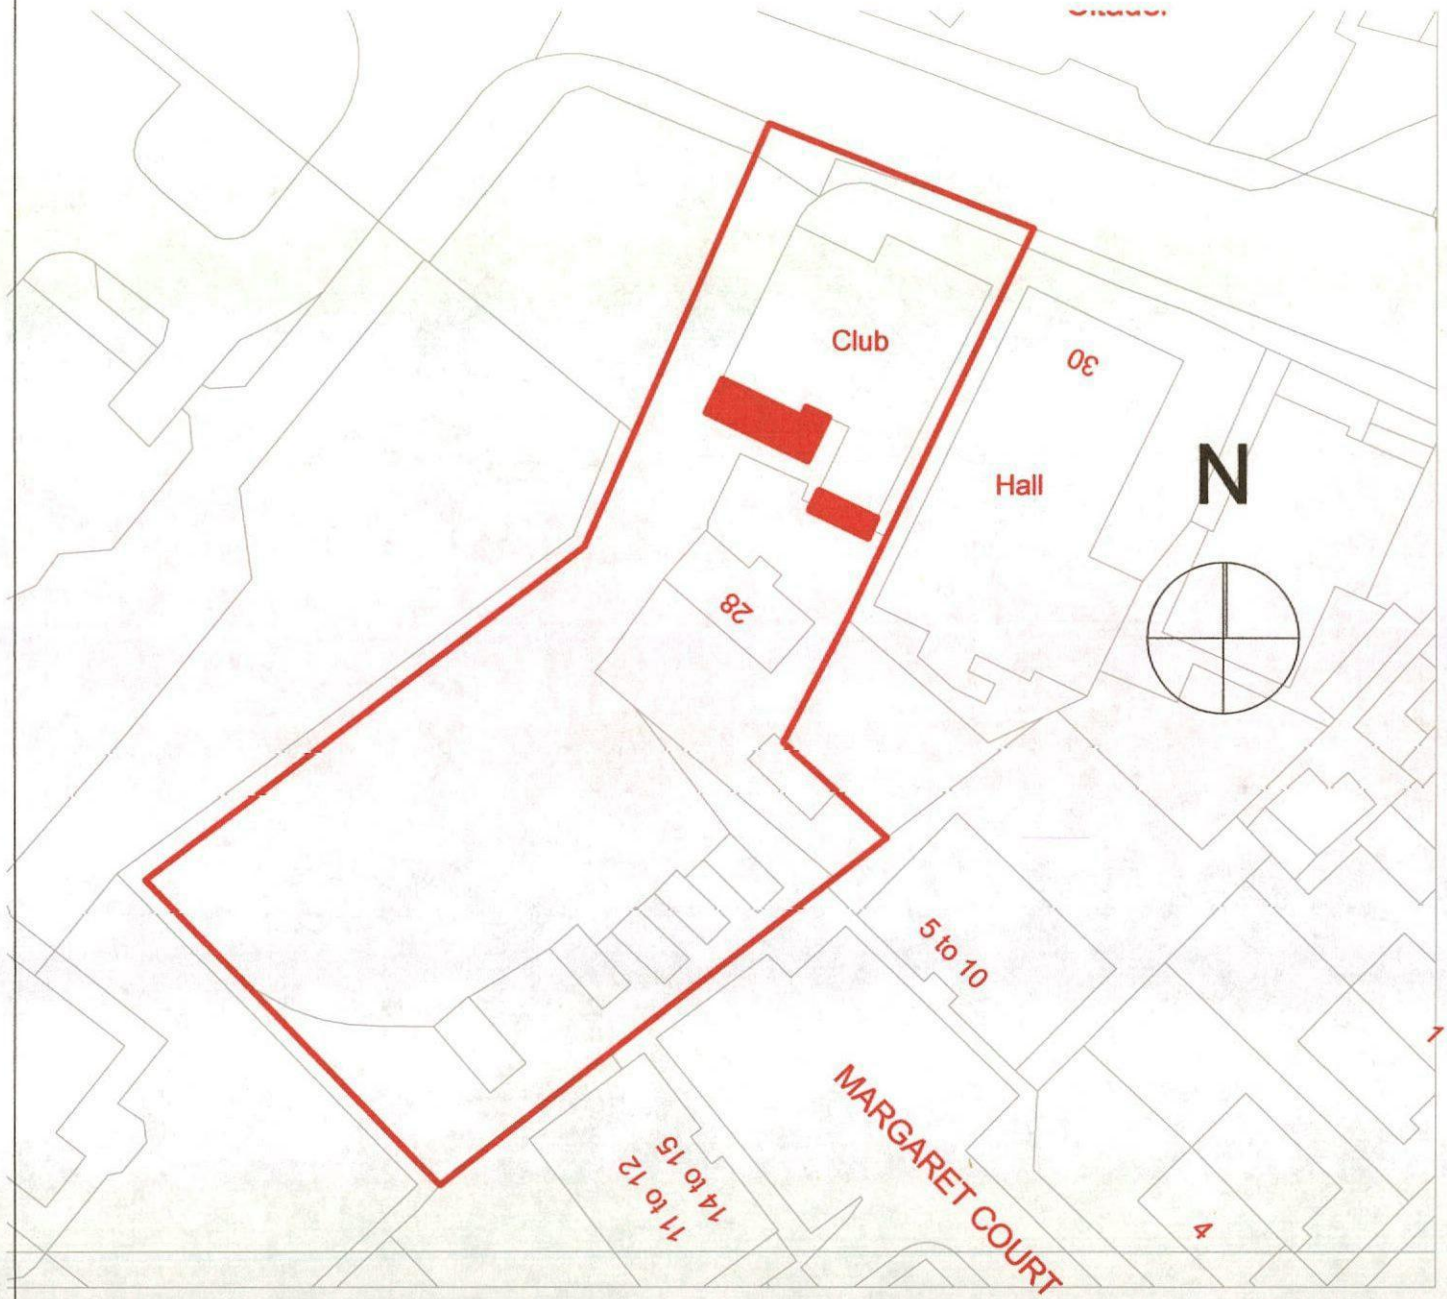

023 (3)

Alan Robinson
Chartered Architect BA Dip Arch RIBA, BSc (Hons)PM
2 Gawber Road, Barnsley S75 2AF
Tel/Fax 01226 286066 Mob 07947808933

Drawing Name

Client **Wombwell Conservative Club, 28 Park Street, Wombwell**

Project: **Proposed Single Storey Rear Extension and Toilet Block including Disabled Toilet**

Drawing Scale: 1/500

Rev: #Rev: