


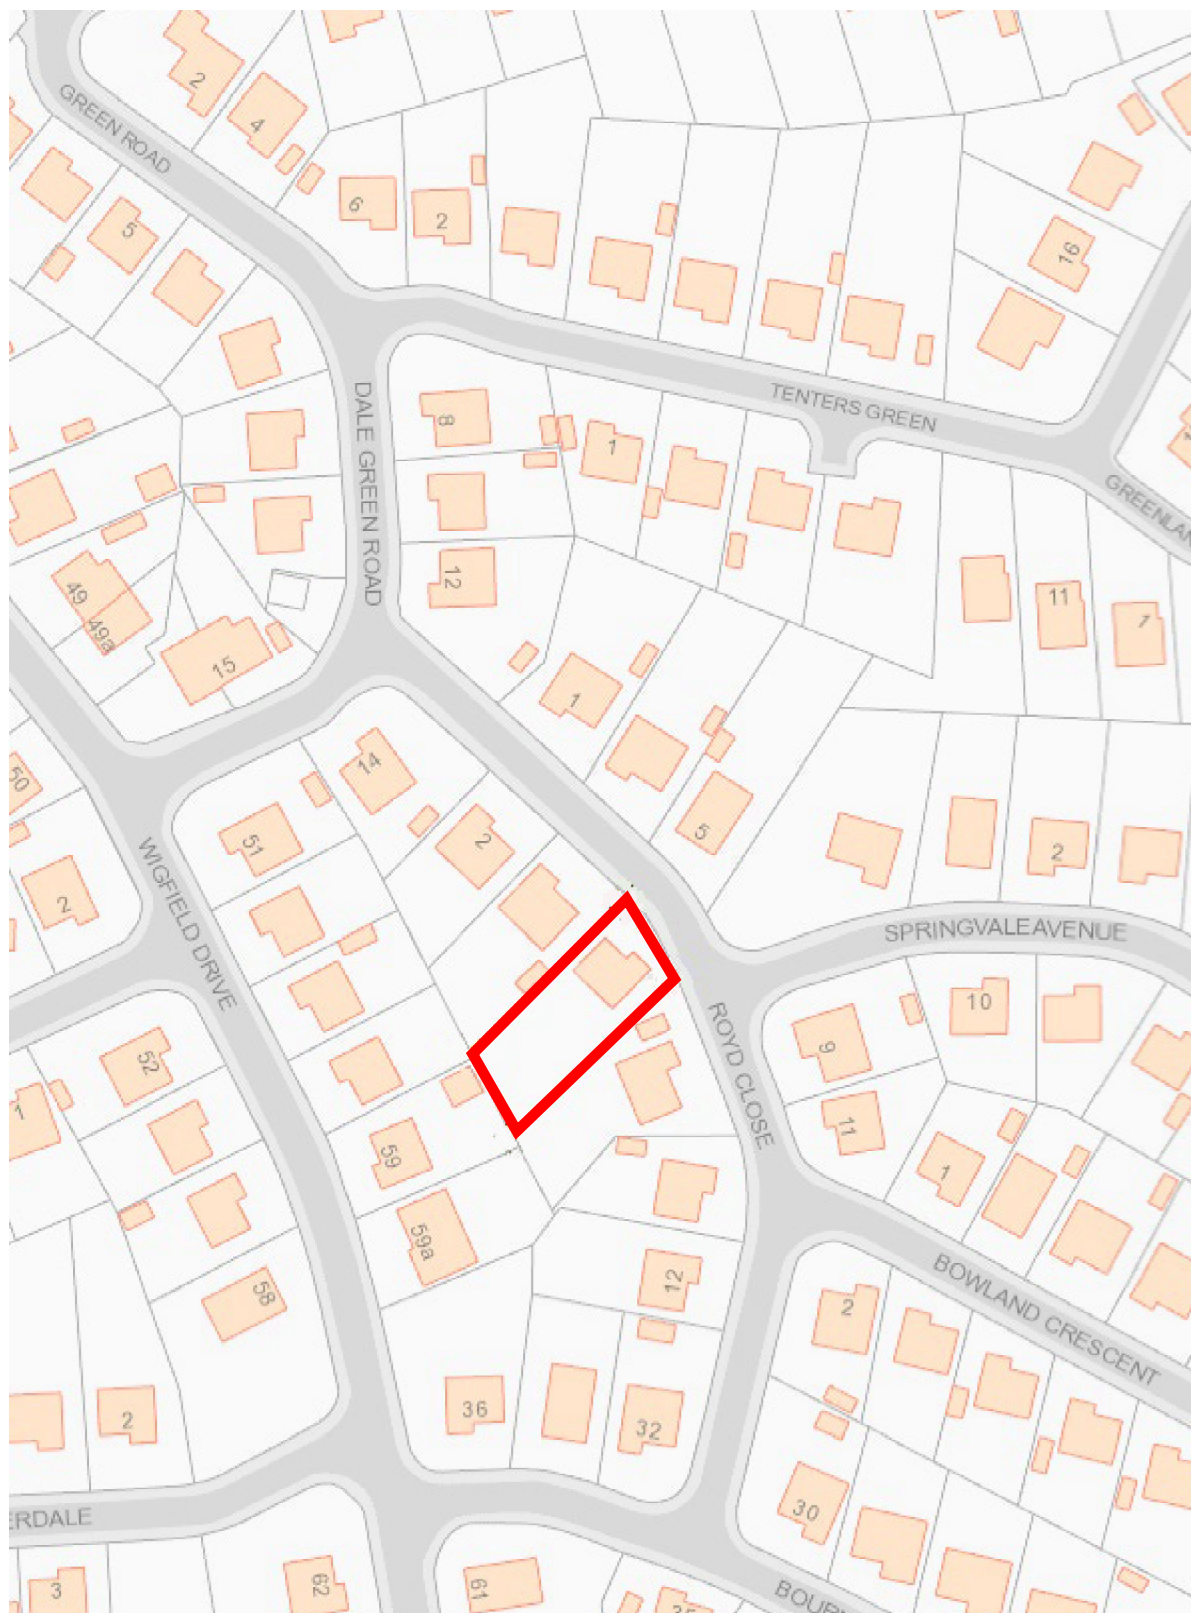

Project: Proposed Single Storey
Rear & Side Extension
Client: Mr Darren Birley
Title: Location Plan
Dwg No: 2016-04-03
Date: 05.09.2016

6 Royd Close,
Worsborough,
Barnsley,
South Yorkshire.
S70 5JT