



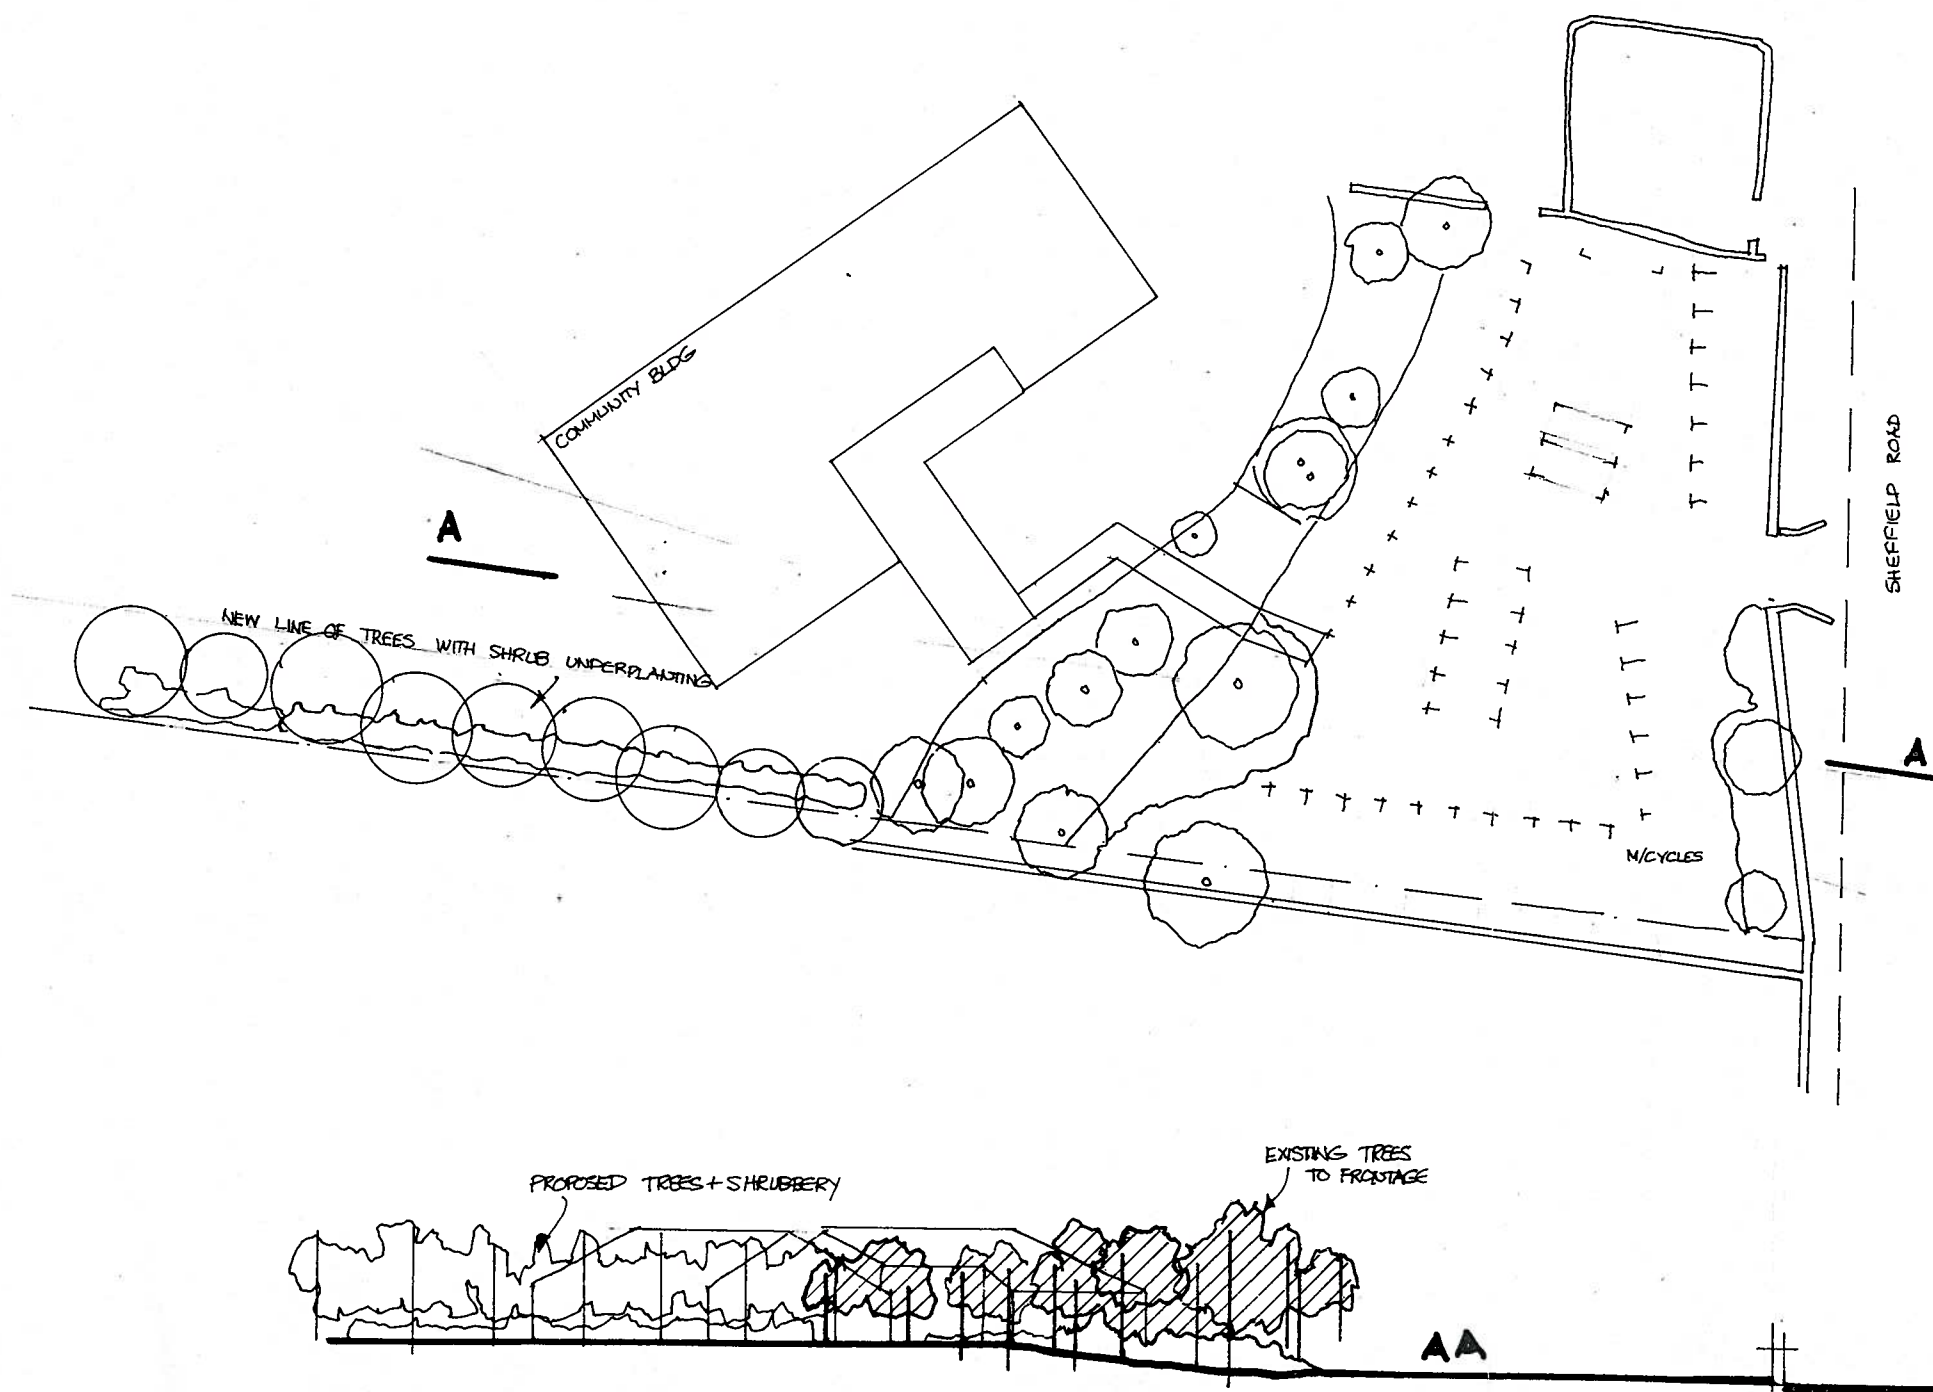

COMMUNITY BUILDING OXSPRING SCALE 1:500 CAR PARKING /SITE SECTION 9/08

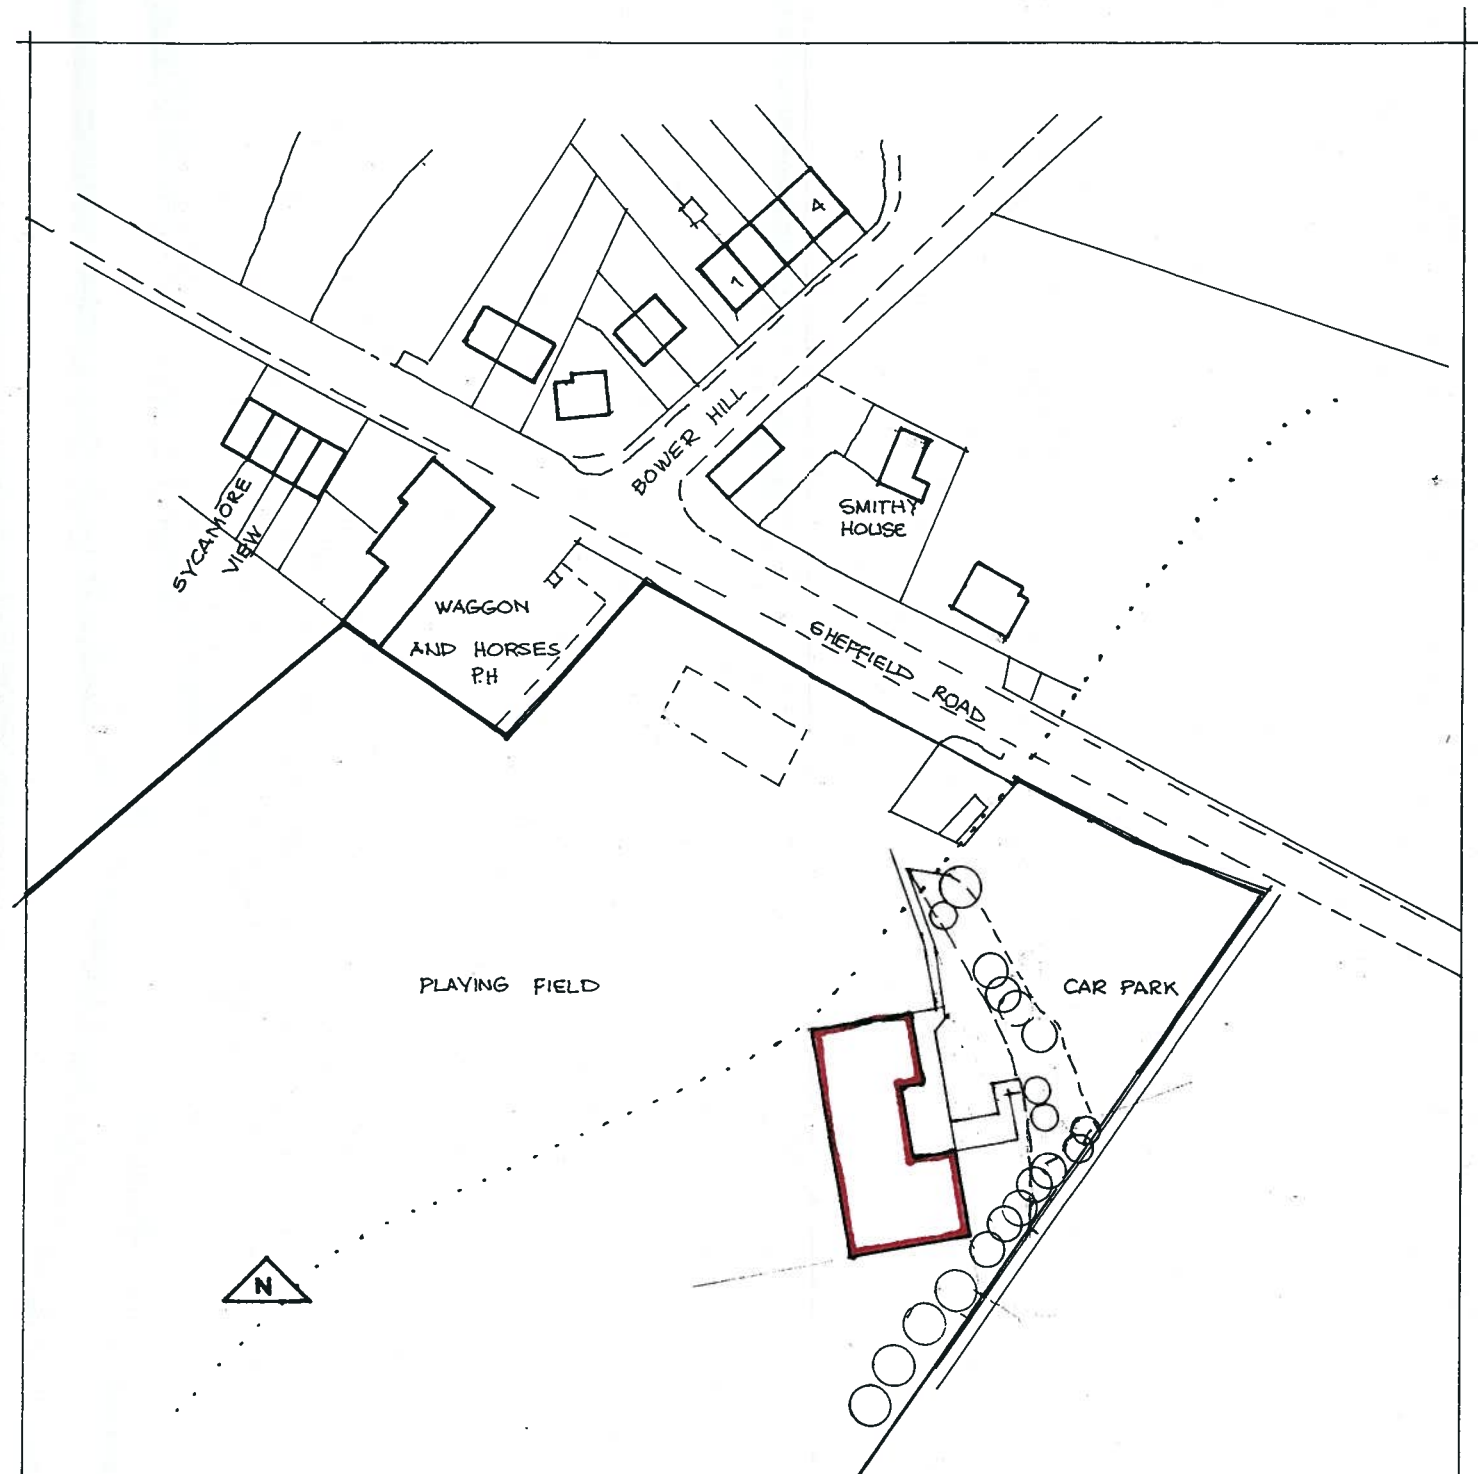


MICHAEL A CLYNCH
 Dip. Arch. Dip. T. P. A.R.I.B.A.
 Architect & Town Planner
 14 Huddersfield Road, Ingbirchworth
 Sheffield S36 7GF Tel: 01226 766308




AMENDED PLANS
 2nd SEP 2008
 BARNSLEY METROPOLITAN BOROUGH COUNCIL



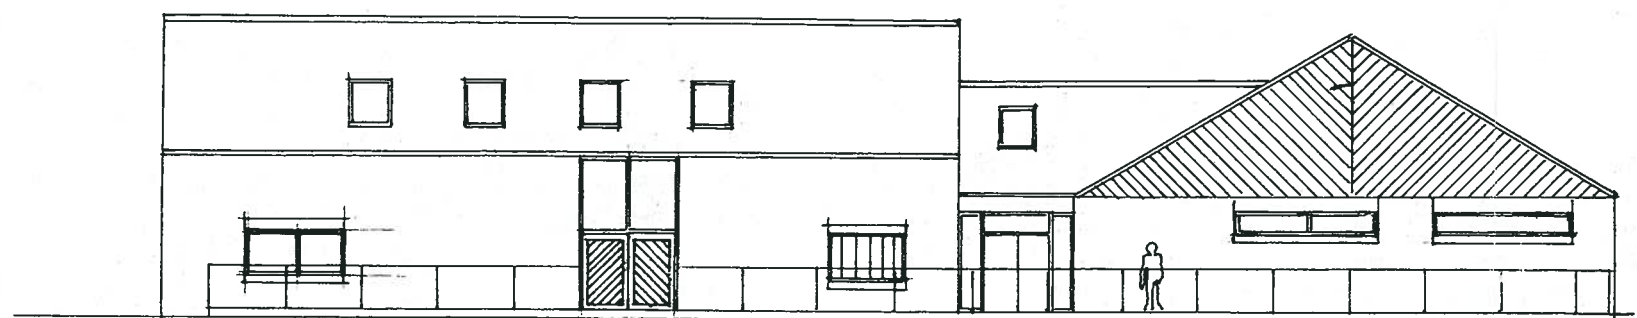


SOUTH

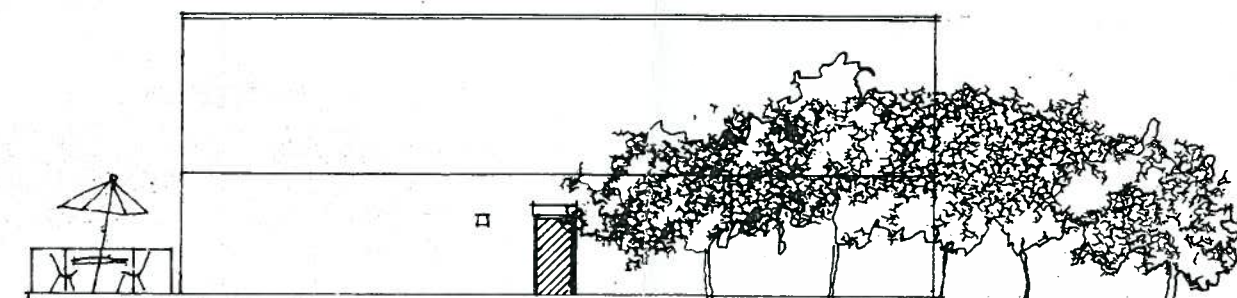


EAST




MICHAEL A CINCINCH
 Dip. Arch. Dip. T. P. A.R.I.B.A.
 Architect & Town Planner
 14 Huddersfield Road, Ingbirchworth
 Sheffield S36 7GF Tel: 01226 766308

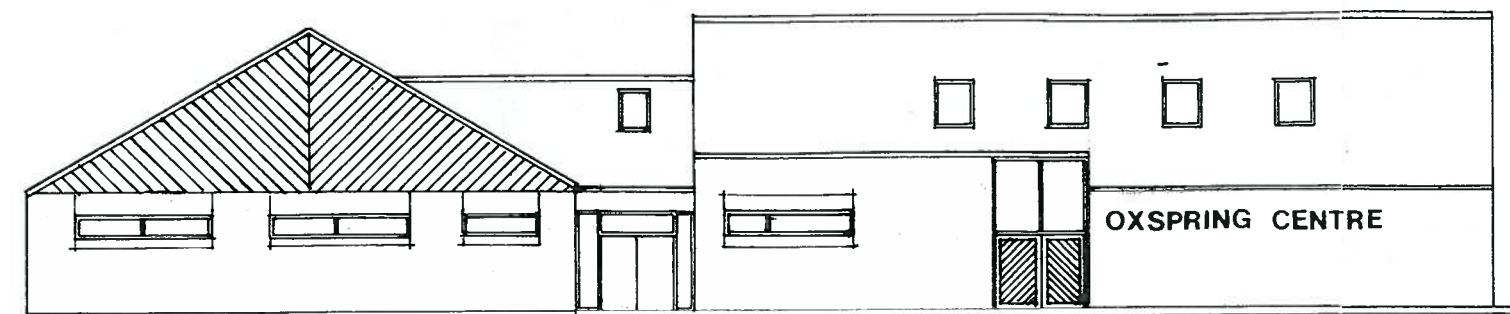

NORTH

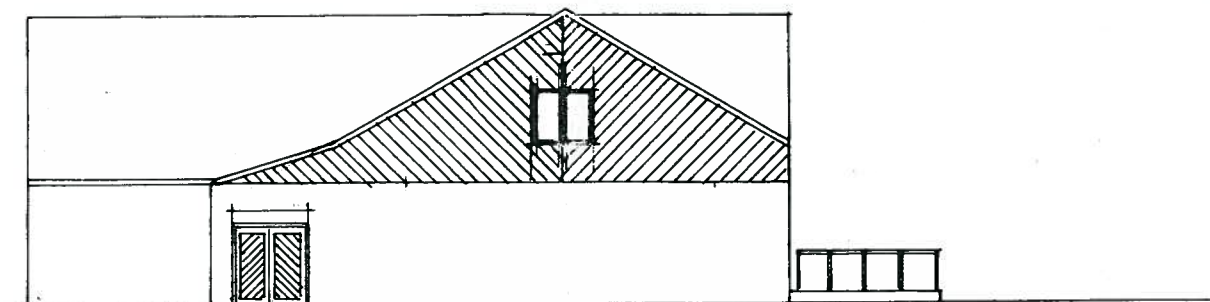

WEST

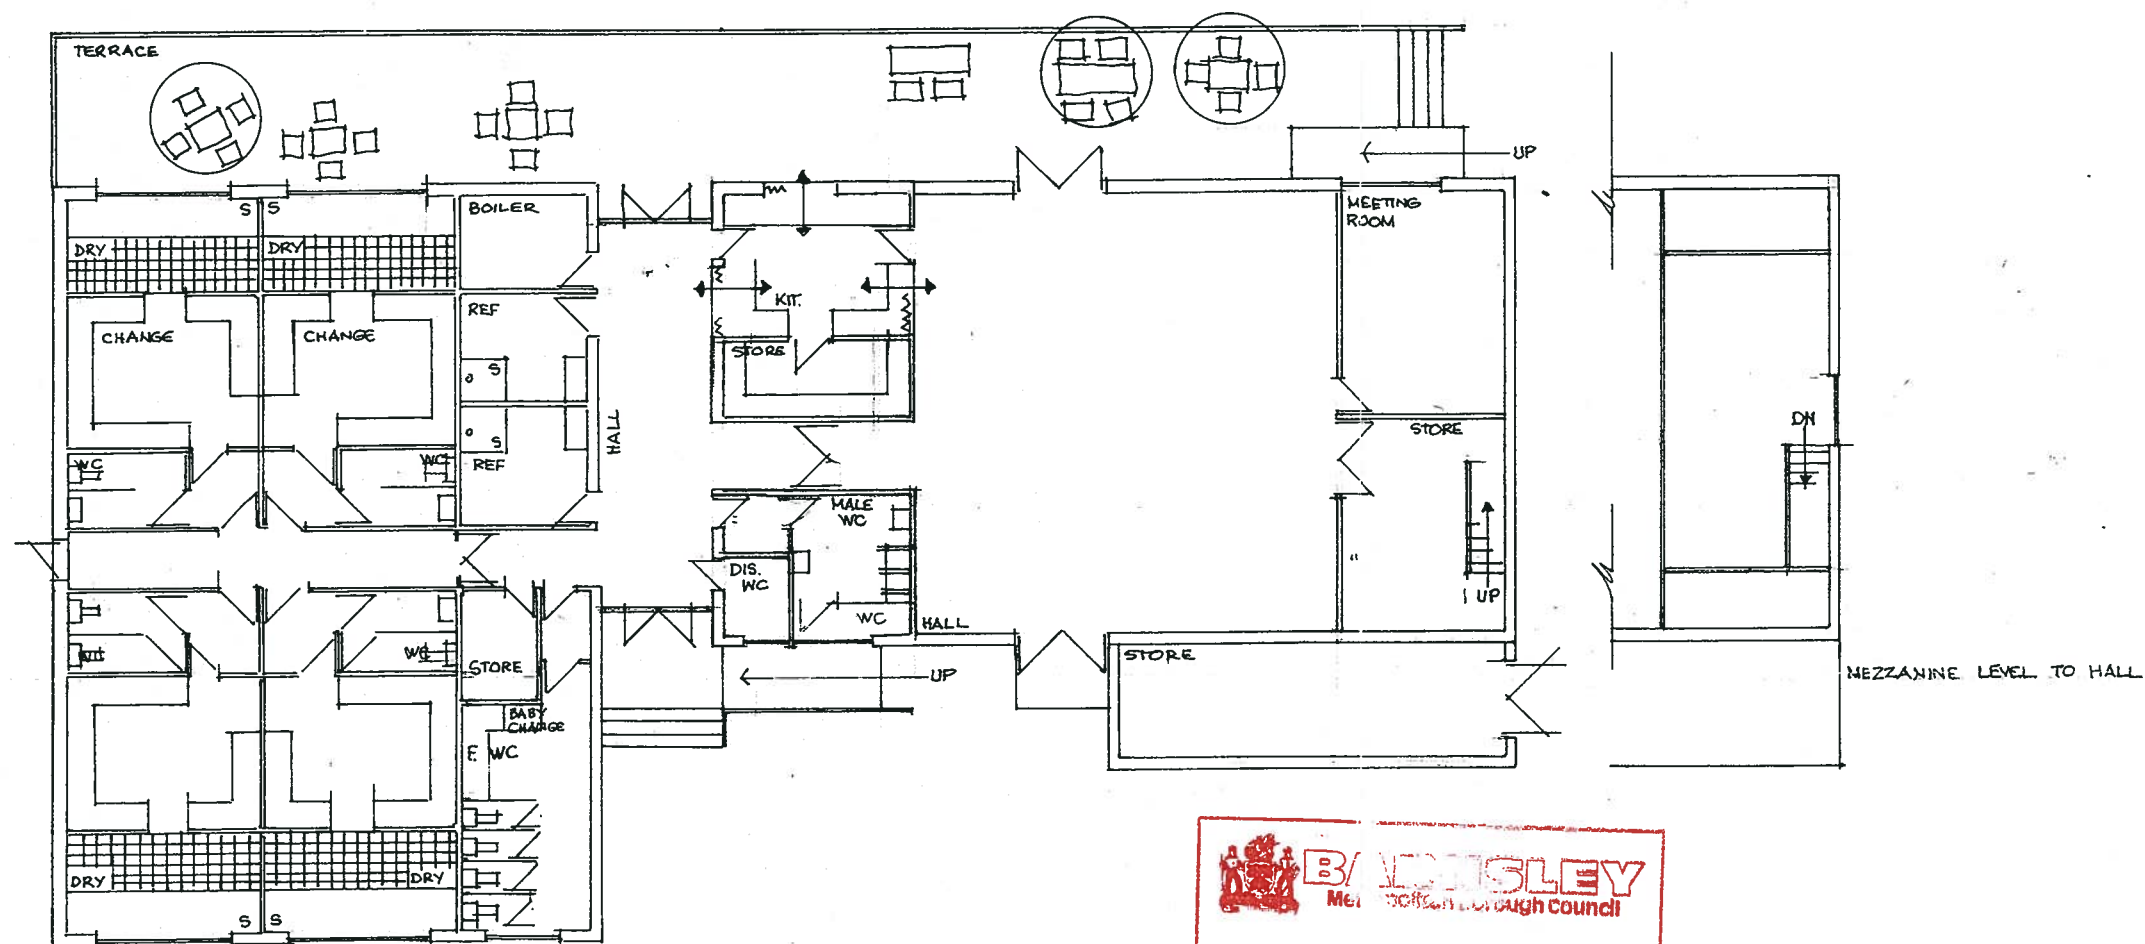

GF. PLAN



MICHAEL A CLYNCH
Dip. Arch. Dip. T. P. A.R.I.B.A.
Architect & Town Planner
14 Huddersfield Road, Ingbirchworth
Sheffield S36 7GF Tel: 01226 766308