


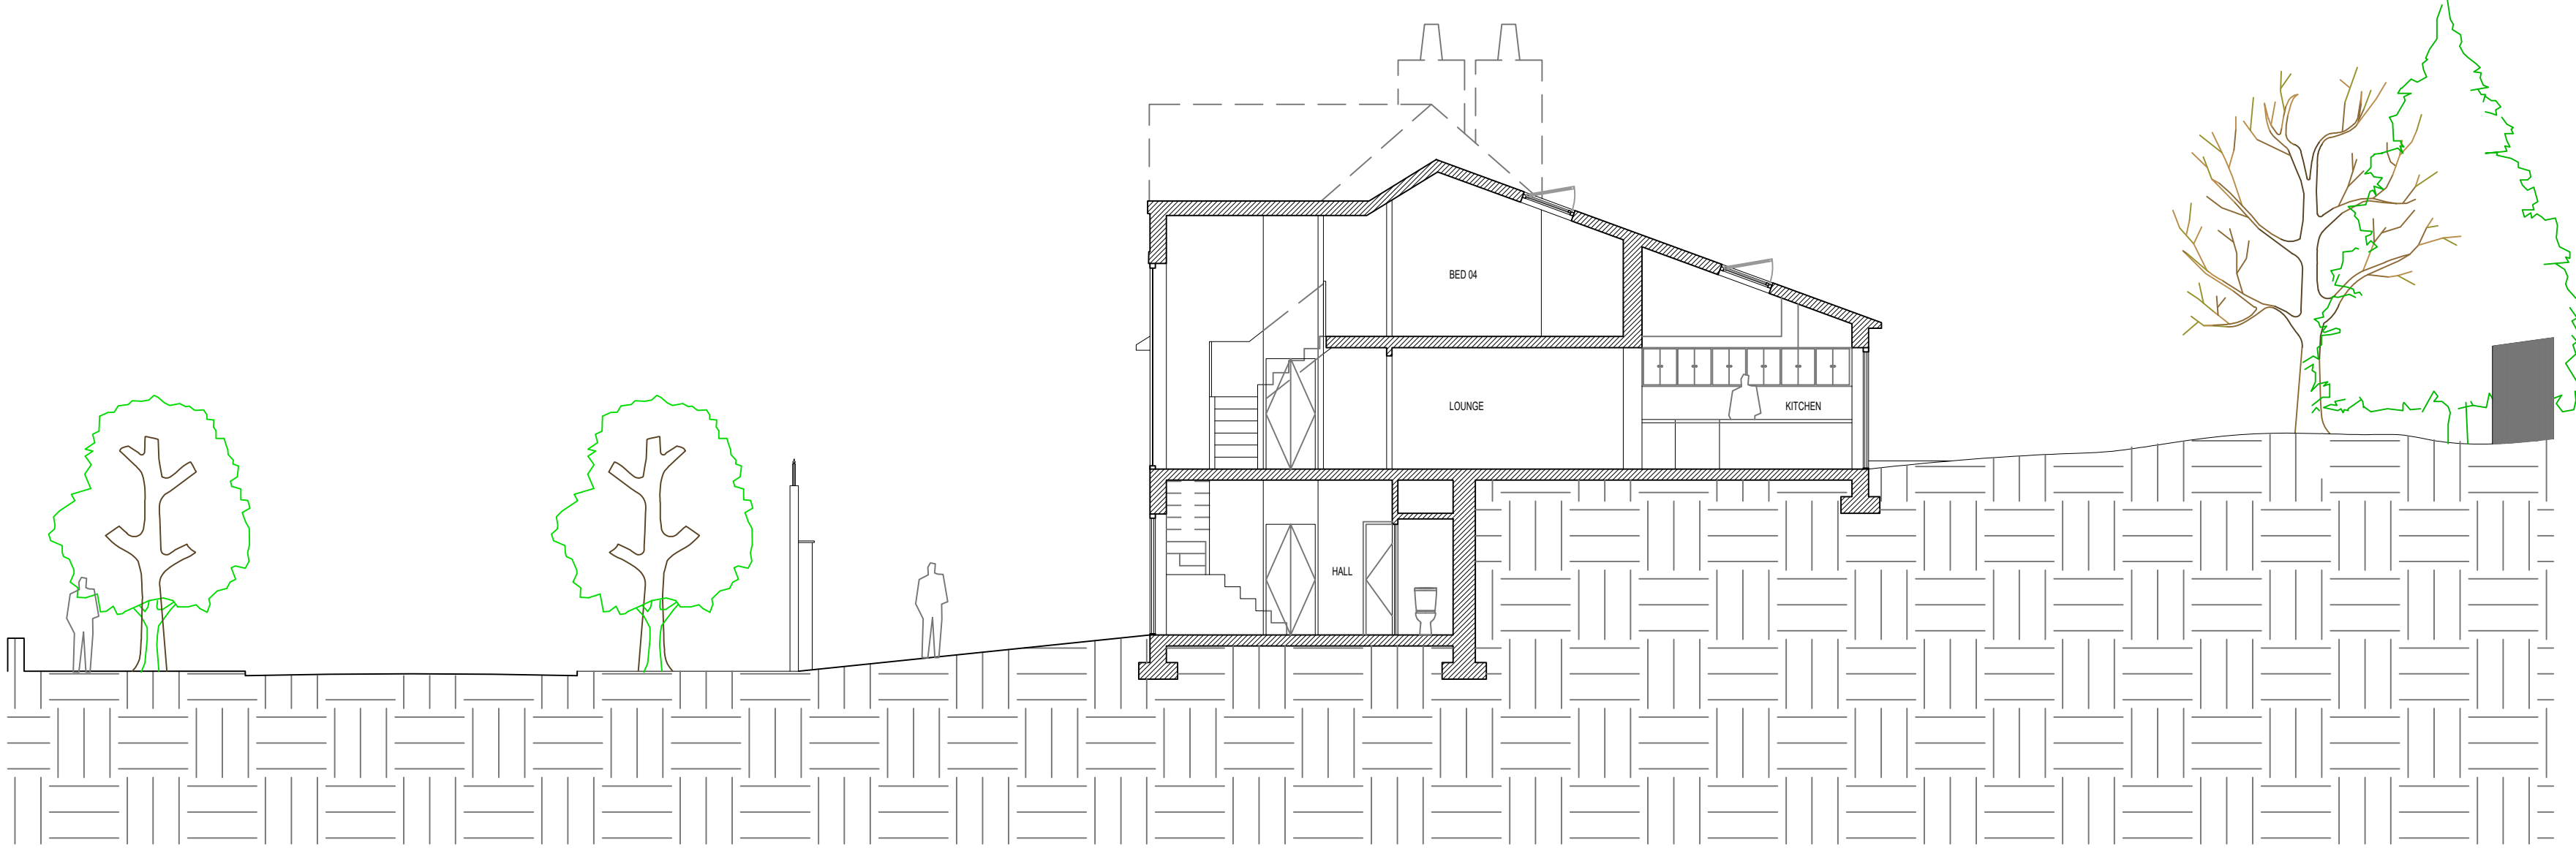

PROPOSED SECTION

Revision	Description	Date
----------	-------------	------

www.nbda-architects.co.uk
Client **G.HARRIS**

Project **40 LOCKE AVENUE RENOVATION**

Drawing **PROPOSED SECTION**

Drawing No.	1217-LA-018	Revision
Scale	1:100@A1	Date 07.12.17 Drawn AJH

This drawing is copyright of N.B.D.A. Ltd. and should not be reproduced without permission. Dimensions should not be scaled off this drawing. All dimensions should be checked on site.