


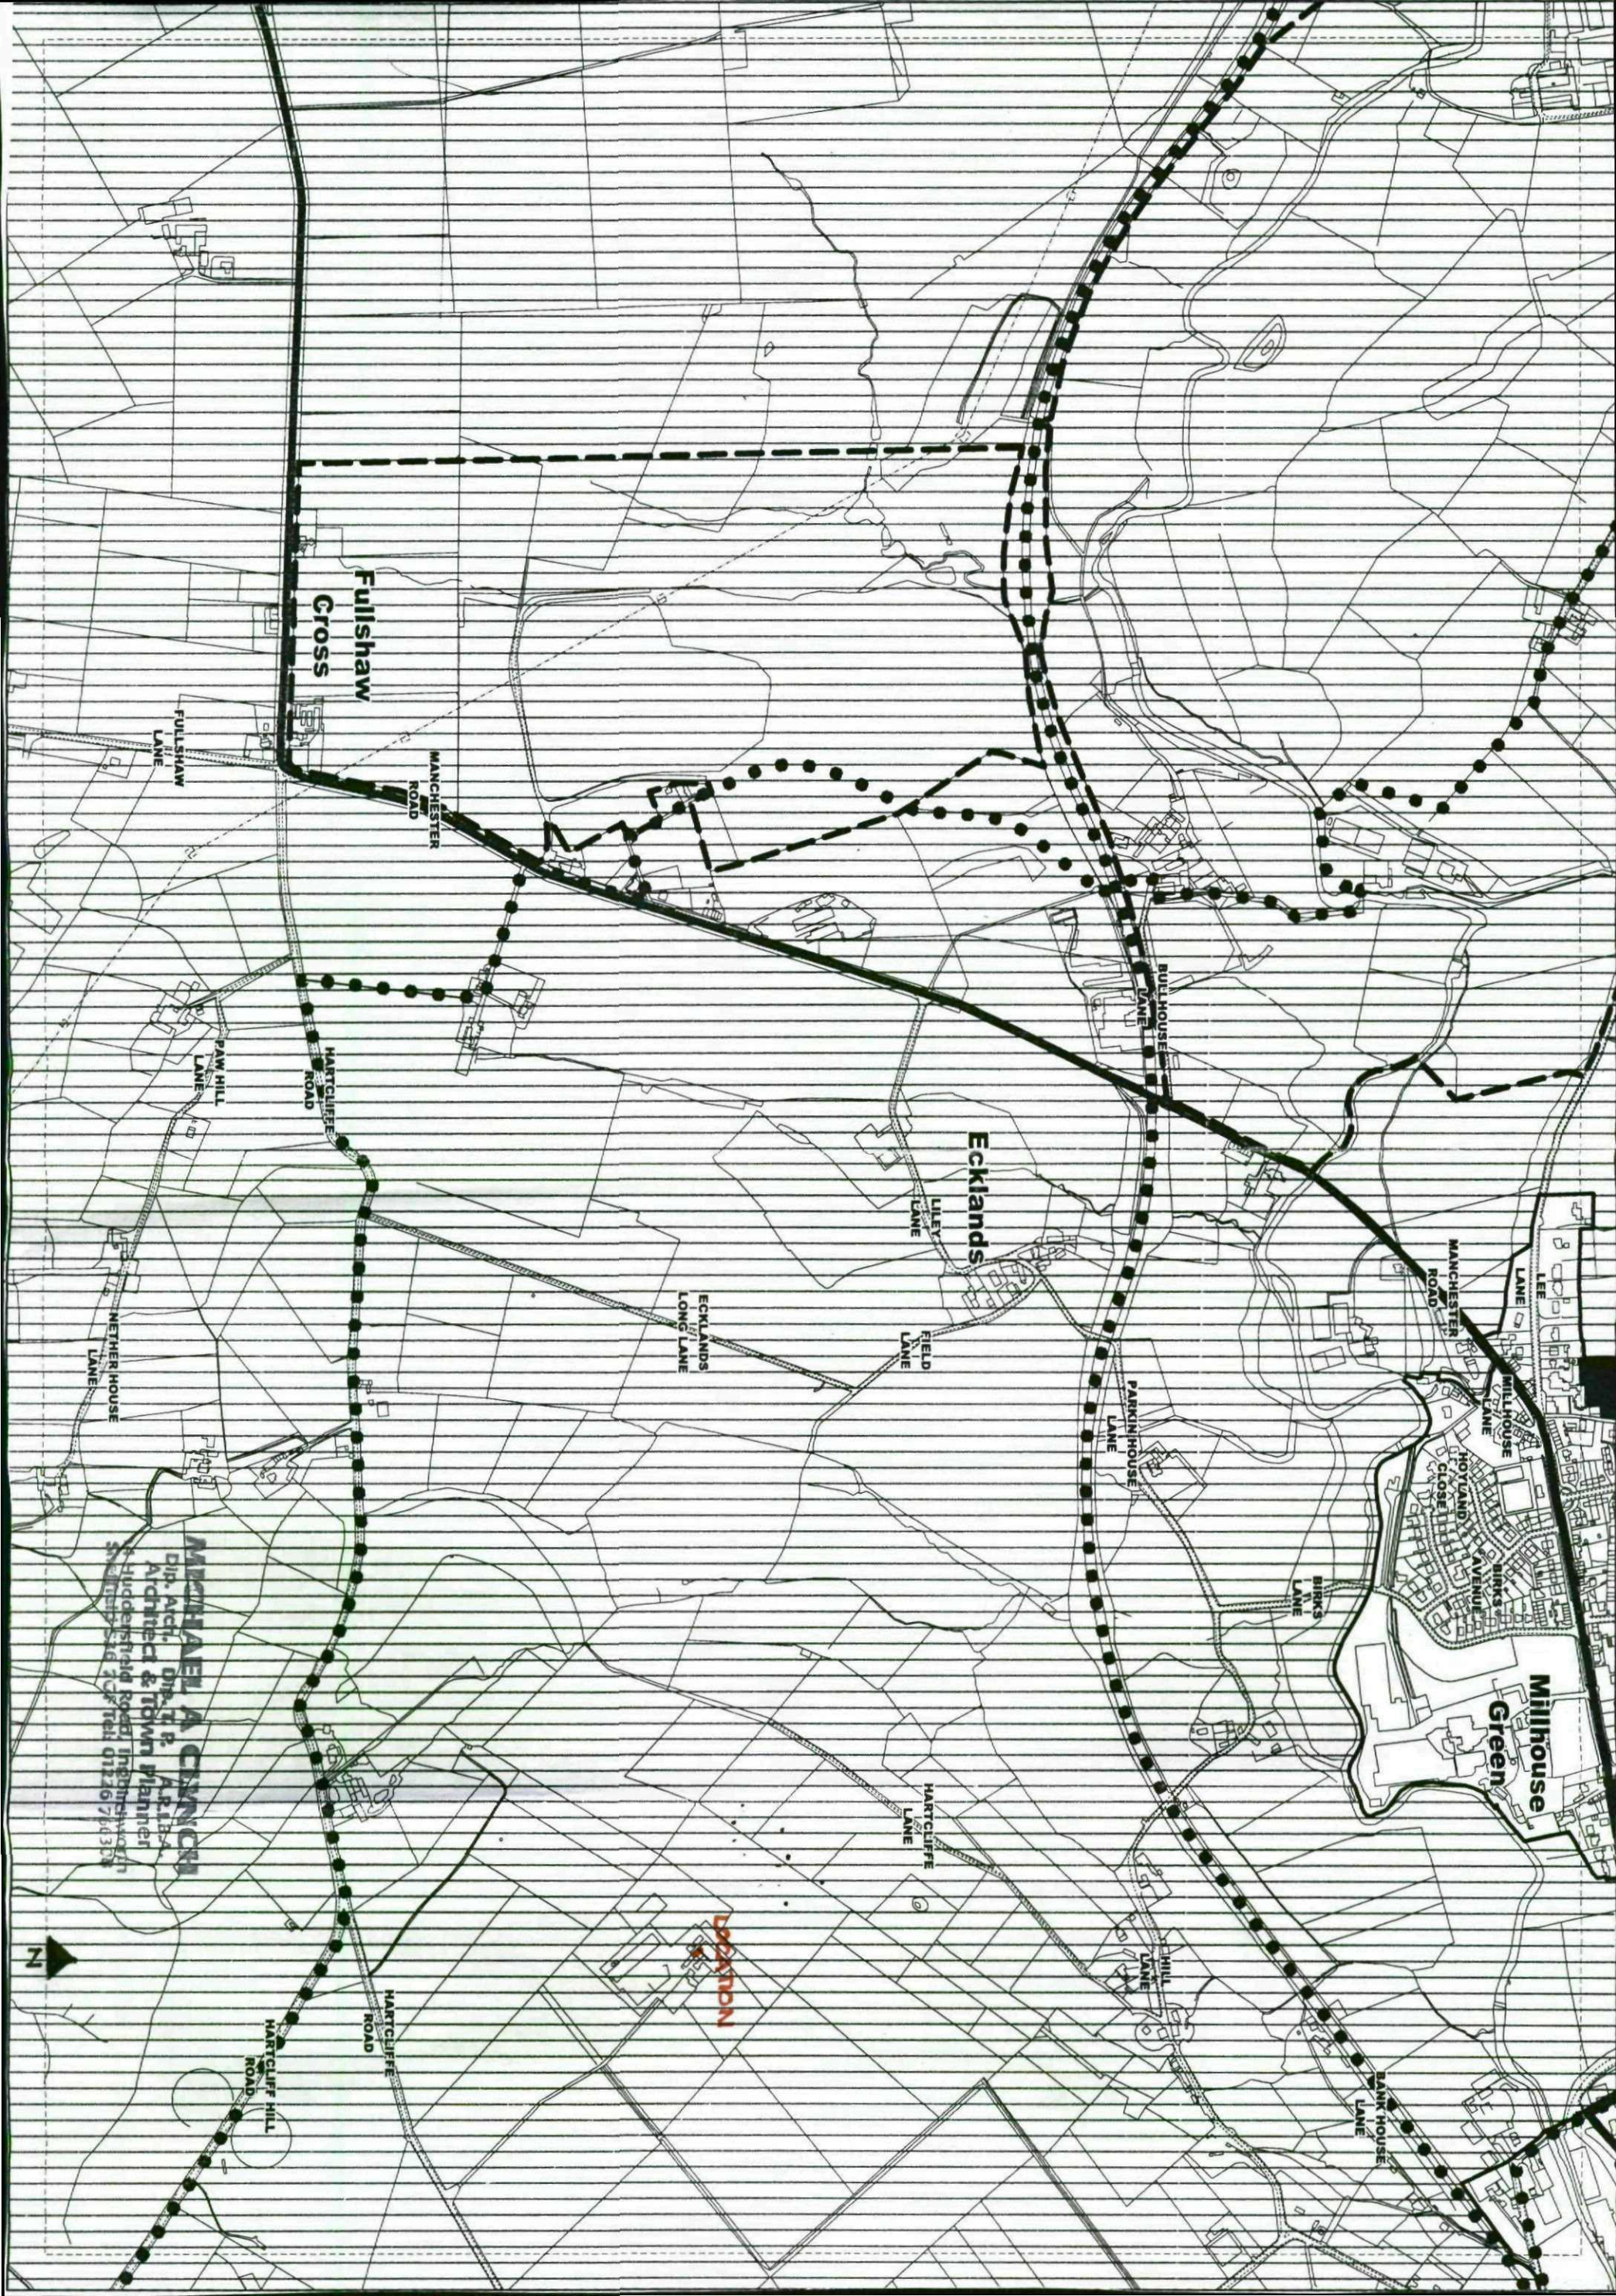

Fullshaw
Cross

FULLSHAW
LANE

MANCHESTER
ROAD

PAW HILL
LANE

HARTCLIFFE
ROAD

Ecklands

LILEY
LANE

FIELD
LANE

ECKLANDS
LONG LANE

PARKINHOUSE
LANE

BIRKS
LANE

MANCHESTER
ROAD

LEE
LANE

MILLHOUSE
LANE

HOVLAND
CLOSE

AVENUE

Millhouse
Green

BANK HOUSE
LANE

CHILL
LANE

HARTCLIFFE
LANE


DARTON

HARTCLIFFE
ROAD


HARTCLIFF HILL
ROAD

MICHAEL A. CUNCI
Dip. Arch. Dip. T. P. A. L. B. A.
Architect & Town Planner
8 Huddersfield Road, Huddersfield
Tel: 01484 764334



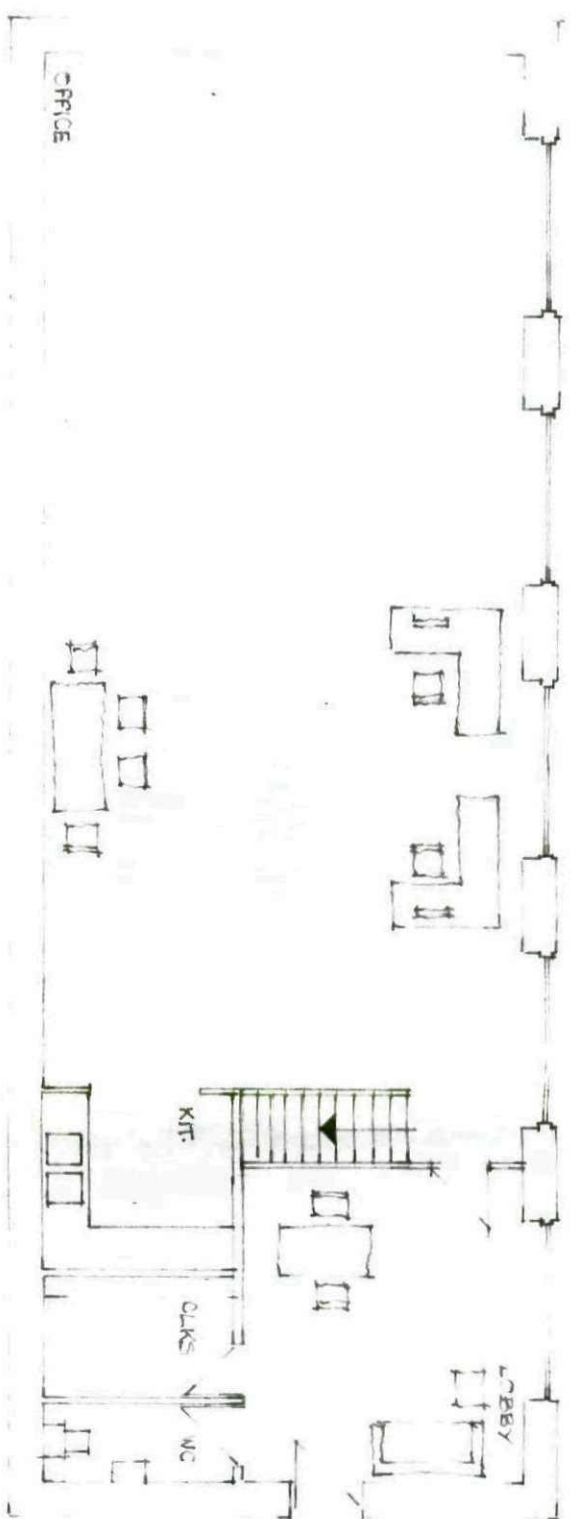

GROUND FLOOR

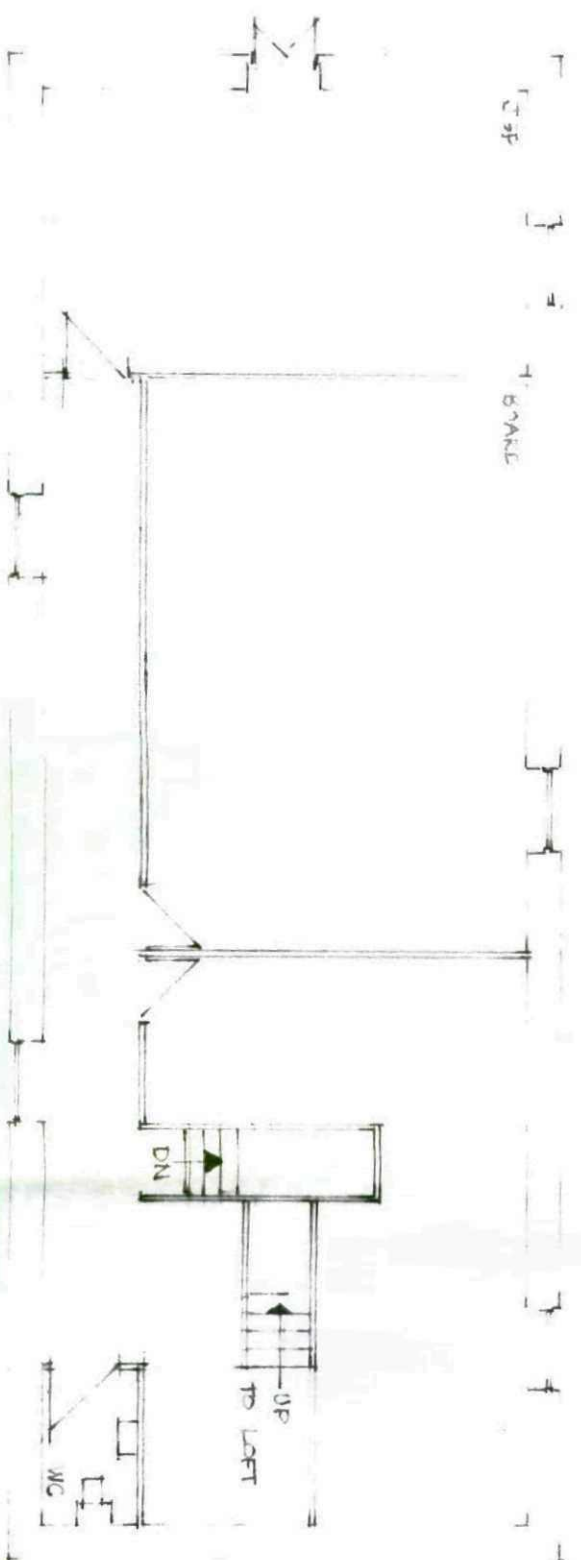


FIRST FLOOR


BARN CONVERSION TO OFFICE - BELLA / ISTA - PLANS 1:100 SCALE 2/11 LK: AI

MICHAEL A CLYNCH
 Dip. Arch. Dip. T. P. A.R.I.B.A.
 Architect & Town Planner
 14 Huddersfield Road, Inglethorpe
 Sheffield S36 7GF Tel: 01226 766308


NORTH EAST

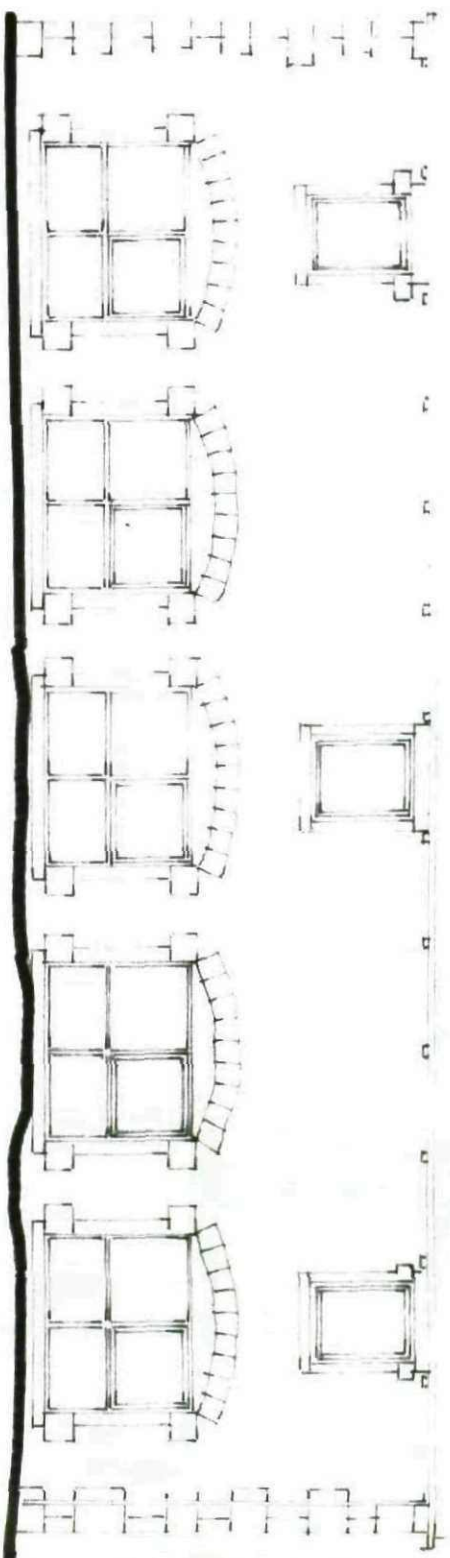


NORTH WEST

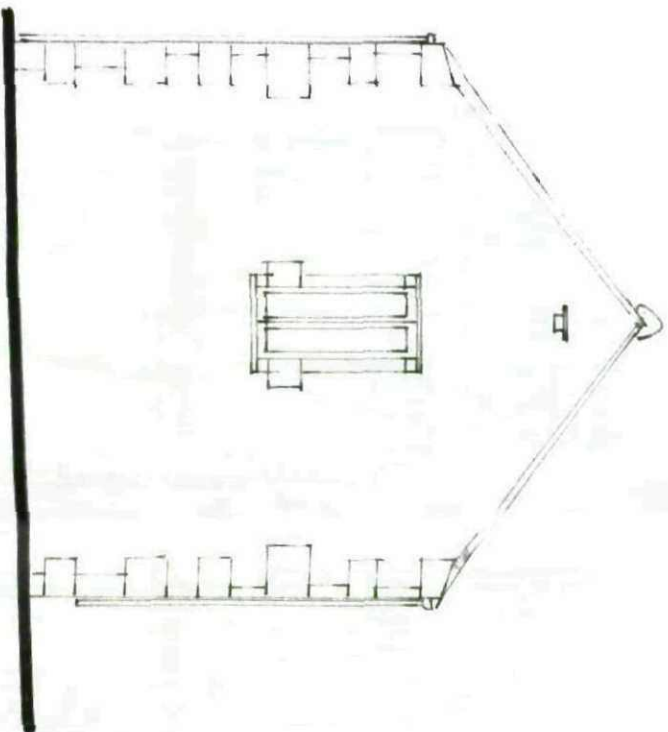

SOUTH WEST

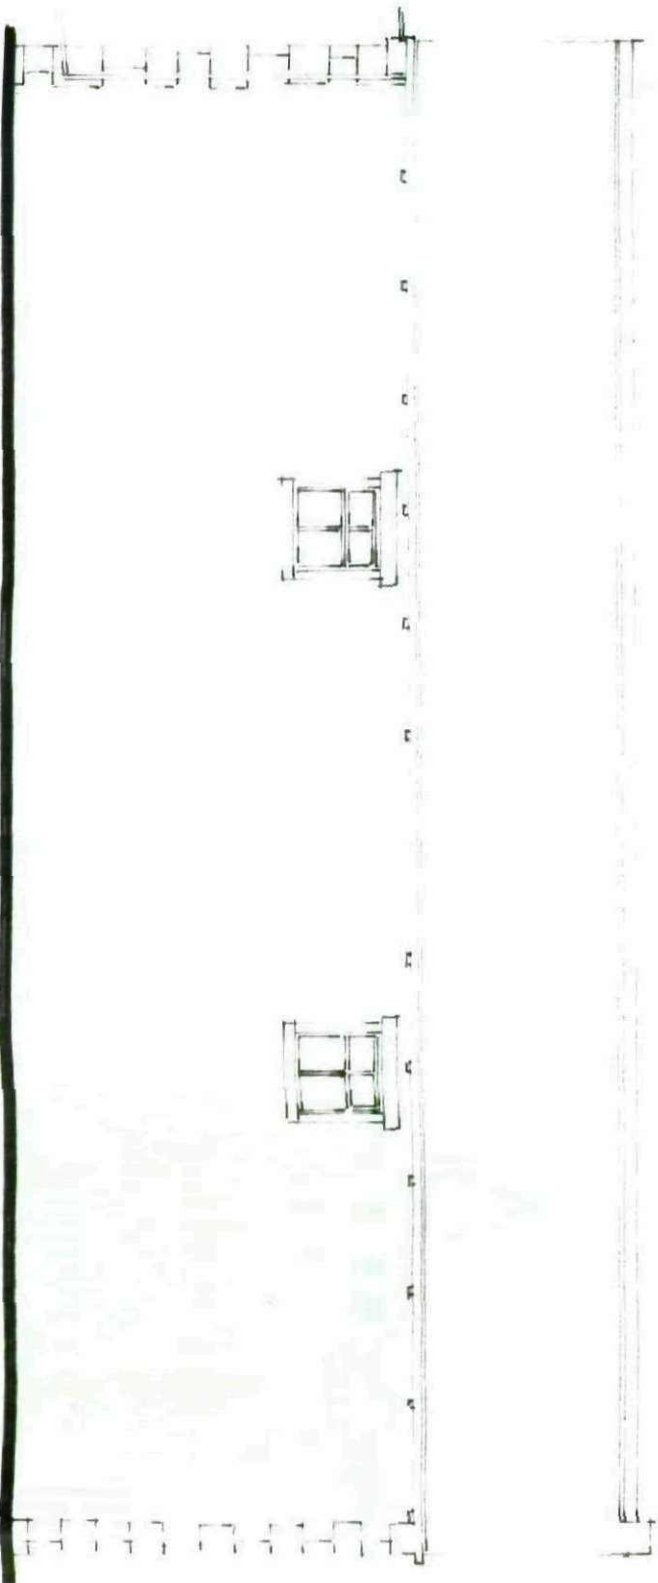

SOUTH EAST

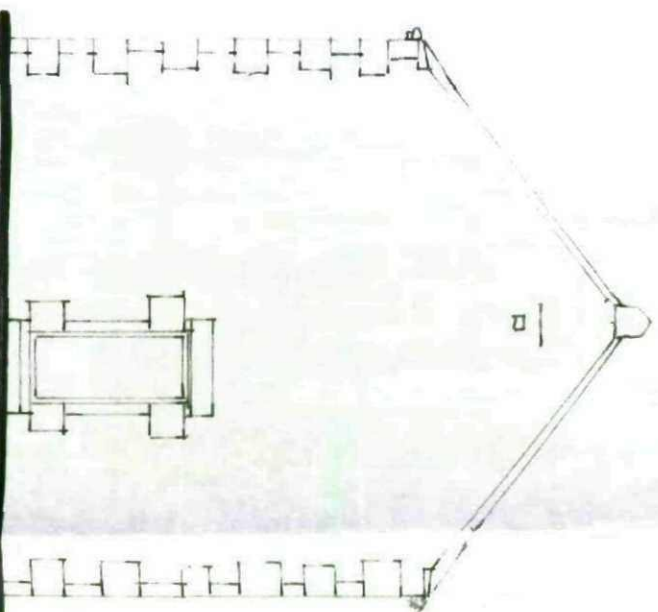

BARN CONVERSION TO OFFICE - BELLA VISTA - ELEVATIONS 2/11 1:50 A2

MICHAEL A CLYNCH
Dip. Arch. Dip. T. P. A.R.B.A.
Architect & Town Planner
14 Huddersfield Road, Ingbridgeworth
Sheffield S16 7GF Tel: 0112 26 790 108