


Ref N°
20/09464

Huthwaite Snug Cottage Location
Huthwaite Lane Thurgoland,
Sheffield S35 7AF.

NUMBER 70 RE HEDGES.

Scale 1/100


Description Erection of single
storey extension to dwelling

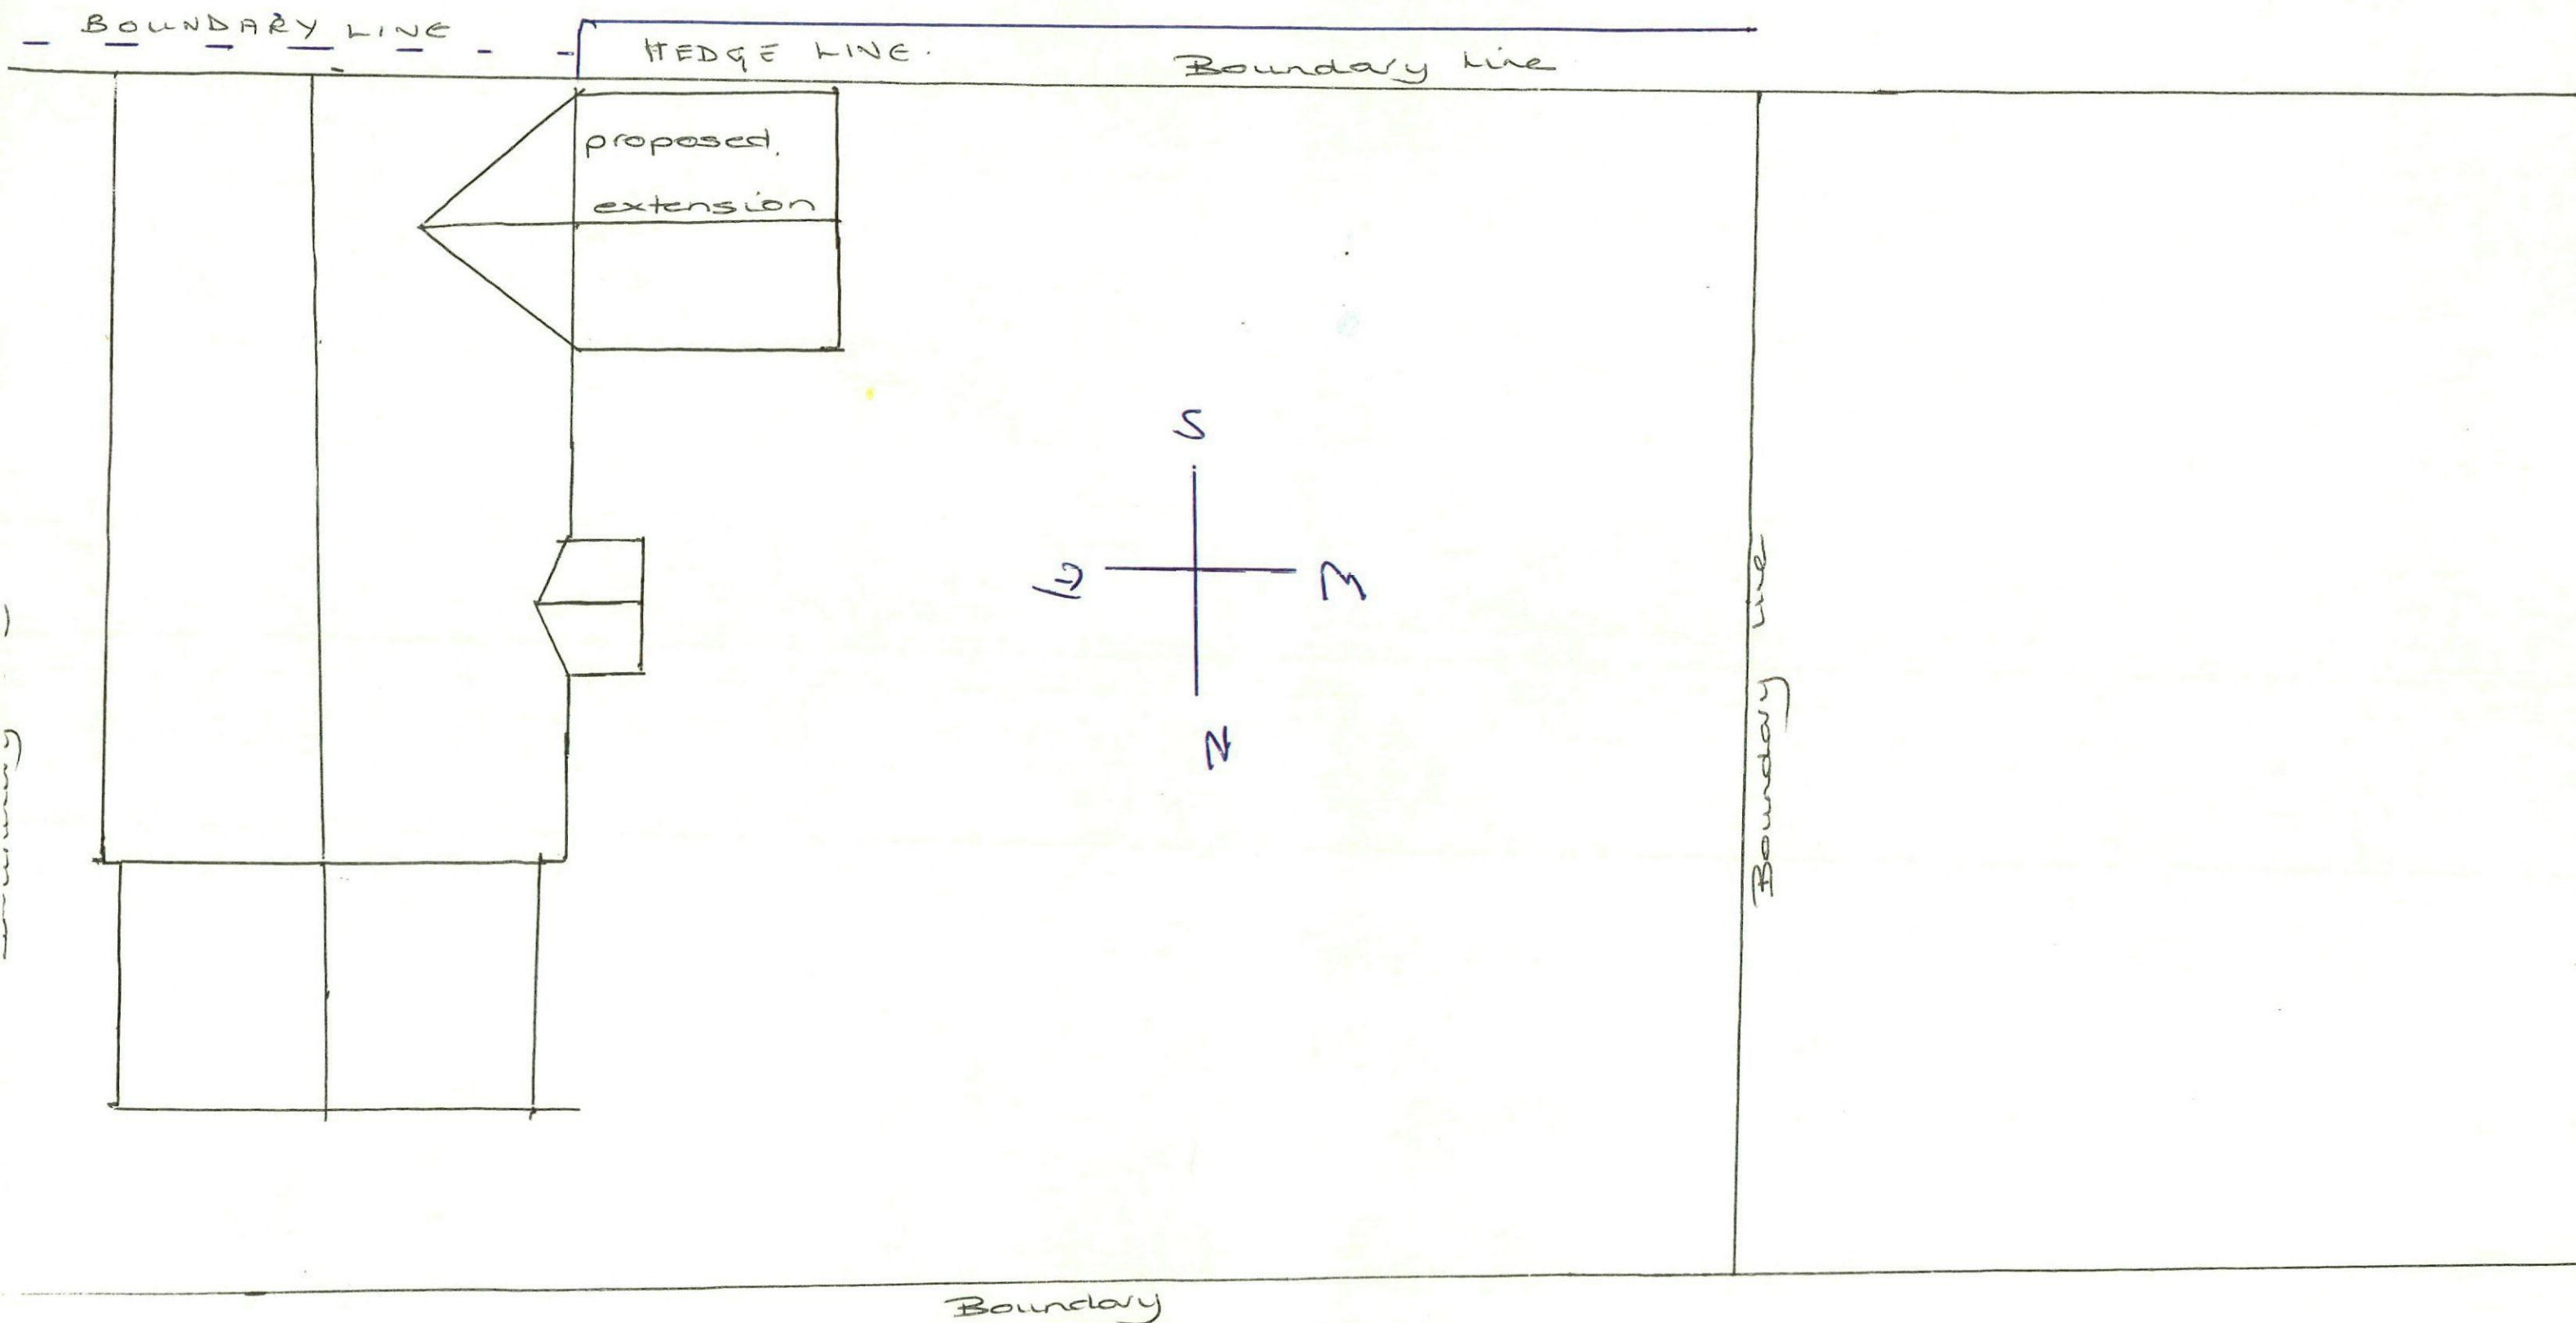

Ref 20/0464.

South elevation proposed extension
tutthwaite snug cottage
tutthwaite lane
Tnugoland
Sheffield
S35 7AF.


Scale 1/20.

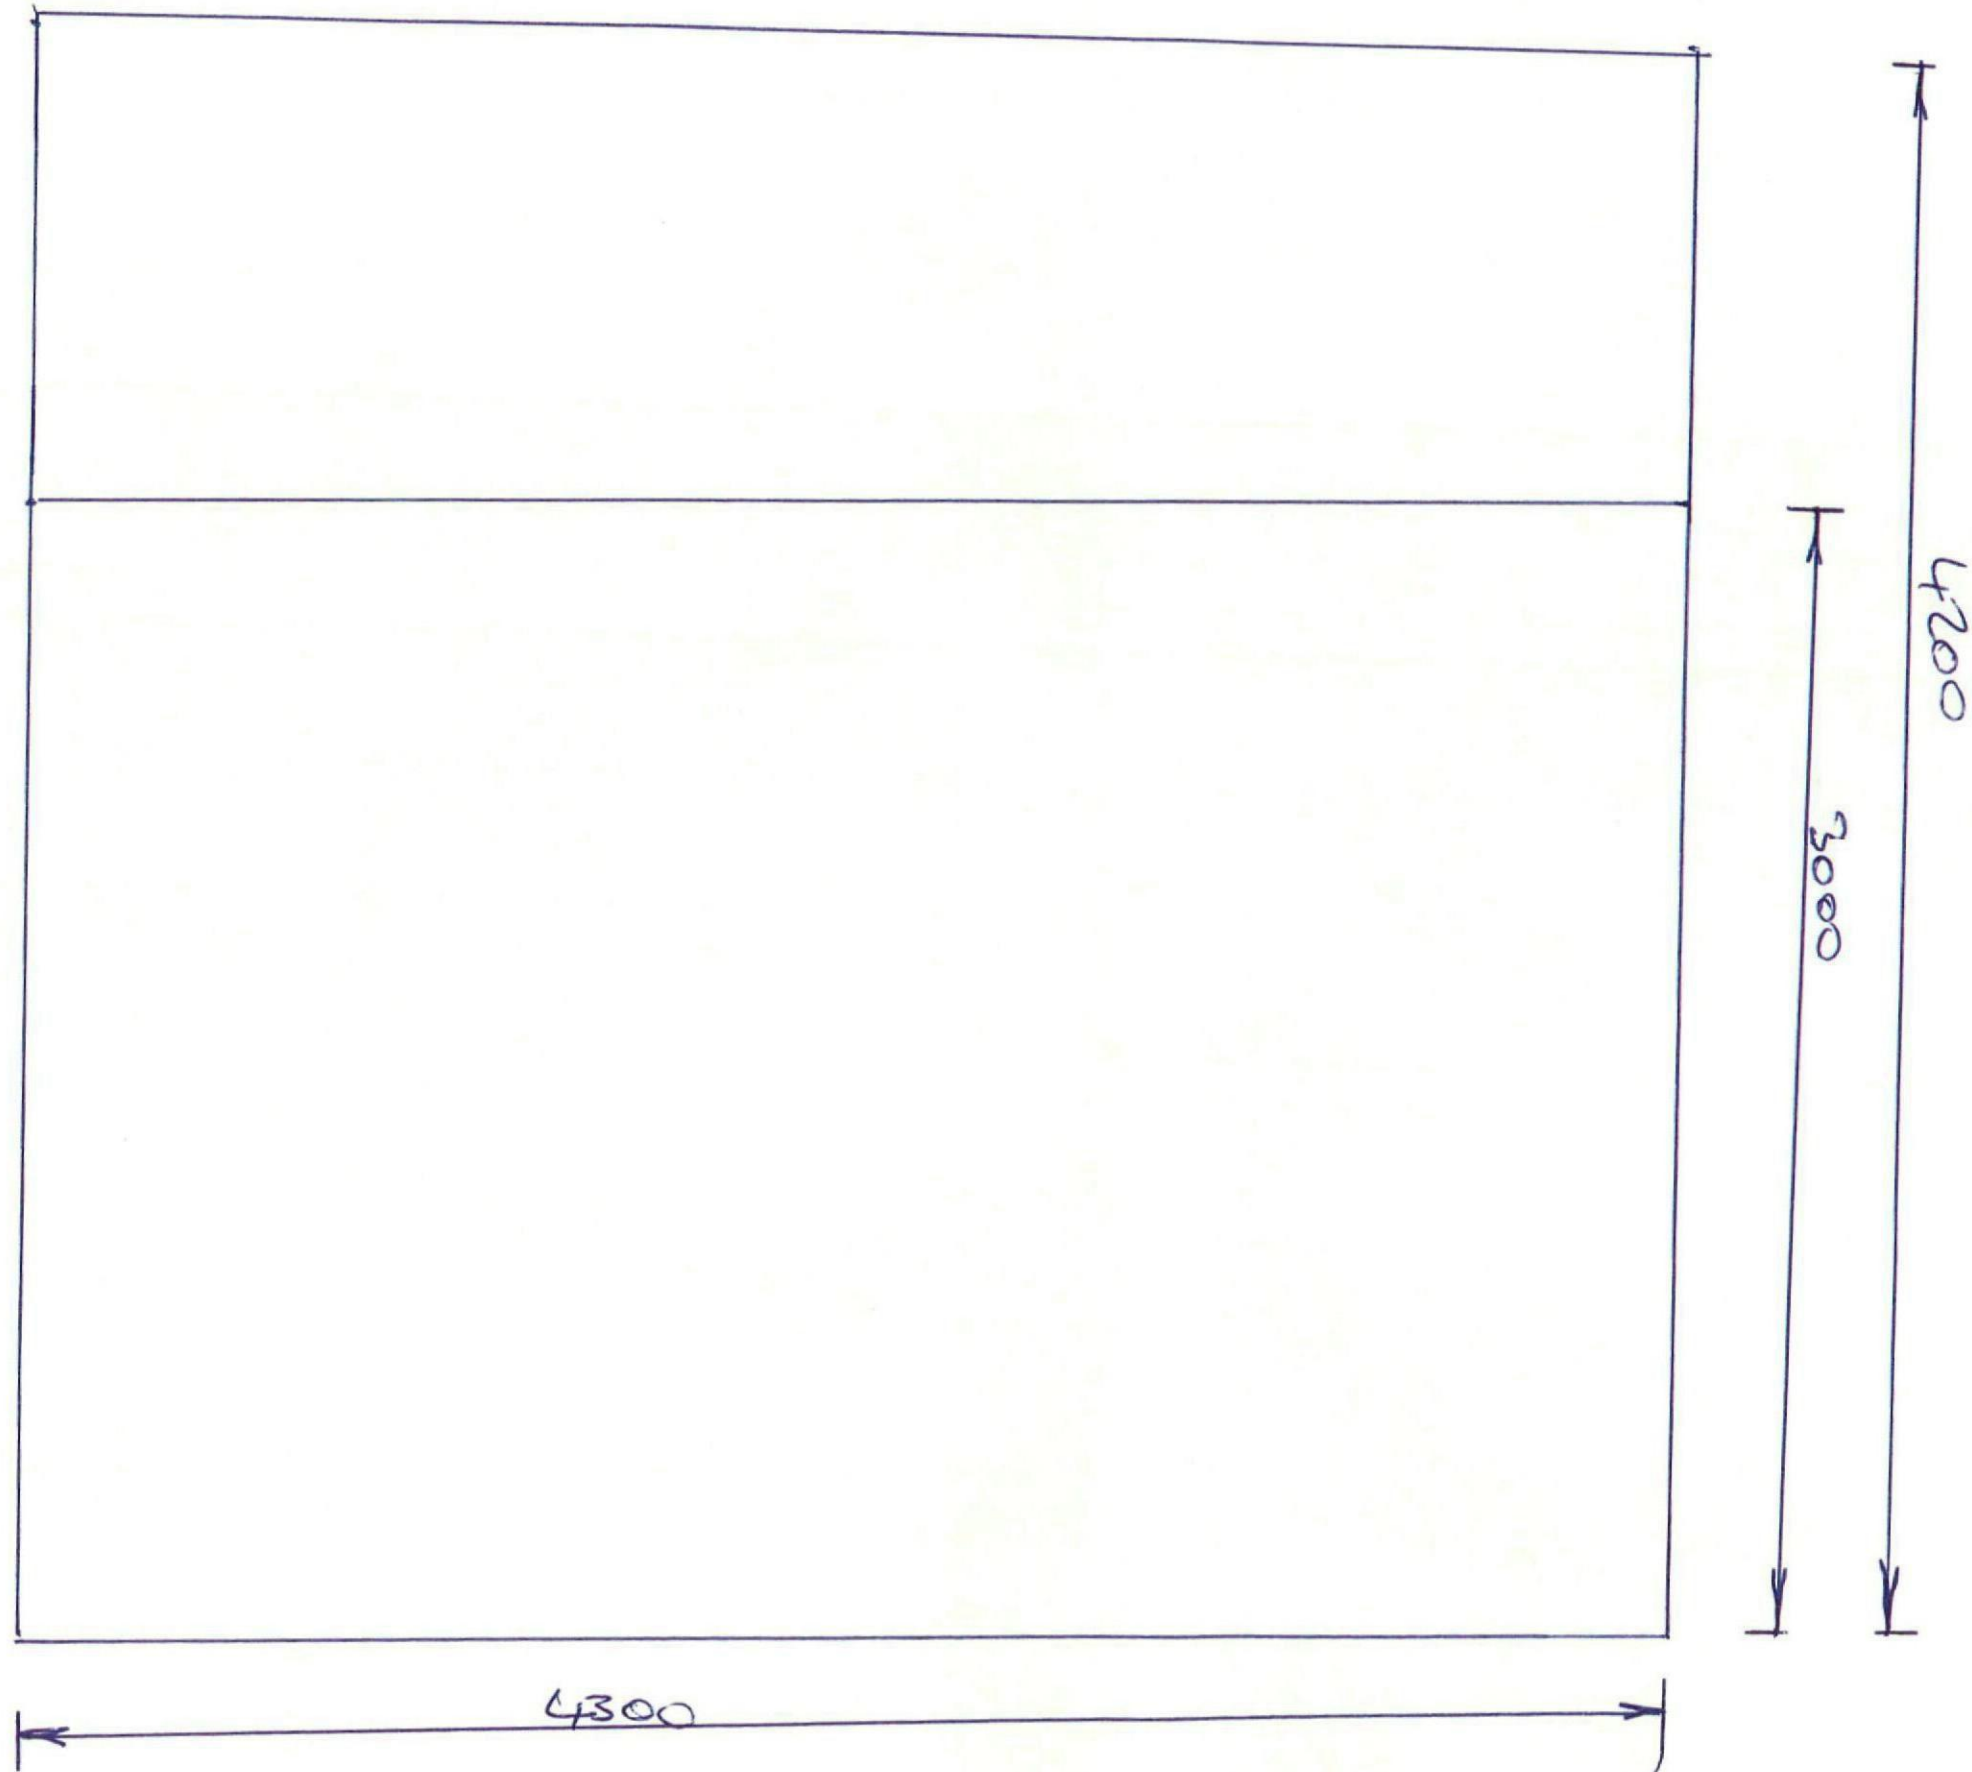

huthwaite snug cottage Ref. 20/09464.
huthwaite lane
Thurgoland,
S35 7AF.


ELEVATION TO NORTH PROPOSED EXTENSION

SCALE $\frac{1}{20}$.

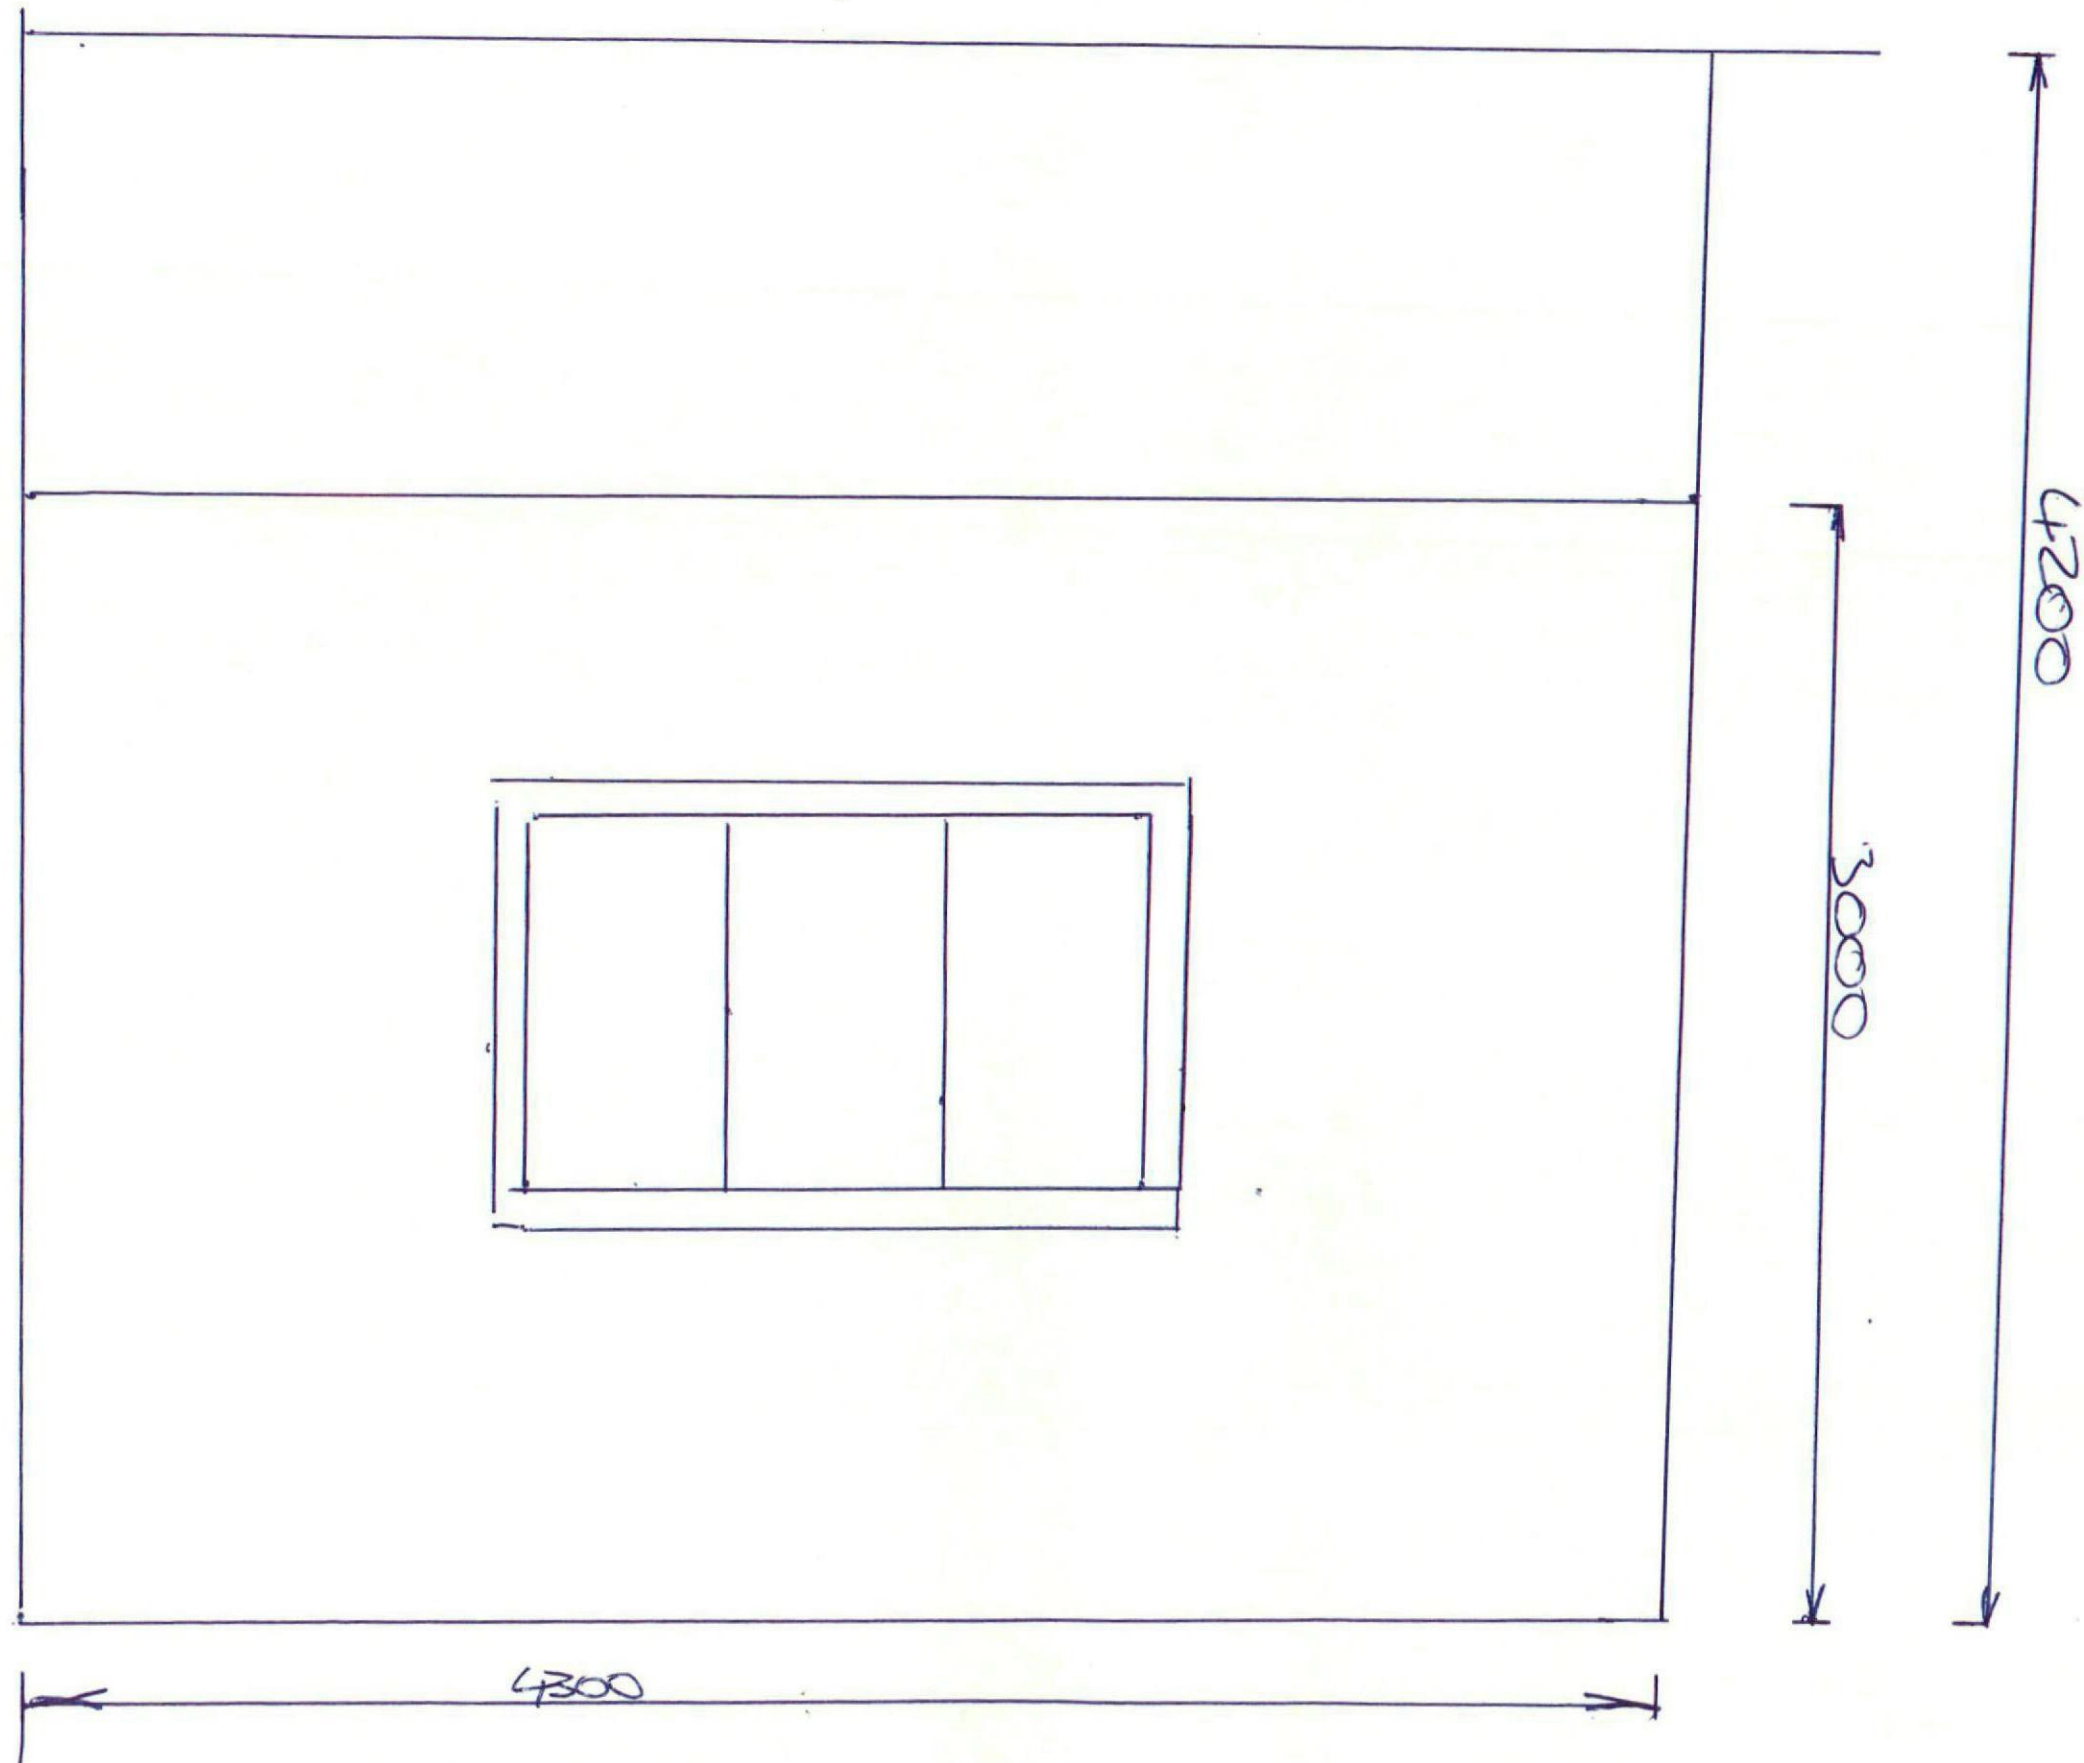


Huthwaite Snug Cottage
Huthwaite Lane
Thurgoland.
S35 7AF.

20/09/64. Ref.
West Elevation proposed Extension
1/20 scale.

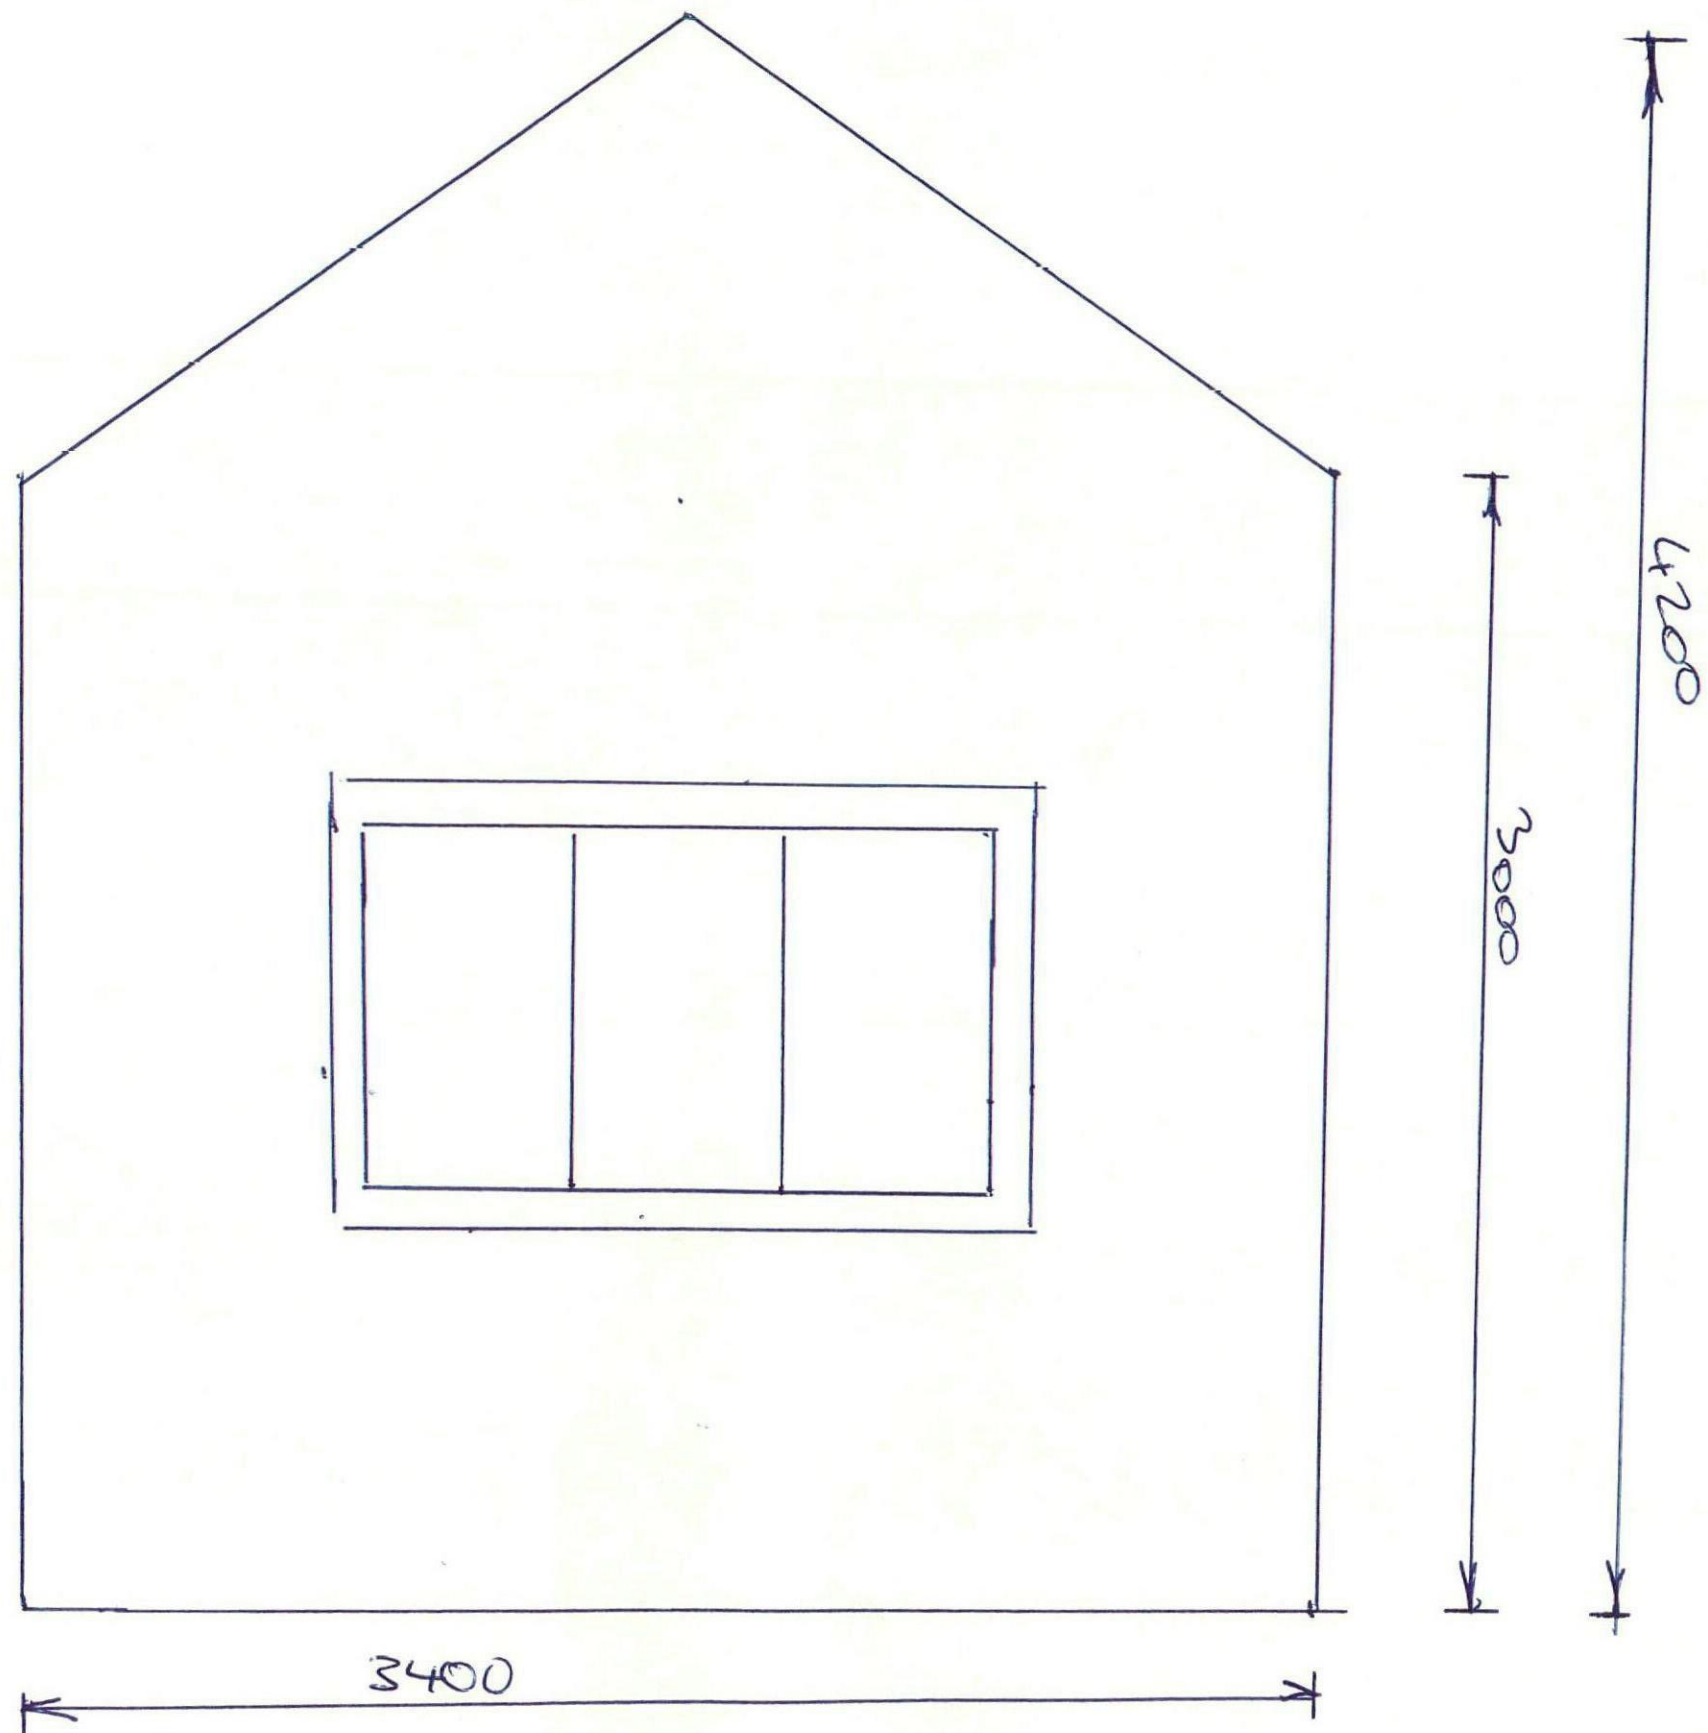

Thuthwaite Snug Cottage
Thuthwaite Lane
Thurgoland, Sheffield
S35 7AF.

Ref No 20/09464

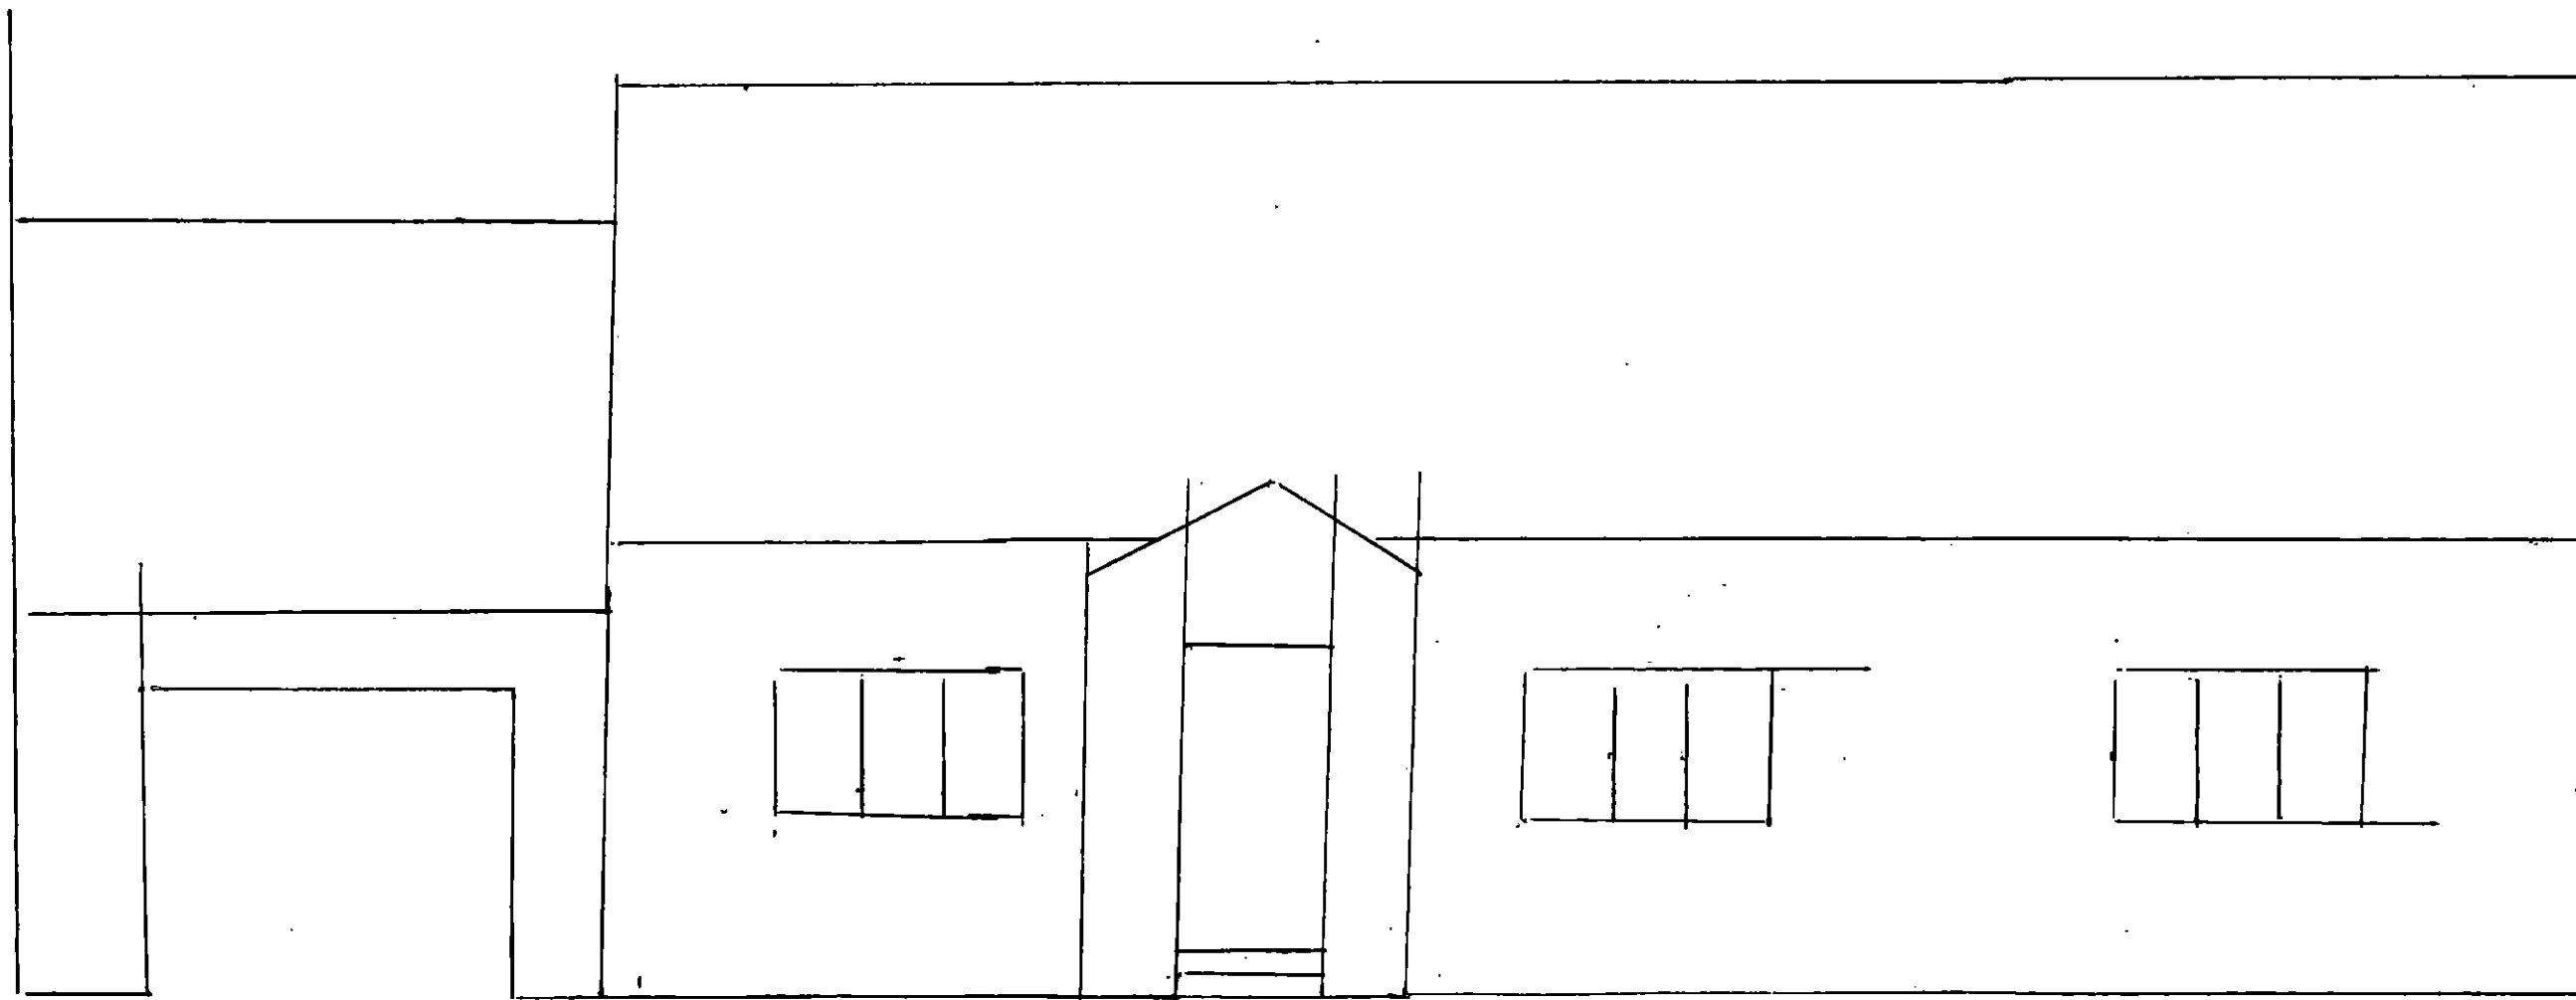

Front elevation existing Scale 1/50