KEY:

SITE BOUNDARY

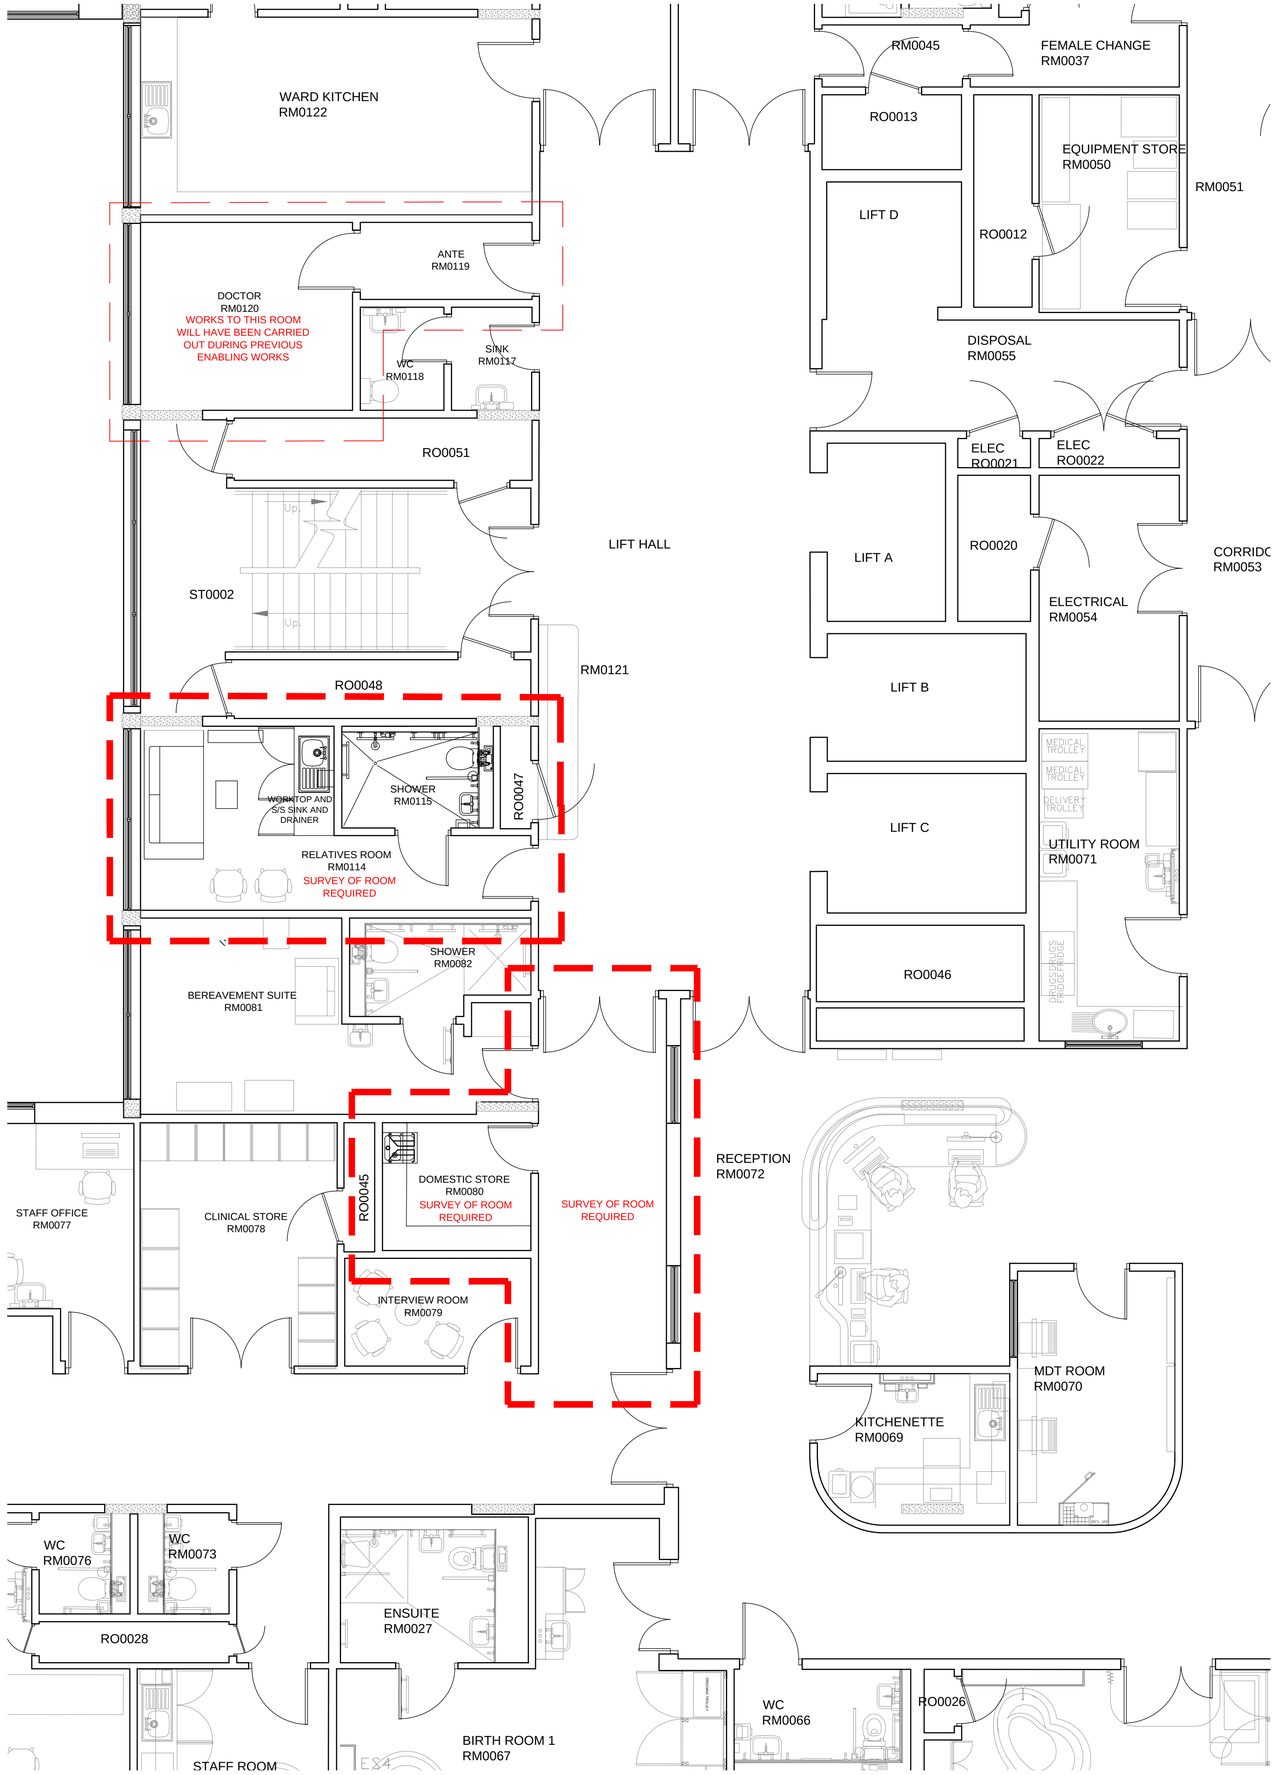

EXISTING WARD 11 LAYOUT
1:50

go@globearchitects.co.uk

PRELIMINARY ISSUE

This drawing is the copyright of globe architects
Do not scale from this drawing

Drawing status

Drawn by AB Size Scale 1:50

Notes	Status	Rev	Date
PRELIMINARY ISSUE	P	-	22.08.17
TENDER ISSUE	T	-	15.09.17

Drawing status annotation
P–Preliminary T–Tender D–Design (post preliminary) C–Construction

Client

BARNSLEY HOSPITALS NHS FOUNDATION TRUST

Project title

O BLOCK REFURBISHMENT
RELOCATION OF NEONATAL UNIT
TO THE FIRST FLOOR (LEVEL 2)

Project no
170/021

Drawing title

EXISTING WARD 11
LAYOUT PLAN
SHEET 2 OF 2

Drawing no (S-)03 | Status T | Revision -

globearchitects

4thFloor Abbey House
11 Leopold Street, Sheffield S1 2GY
Tel: 0114 2727912 Fax: 0114 272 3187