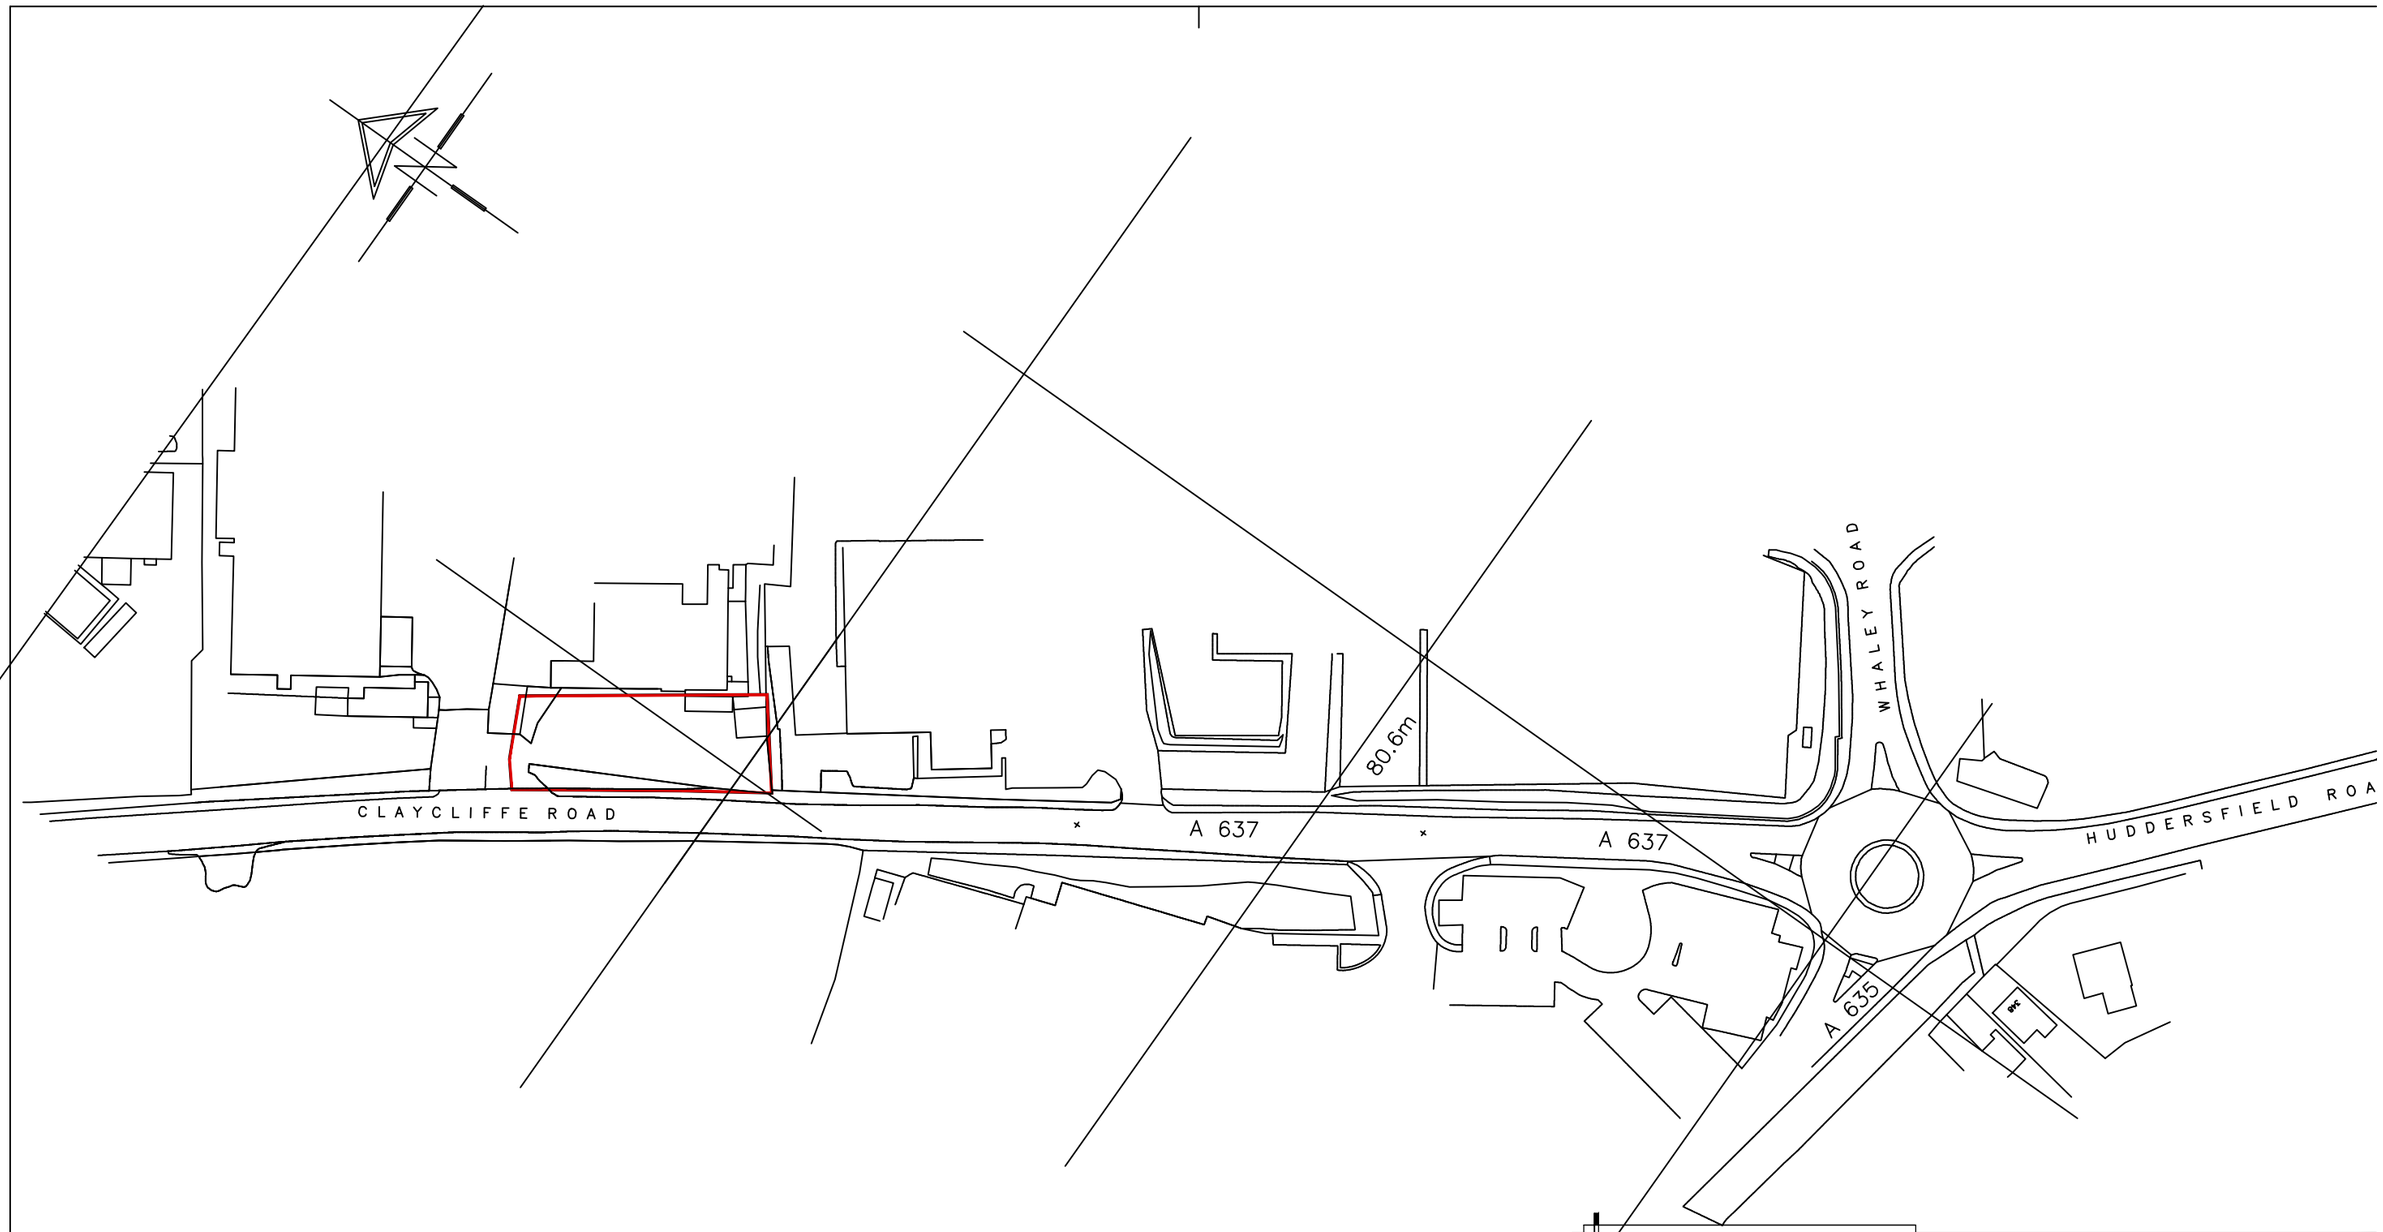

White Agus
Architectural Services

OFFICE ONE,
DRILL HALL,
11 EASTGATE,
BARNSLEY.
S70 2EU

Phone: 01226 208482
Email: info@whiteagus.co.uk
Web: www.whiteagus.co.uk

Project. OFFICE, GARAGE AND YARD AT CLAYCLIFFE ROAD, BARNSLEY	Client. DEVELOPMENTS BY BOUTIQUE LTD
Drawing Title. LOCATION PLAN	Date. JUNE 2026 / Scale. 1:1250 @A4
	Ref. 24–081 / Dwg. No. 03 / Rev.

Date	Suffix	Description	Date	Suffix	Description