


General Notes

1. This drawing must not be scaled; work to figured dimensions only.
2. This drawing is to be read in conjunction with all relevant drawings, documents and specifications.
3. Typically for setting out refer to Architects drawings.


Key :

- Existing retaining wall
- Existing ground level beyond
- Existing ground level
- front
- Proposed Pile/ L Wall retaining wall


Retaining Wall Elevation 01
1:50

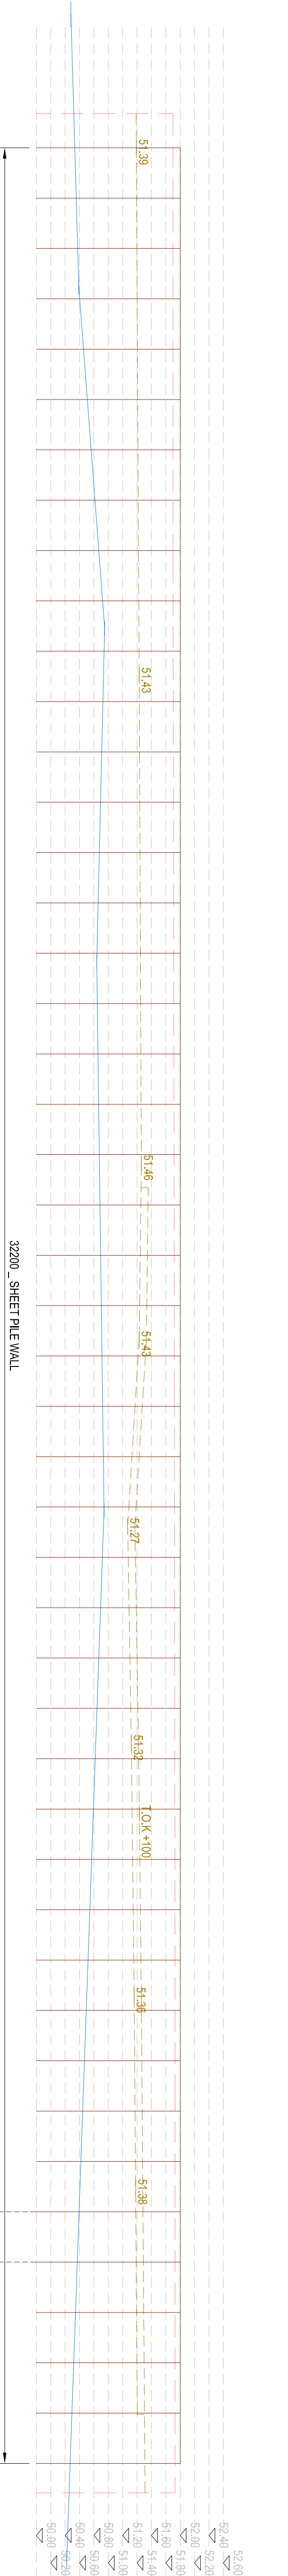

Retaining Wall Elevation 02
1:50

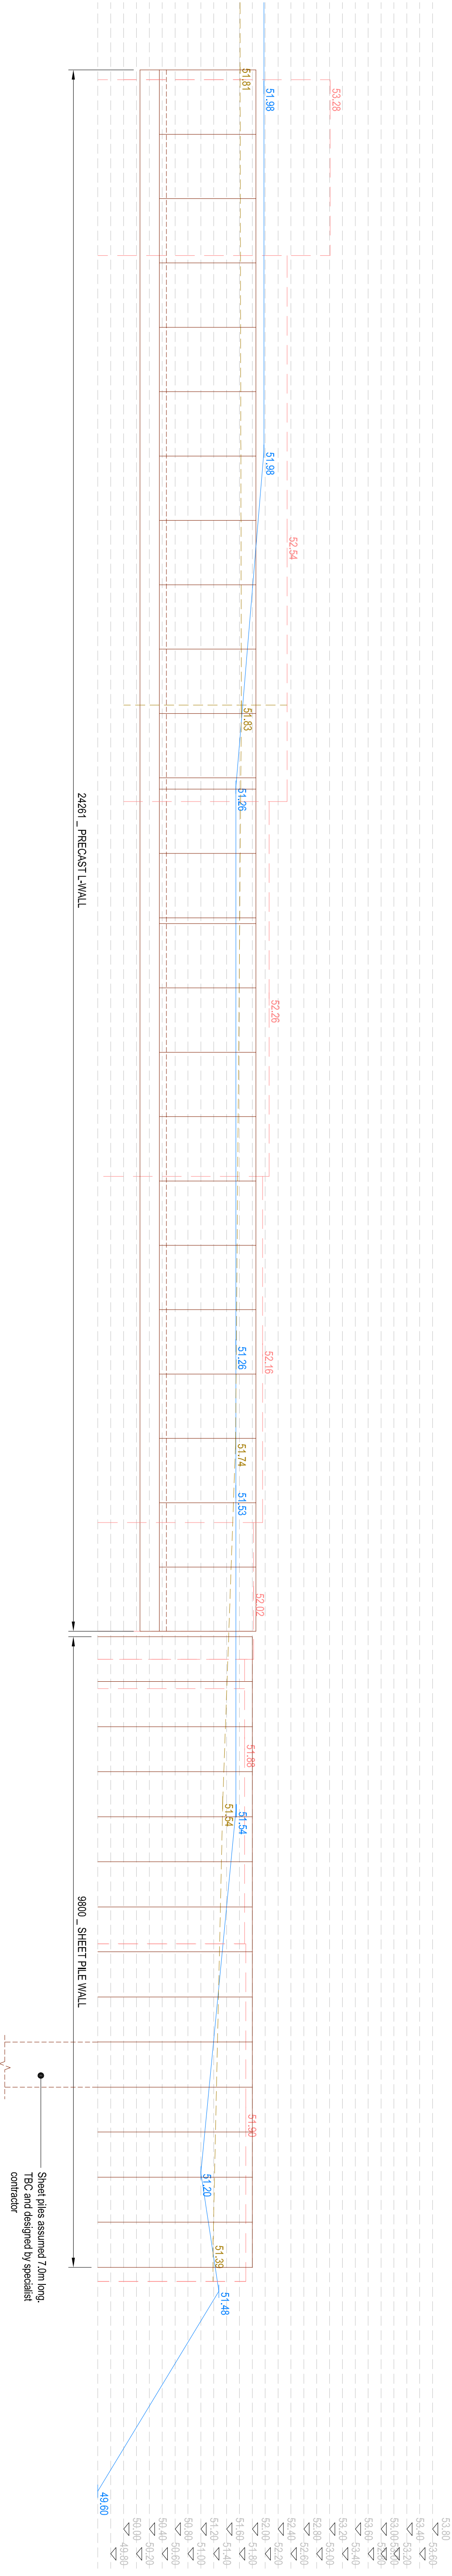

Retaining Wall Elevation 03
1:50

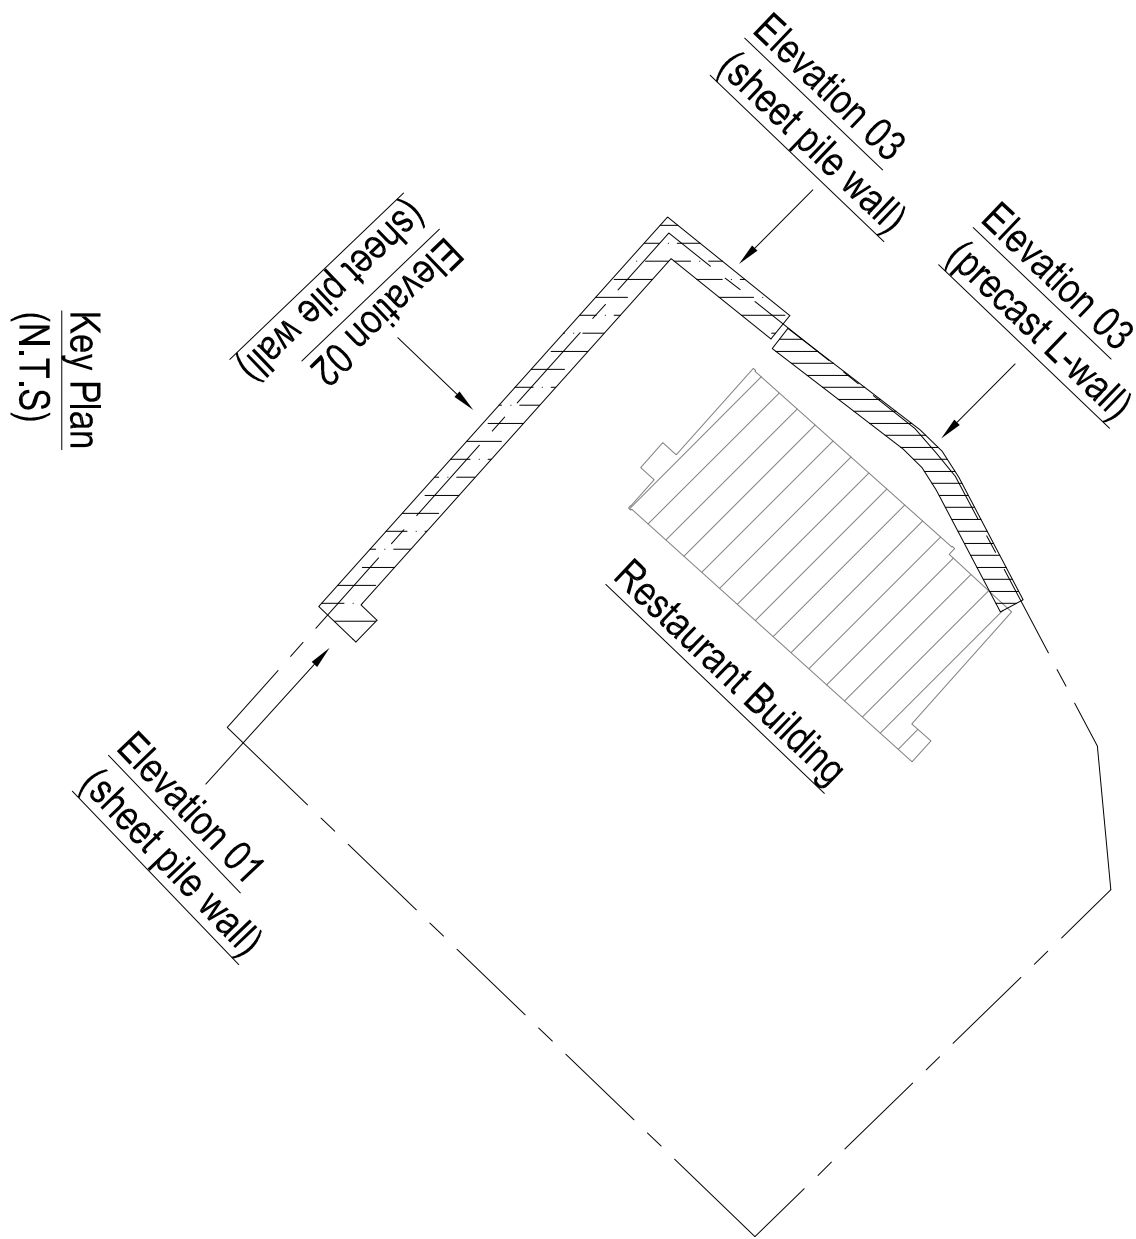



Glanville
3 Grovefields Business Centre
Boundary Way Hemel Hempstead,
Hertfordshire, HP2 7TE
Tel: (01442) 835999 Fax: (01442) 258924
posbox@glanvillegroup.com
www.glanvillegroup.com

Client :
McDonnells M
RESTAURANT

Project :
Womwell Lane, Bamsley (ST0970)

Title :
**General Arrangement
Proposed Retaining Walls and Details.
Sheet 02**

Project Engineer : R.A. Scale : As Shown @A1
Project Director : H.D. Date : Oct. 2023
Status : **PRELIMINARY**

Drawing No. **4230166_2301** Rev **P1**