


GUNTHWATTE AND INGIRCHWORTH

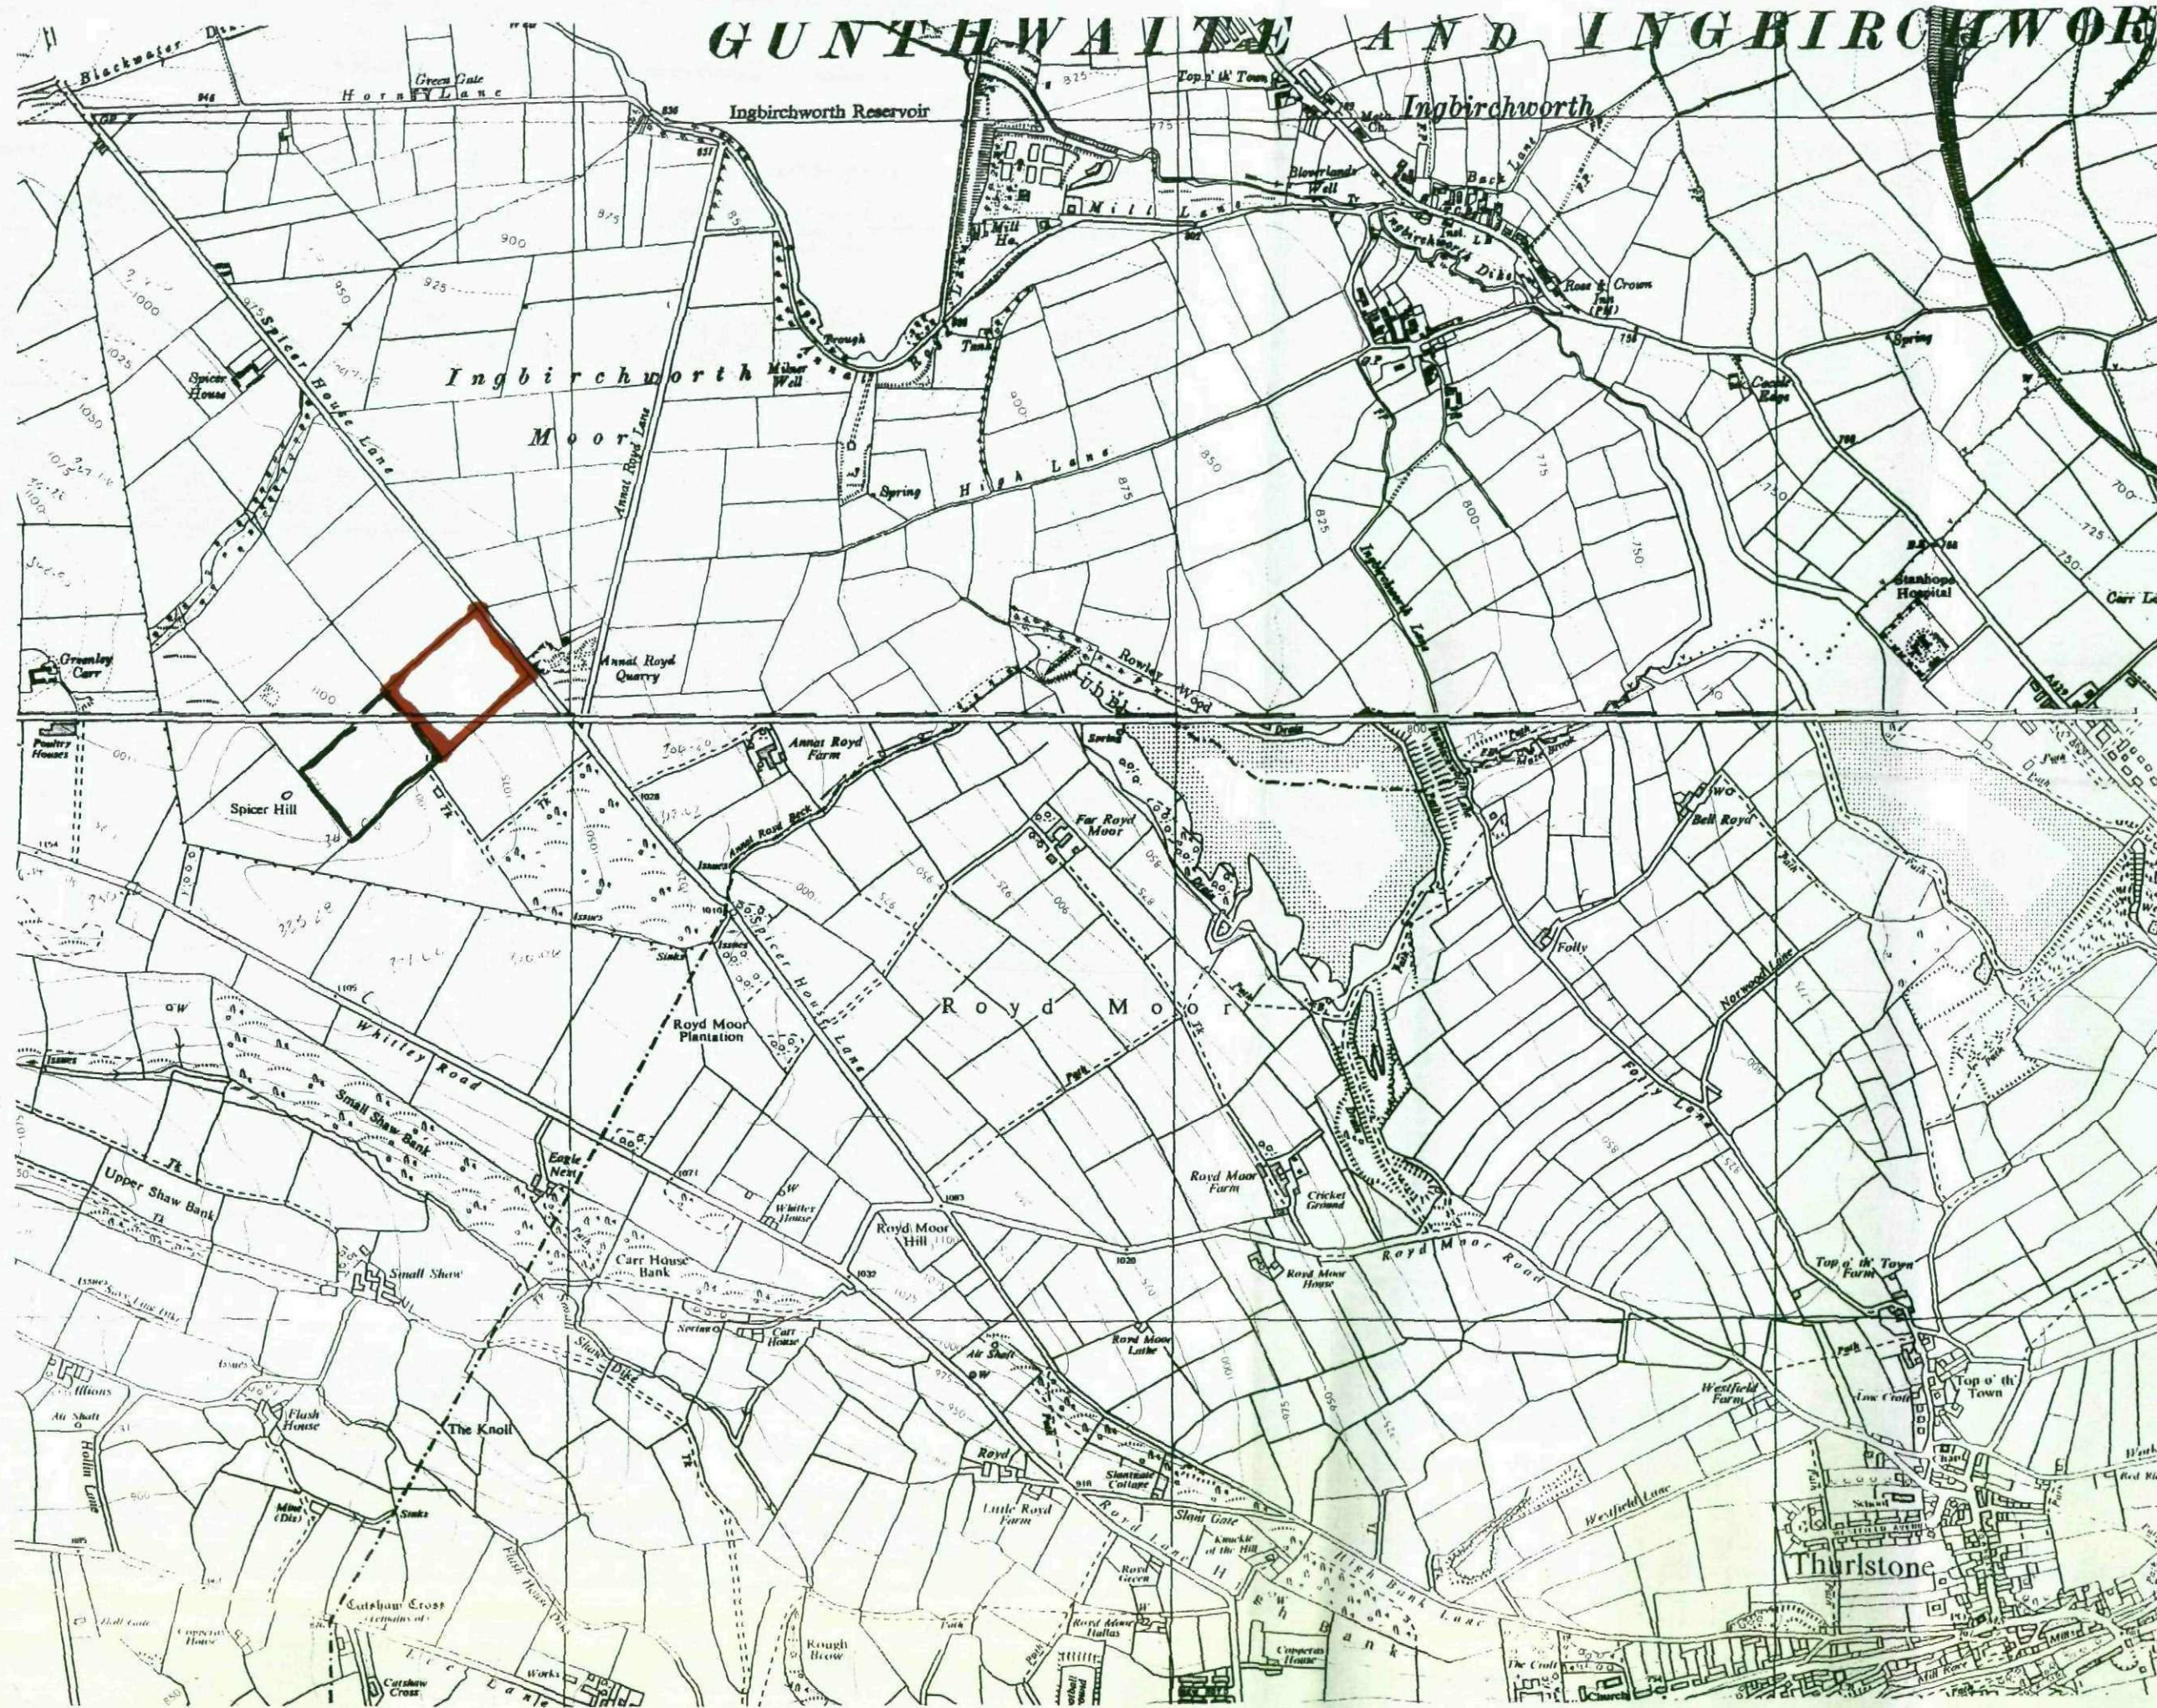

REVISIONS		
Date	Description	By

Legend:

Planning Permission Area	Land Under Control of Advertiser	Top of Bank	Top of Quarry Face	Bottom of Bank	Road	Track	Verge	Fence Type 1	Fence Type 2	Fence Type 3	Gate	Overhead Electric Cable	Building	1m Contour Interval	Ordnance Survey Spot Height

FGB Fennell, Green & Bates
 FENNEL, GREEN & BATES
 25 Smyth Street
 Wakefield
 West Yorkshire
 WF1 1ED
 Tel: 01924 372197
 Fax: 01924 385259
 e-mail: fgb@fgb-surveys.co.uk

Client:
 J G Pears
 Bella Vista Farm
 Hartcliffe
 Penistone
 S36 9FN

Site Name:
 Spicer House

Project Title:
 Dust Report

Scale: 1:10560
Date: 18.02.07
Drawn by: [blank]
Checked: [blank]

Dwg. Title:
 Hydrogeology

DWG NO: JGP/SH/PA1
Rev: 00
 PLOT SIZE A3, PLOT SCALE 1:10560