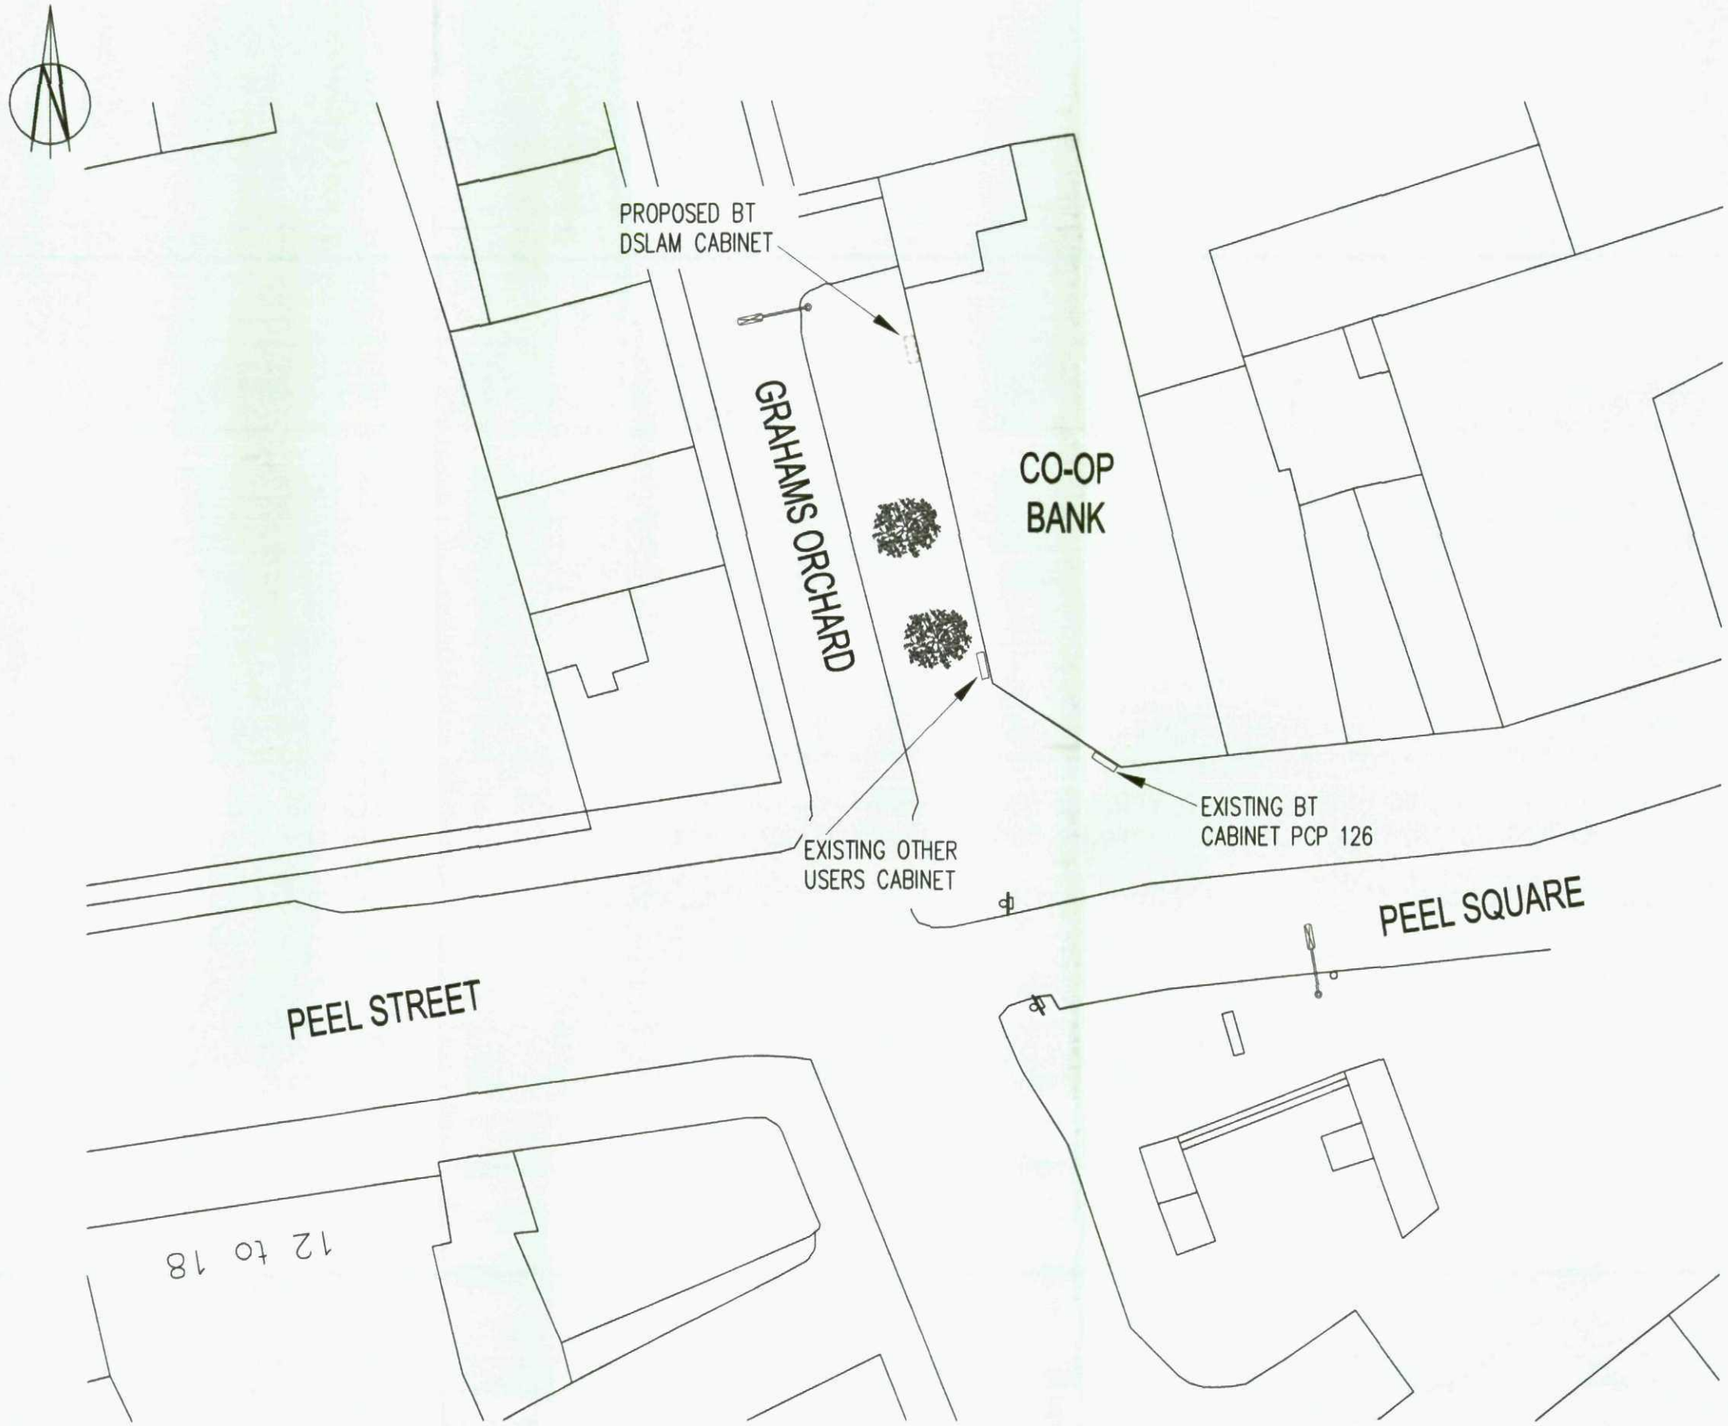


PLAN
SCALE 1:250

NGR E 434397
NGR N 406354

REPRODUCED FROM ORDNANCE SURVEY PROMAP DATA© CROWN COPYRIGHT 2012

A3

PROPOSED BT EQUIPMENT

CABINET DETAILS
CABINET REF: DSLAM (ECI M41 256 LINE CAB)
DIMENSIONS: 1130x400x1408 HIGH
MATERIAL: STEEL
COLOUR: BS381 223 MIDDLE BRONZE GREEN

No.	Revision	Date	By	ckd

PURPOSE OF ISSUE

○ Approval ● Planning ○ Legal ○ Construction ○ As-built

openreach a BT Group business | carillion | telent

WHP Wilkinson Helsby
Evans Business Centre
Monckton Road
Wakefield WF2 7AS

Tel: 01924 888135 Fax: 01924 888163
e-mail: info@wilkinson-helsby.co.uk


Client: BT – Barnsley PCP 126

Contract: GRAHAMS ORCHARD
s/o CO OP BANK, PEEL SQUARE
BARNSLEY. S70 2QT


Title: PROPOSED TELECOMMUNICATIONS
FTTC CABINET INSTALLATION
PLAN

Designed	FH	Checked	SPH	Date	16.11.12
Drawn	DV	Approved	SPH	Scale	AS SHOWN


DRAWING No. BAR PCP126 01 | REVISION

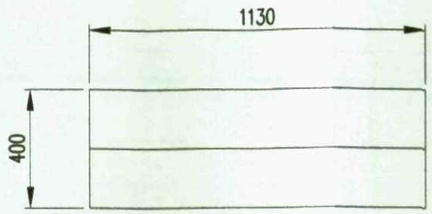


PLAN
SCALE 1:20

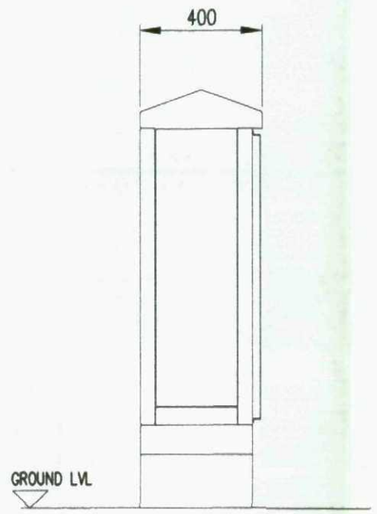


LEFT HAND VIEW
SCALE 1:20

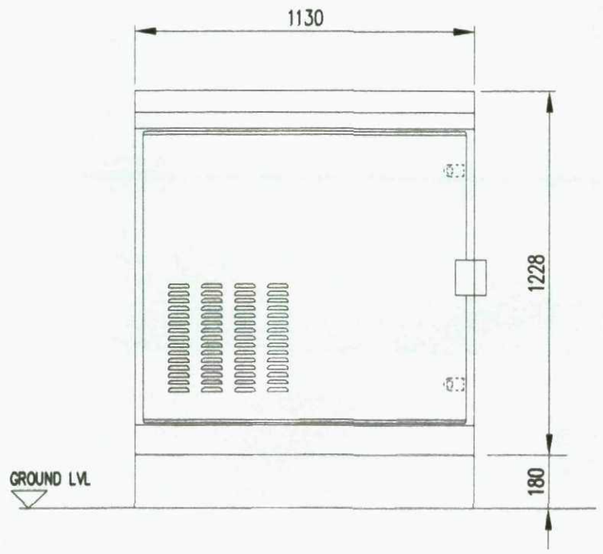

FRONT VIEW
SCALE 1:20

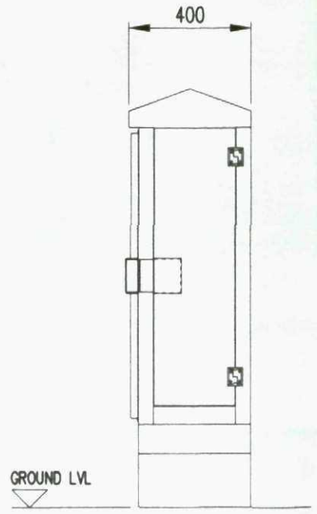

RIGHT HAND VIEW
SCALE 1:20

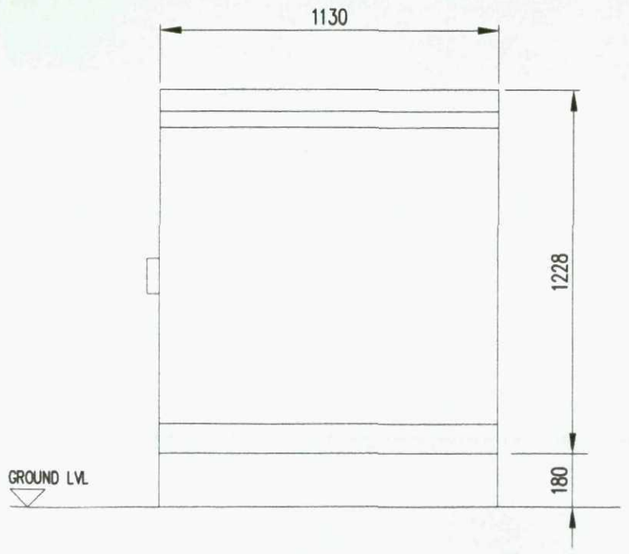

REAR VIEW
SCALE 1:20

No.	Revision	Date	By	ckd

PURPOSE OF ISSUE

O Approval ● Planning O Legal O Construction O As-built

openreach a BT Group business BT | carillion | telent

WHP Wilkinson Helsby
Evans Business Centre
Monckton Road
Wakefield WF2 7AS

Tel: 01924 888135 Fax: 01924 888163
e-mail: info@wilkinson-helsby.co.uk

Client BT – Barnsley PCP 126

Contract GRAHAMS ORCHARD
s/o CO OP BANK, PEEL SQUARE
BARNSLEY. S70 2QT

Title PROPOSED TELECOMMUNICATIONS
FTTC CABINET INSTALLATION
CABINET DETAIL

Designed	FH	Checked	SPH	Date	16.11.12
Drawn	DV	Approved	SPH	Scale	AS SHOWN

DRAWING No. BAR PCP126 02 REVISION

100mm 50mm 10mm

A3