
Regulations, Water Authority and the Construction (Design and Management) Regulations currently in force.

Do not scale from this drawing. Architect to be notified of any discrepancies.

Verify relevent dimensions on site before commencing work or preparing shop drawings. This drawing is copyright.

Rev:	Date:	Action:	Initls:

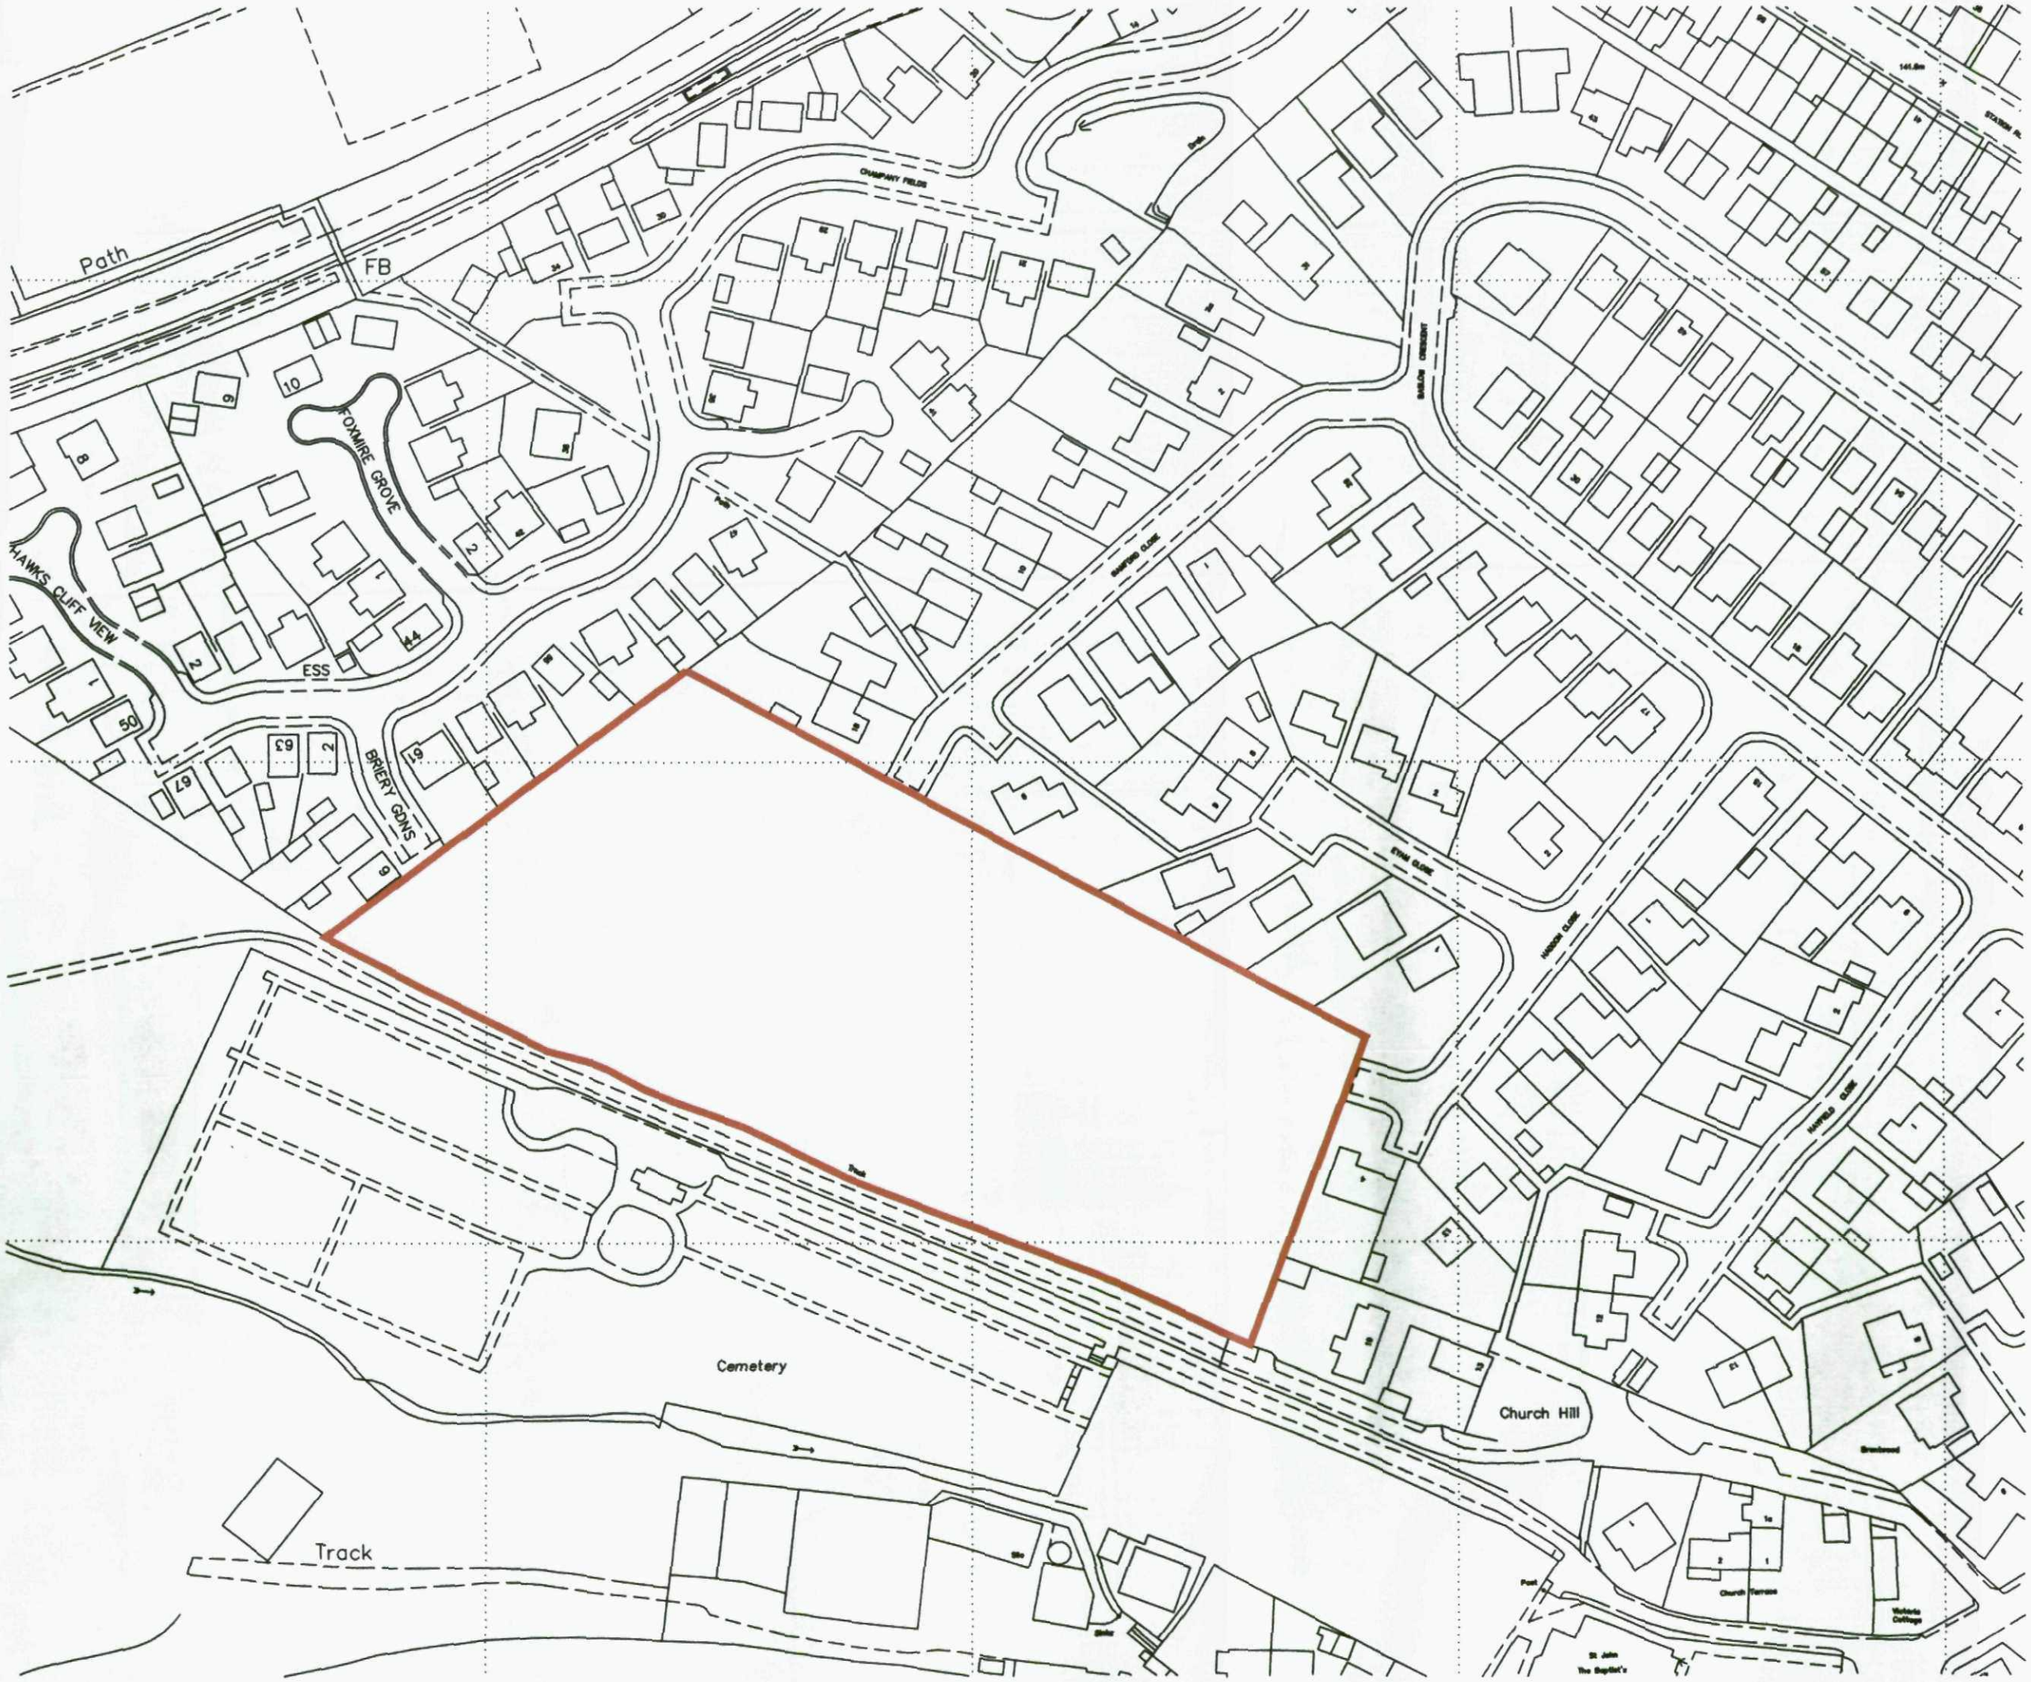

North

pm am noon

homes by strata

homes by strata unit 5 pavilion business park royds hall road leeds LS12 6AJ
T 0113 3849900 F 0113 3849901

scale: 1/1250@A3 | drawn by: | date: 07.12

Project: Land at Bamford Close/Haddon Close Dodworth

Drawing: Location plan

Drawing Number:	BC/LOC/01	Revision	-