



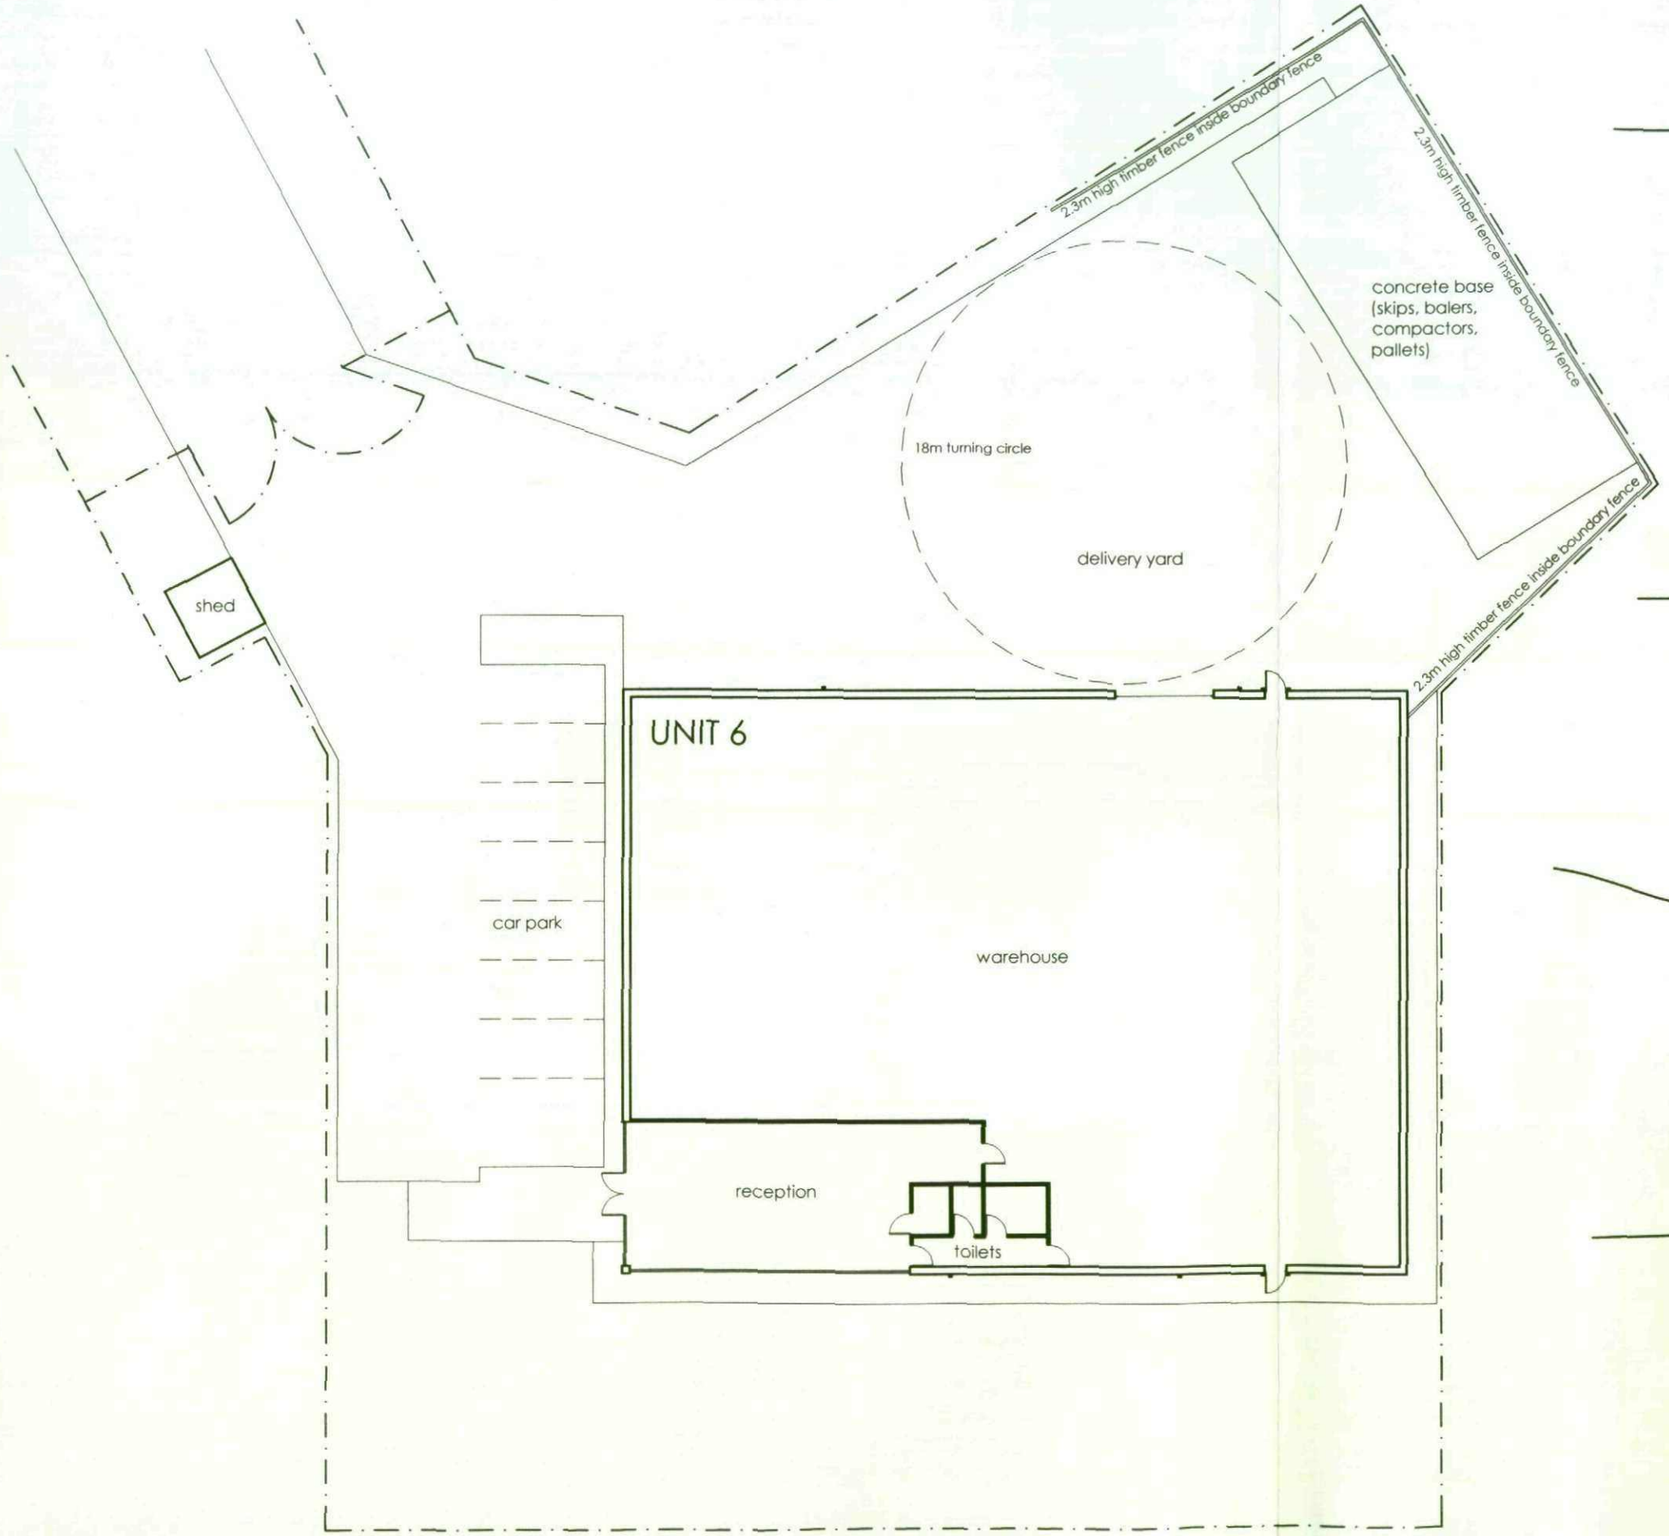


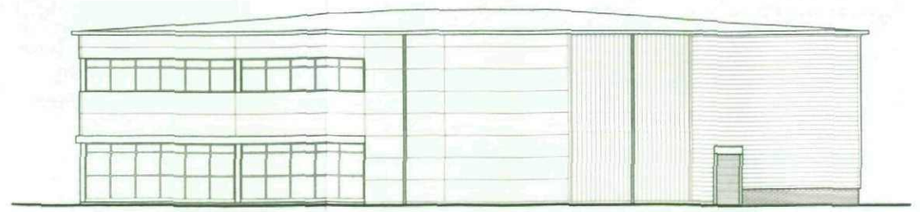

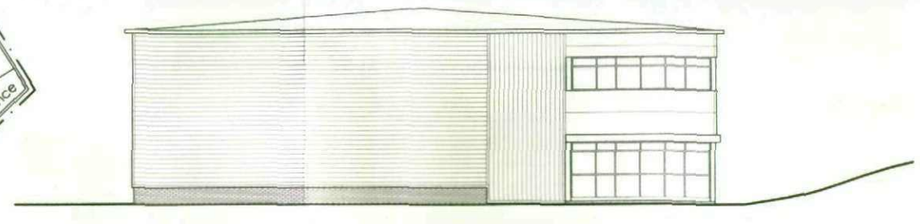

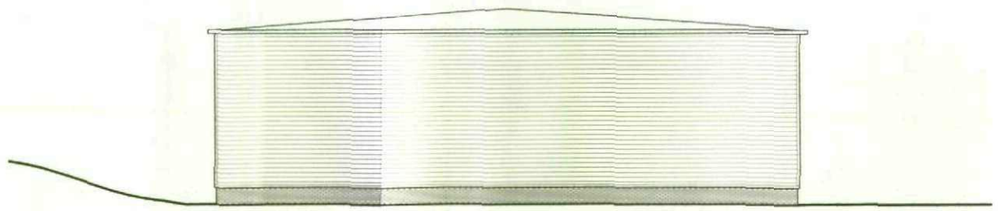

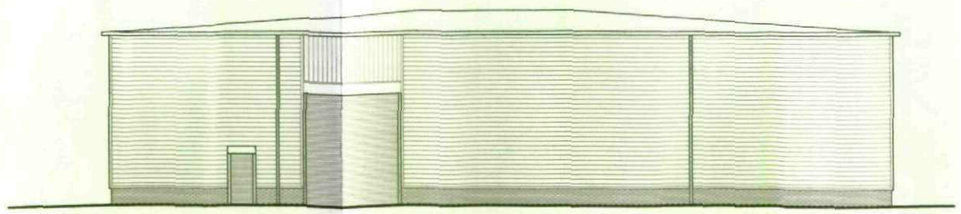

HOOLEY TRATT PARTNERSHIP
ARCHITECTURAL SERVICES

31 Sunningdale Mount
Sheffield S11 9HA
Tel. 0845 6800018
Mob. 07963 449844

New Office Building for Kustom Sport adjacent to Unit 6 Middlewoods Way, Wharncliffe Business Park, Carlton, Barnsley

Existing Building Plans and Elevations


Scale: 1:250@ A3	Date: Oct 2009	220/01

4357 08m


358

4359 08m

4095 81m

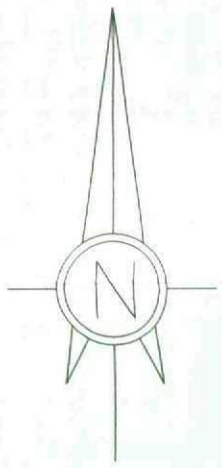

95

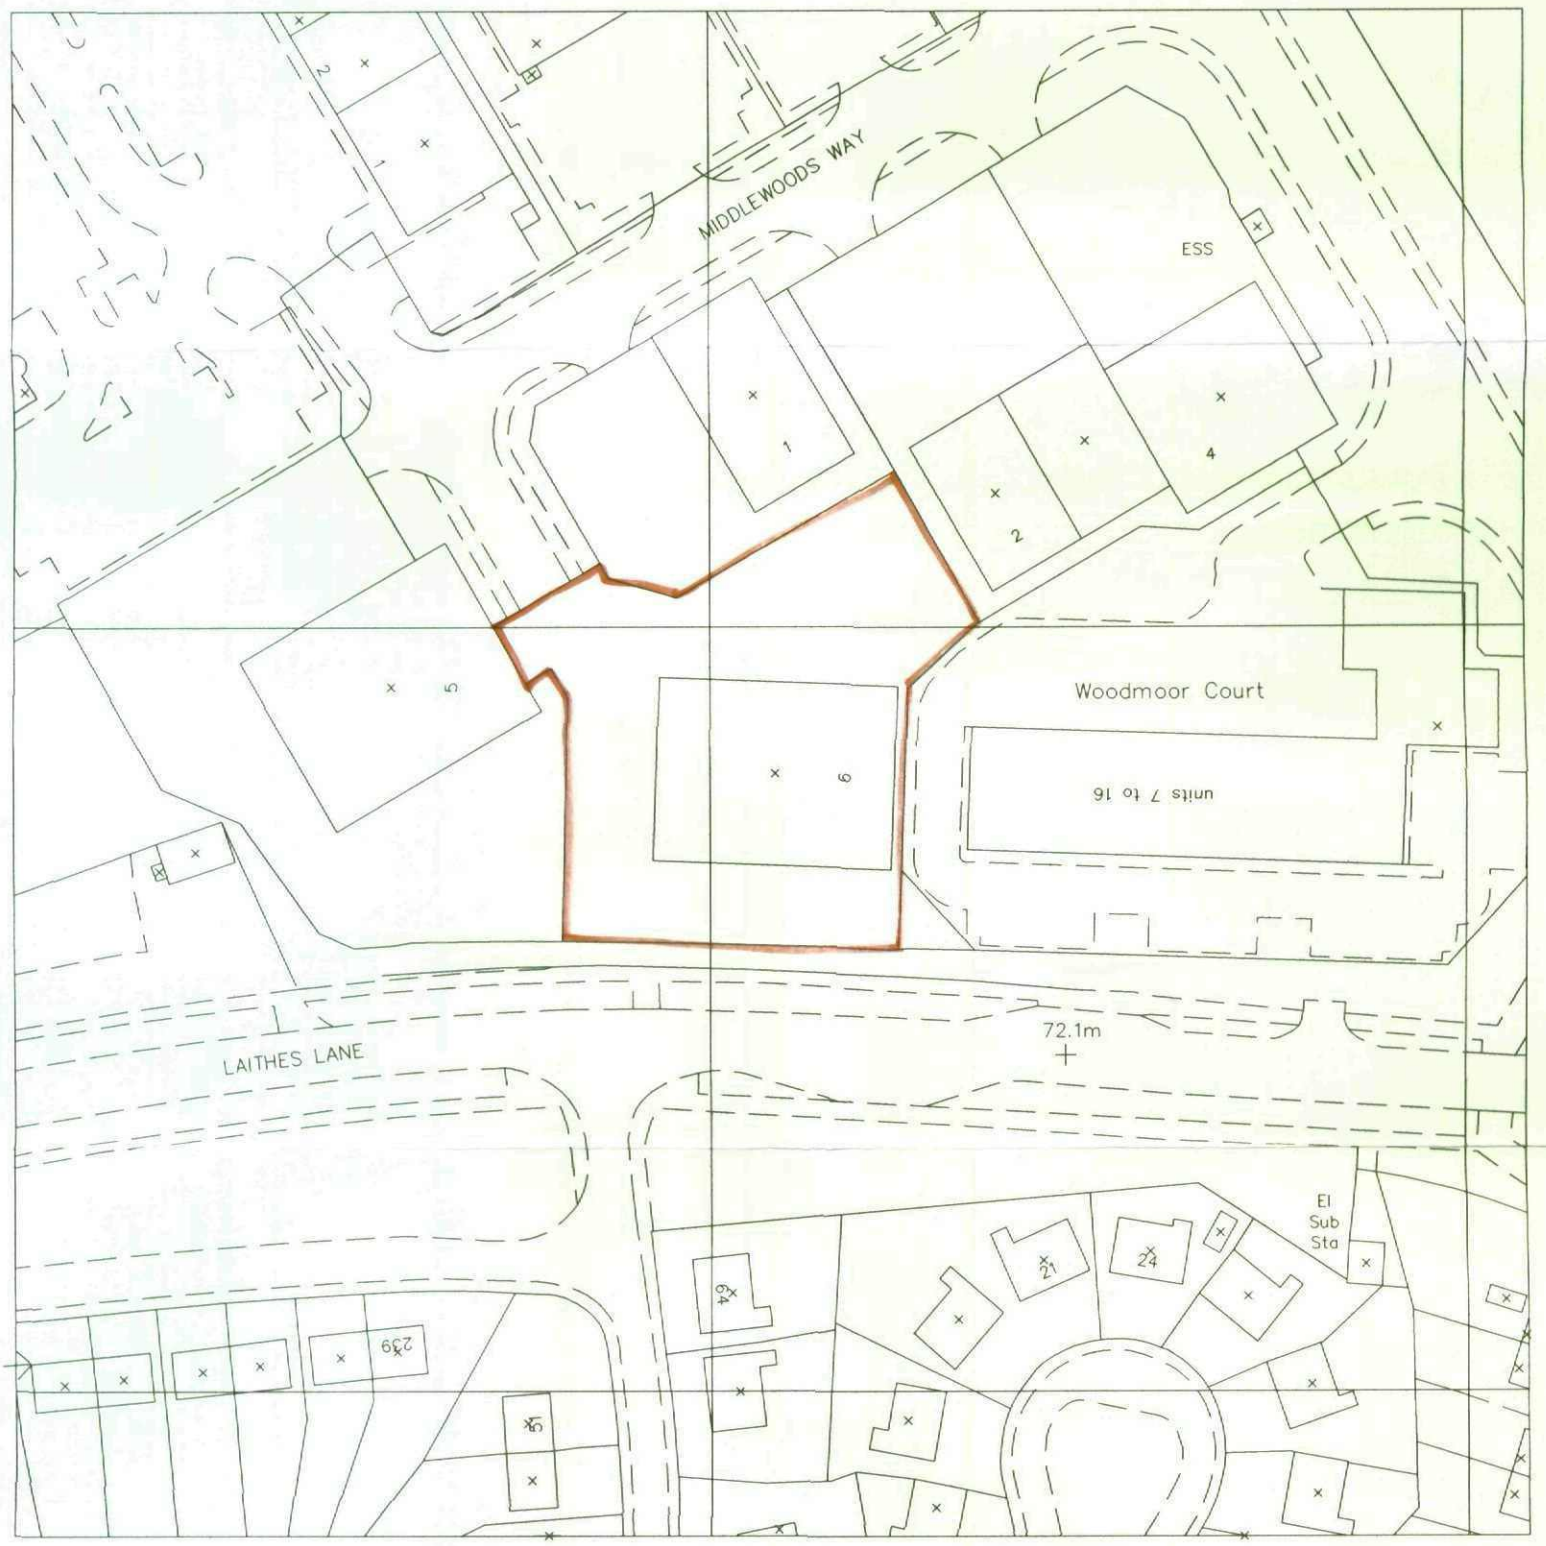

4095 81m

4093 81m

358

4357 08m

4359 08m

20 0 20 40 60 80 100

Metres

HOOLEY TRATT PARTNERSHIP

31 Sunningdale Mount
Sheffield S11 9HA
Tel. 0845 6800018
Mob. 07963 449844

New Building for Kustom Sport
adjacent to Unit 6 Middlewoods Way,
Wharncliffe Business Park, Carlton, Barnsley

Site Location Plan

Scale: 1:1000@ A3	Date: Nov 2009	220/LP