
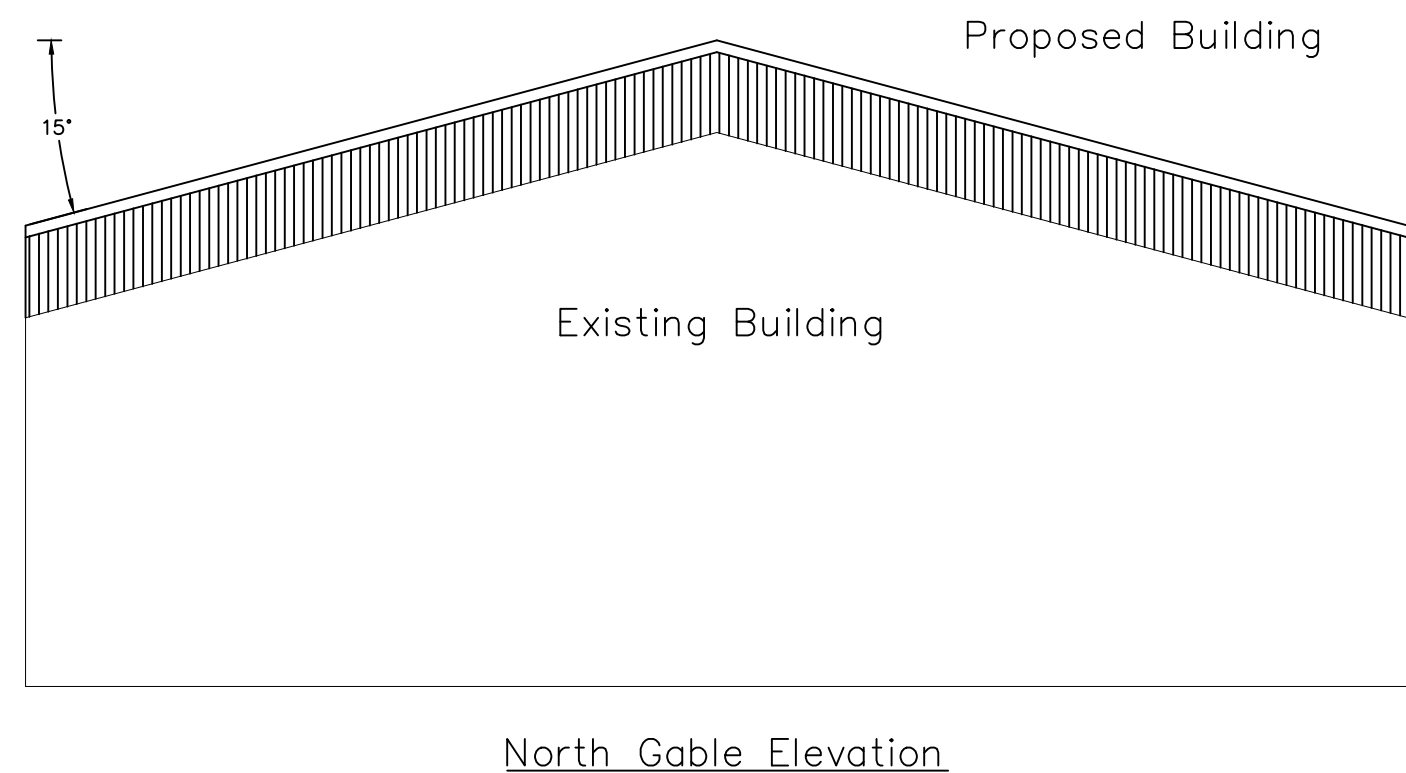
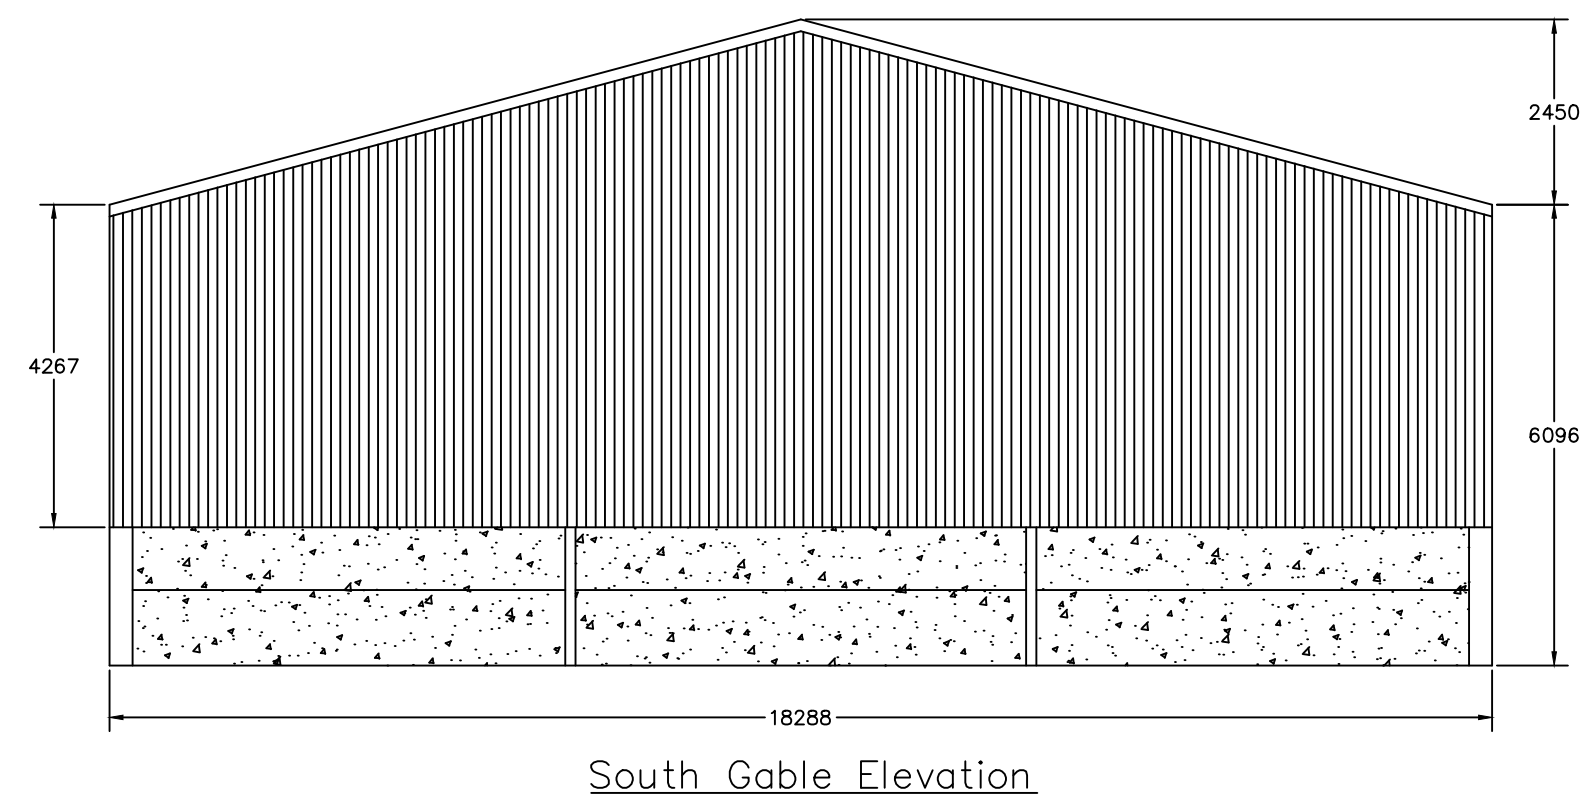
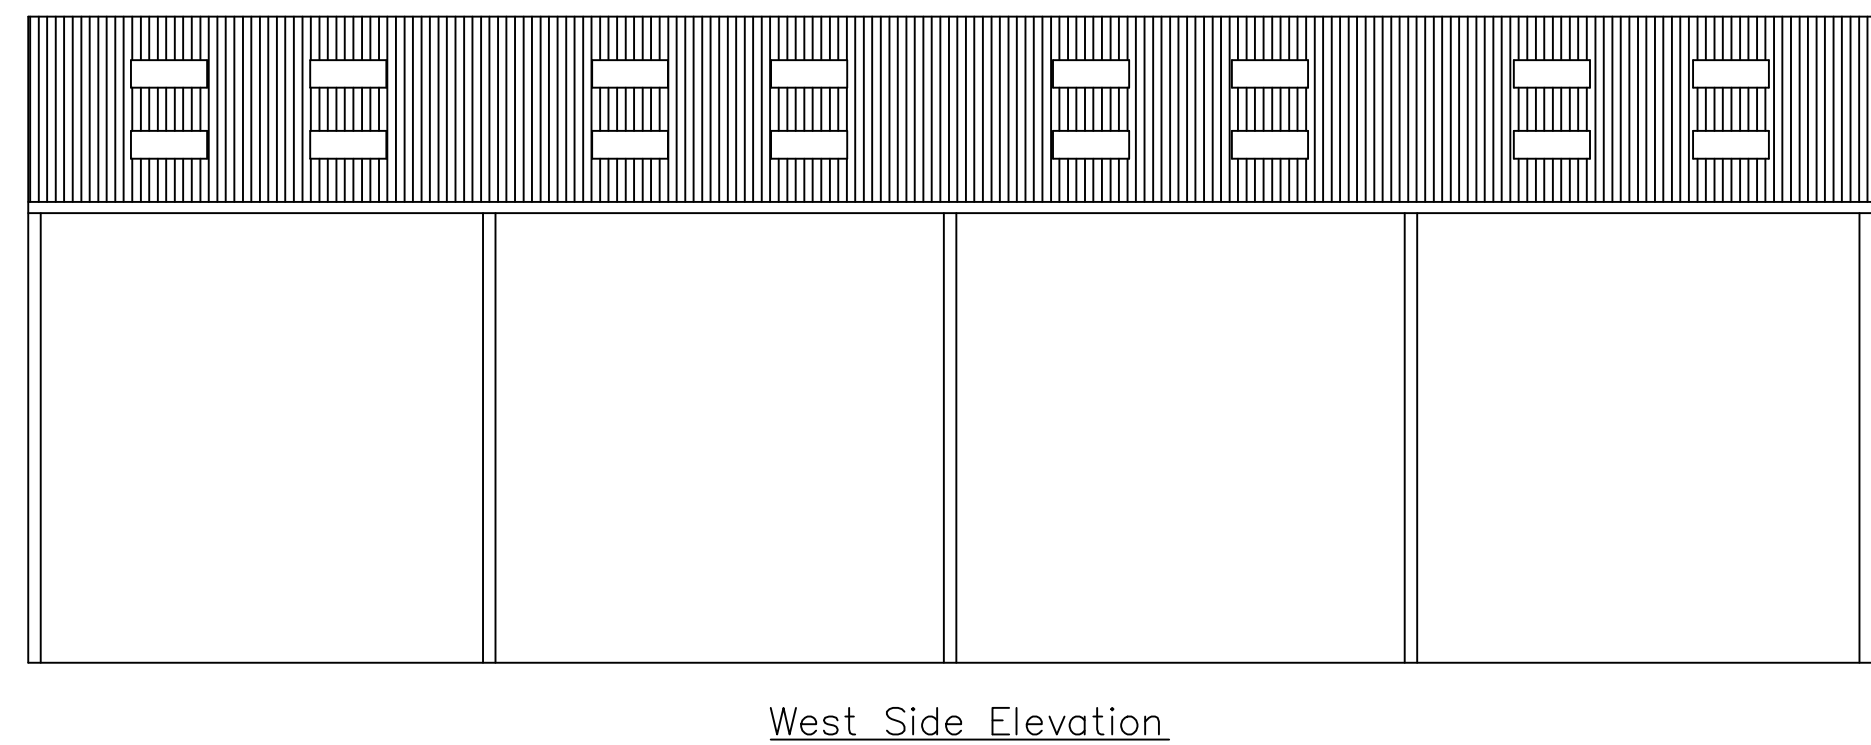


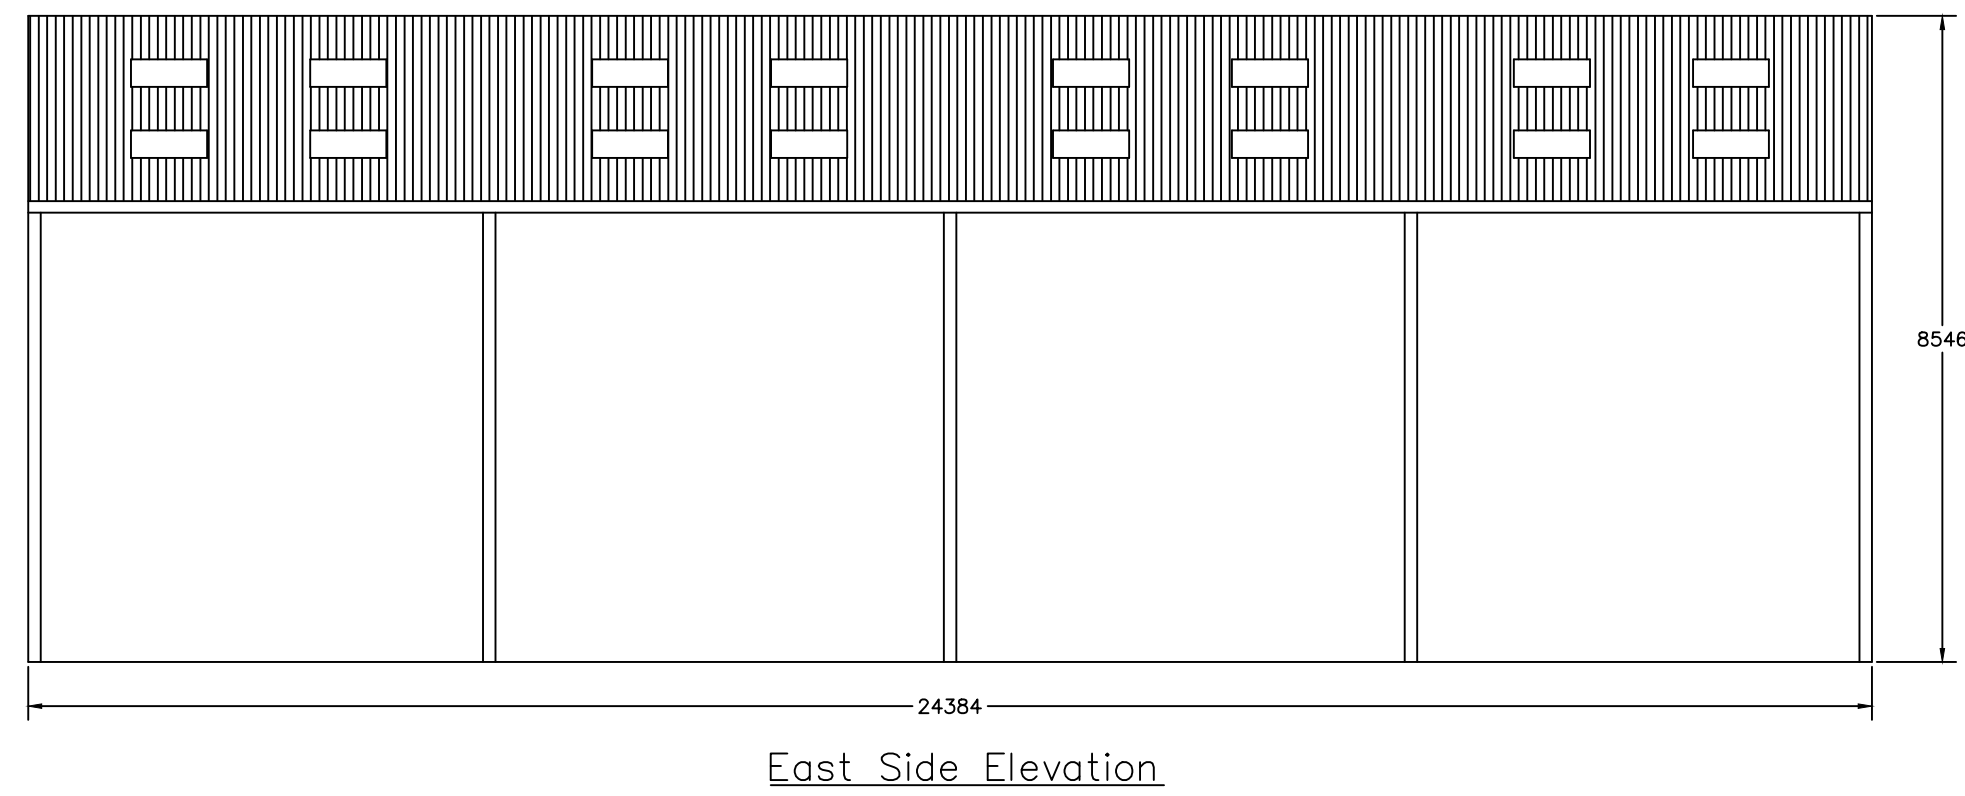

Roof sheeting to be Natural coloured fibre cement sheeting

Vertical cladding to be polyester coated box profile steel sheeting, coloured Vandyke Brown (08B29)

Below clading on the south gable elevation to be pre-stressed concrete panels

All dimensions shown in mm

Rev.	Revision Description	Drn	Chkd	Appd	Date
© Copyright					
A & H Structures Ltd					
Narlow Works, Thorpe, ASHBOURNE. DE6 2AT Tel: 01335 350419 Fax: 01335 350533					
Client: Mr R Seels & Son Highgate House Farm, Dearne Valley Parkway, Goldthorpe, S63 9EY					
Project: Proposed Agricultural Building					
Title: Elevation Drawings					
Drawn by: Joanne Stanley		Designed by:		Checked:	
Date: 16.03.2018		Index No.:		Approved:	
Scales: 1:100 @ A1					
Drawing No: 1240-003					Revision