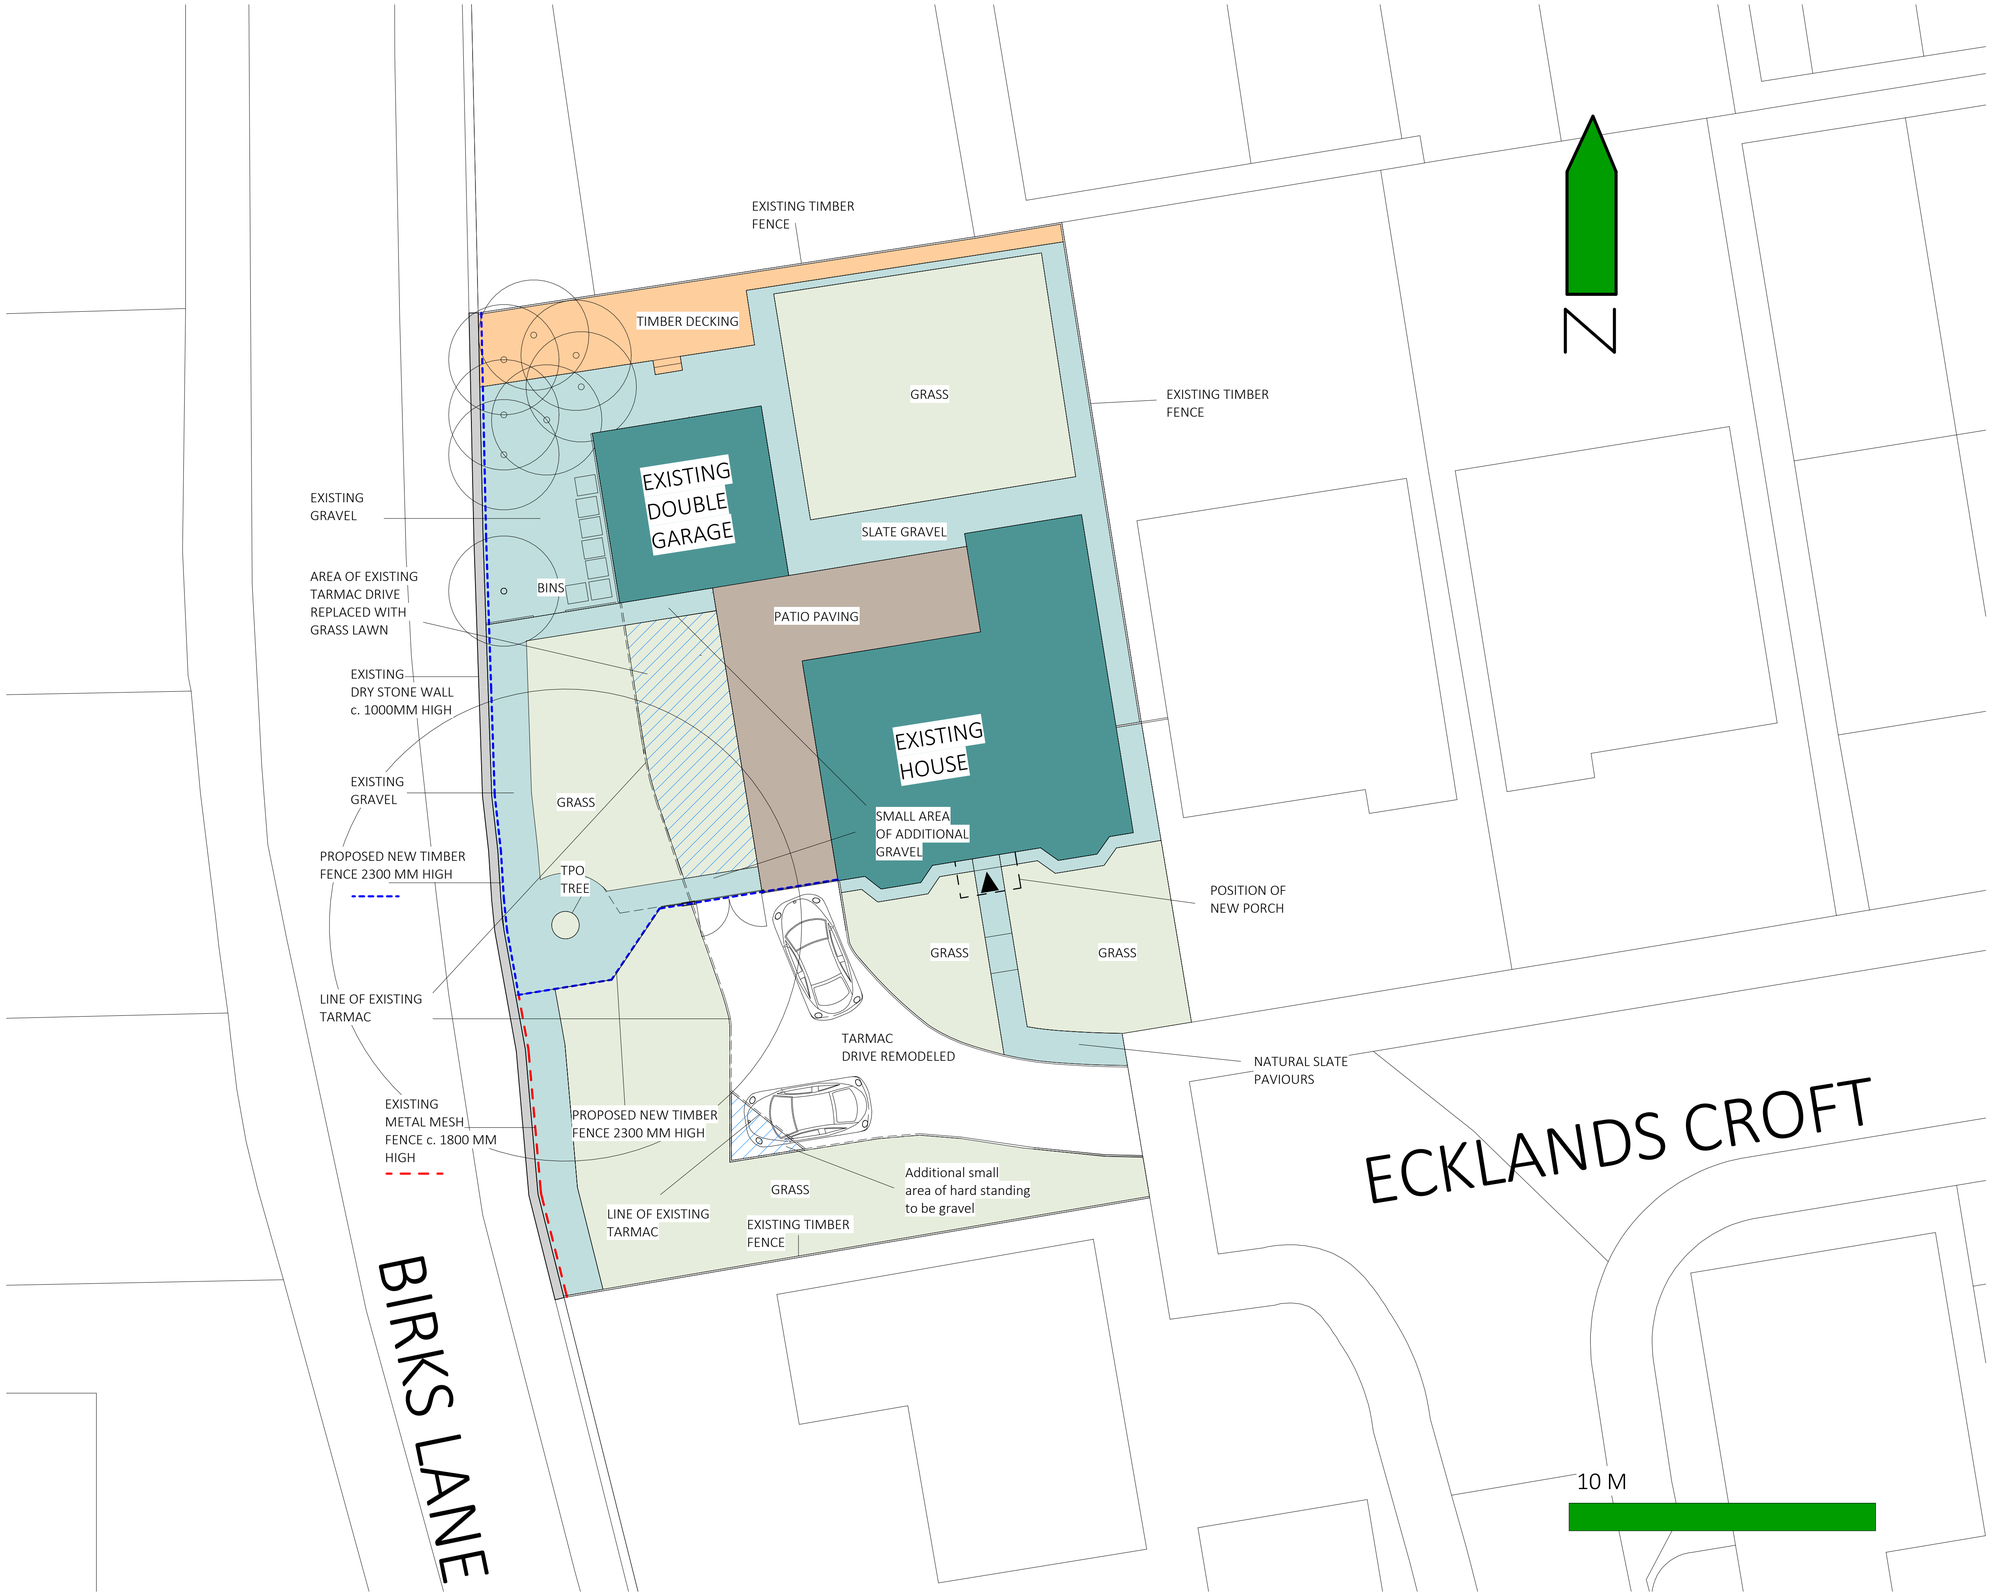


Rev	Description	Date
P1	Light coloured gravel removed in vacinity of the TPO tree and replaced with lawn.	010822
P2	Existing Tarmac Drive remodeled . Additional area of hard standing to be in permeable gravel.	010822
P3	Small area of additional gravel on inside of gate and in front of the garage	010822
P4	Proposed new dry stone wall replaced with 2.3m high timber post fence	010822

CODE	SUITABILITY DESCRIPTION
STATUS	PURPOSE OF ISSUE

AUTODESK.
www.autodesk.com/revit

PROJECT
46 ECKLANDS CROFT

TITLE
PROPOSED SITE PLAN

CLIENT
IAN LOWSON

DRAWN BY	CHECKED BY	DATE
Author	Checker	03/28/22

SCALE (@ A1)	PROJECT NUMBER
1 : 100	EK01

DRAWING NUMBER	REV
EK01-004	P4

01/08/2022 14:41:32