


CONCRETE RETAINING WALL DETAIL 1

SCALE 1:20

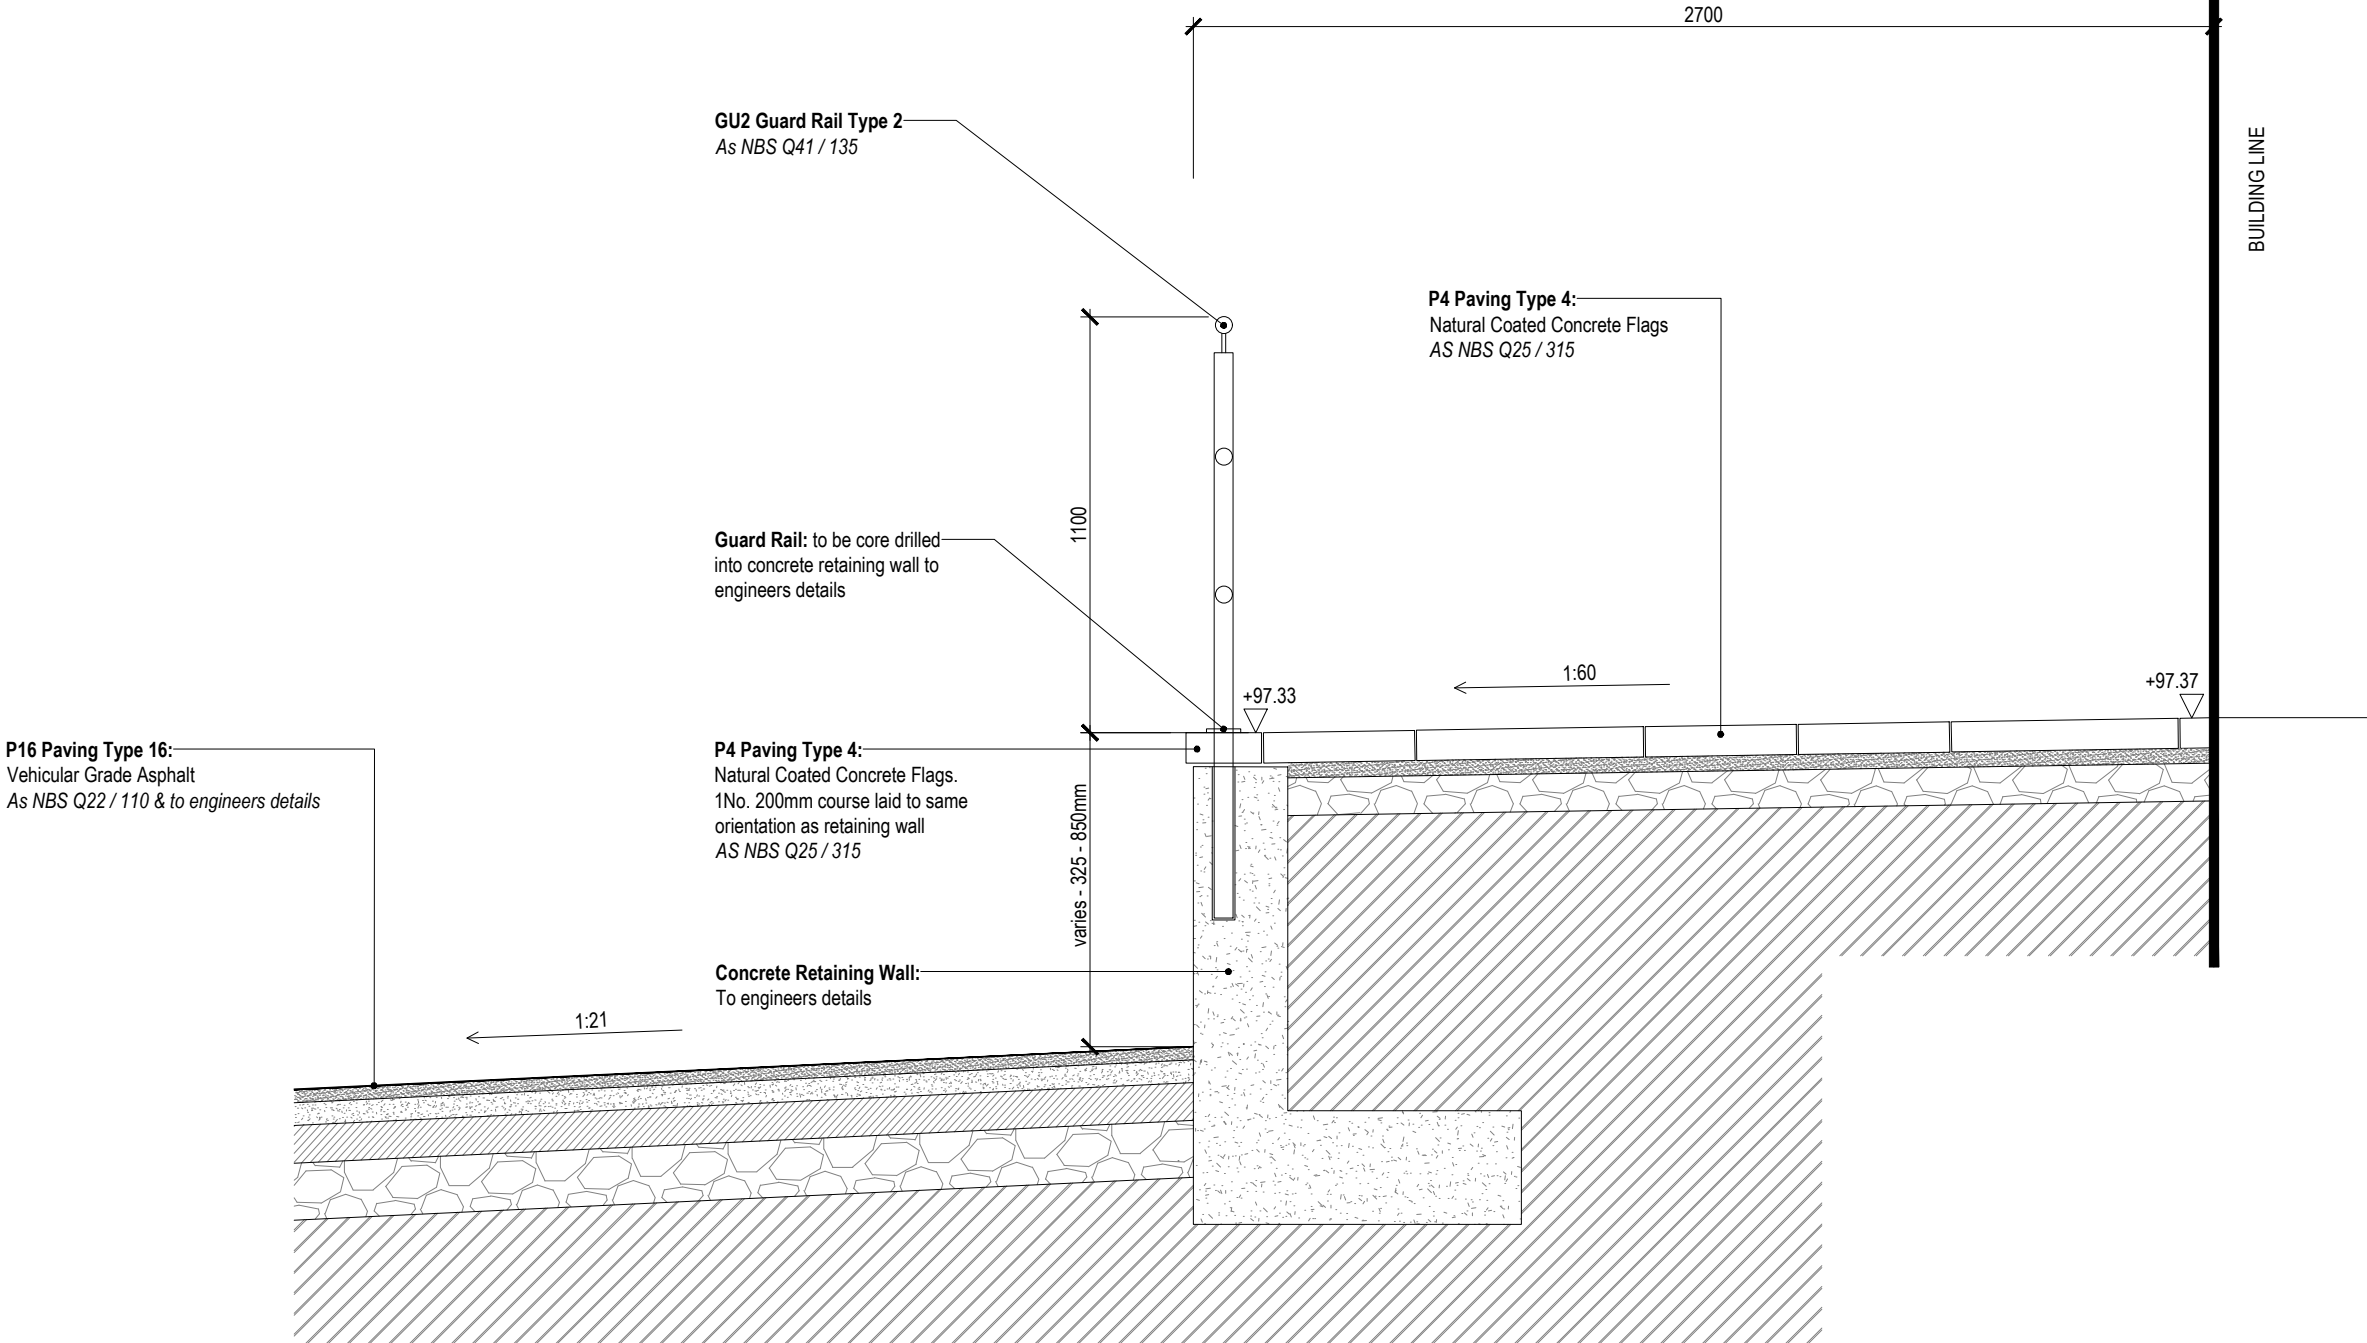

NOTE: ALL BELOW GROUND STRUCTURE TO ENG SPECIFICATION

NOTE: SPOT HEIGHTS AND FINAL DIMS TO BE CONFIRMED ON-SITE BY CONTRACTOR

Notes:

- This drawing is copyright.
- Do not scale dimensions from this drawing.
- This drawing is to be read in conjunction with all other relevant drawings.
- All discrepancies on this drawing are to be reported to the architect.
- Do not modify any element of this drawing.
- Use drawing only for purpose(s) issued.

North Sign / Key Plan

The following external model files are included within this drawing:

[illegible]

Rev	Date	Revision Notes	Dn	Rv
Client / Contractor				



**Intelligence
Buildings
Infrastructure**

www.ibigroup.com

Project
BARNSELY PUBLIC REALM

Drawing Title
CONCRETE RETAINING WALL DETAIL

Job Number 50035	Drawing Originated Date 06/09/19	PAS 1192 Status Code -
Scale@A3 1:20	Purpose COMMENT AND APPROVAL	
Drawing Number BBTC_IBI_N1_L_G700_DT_00_44		Revision -