


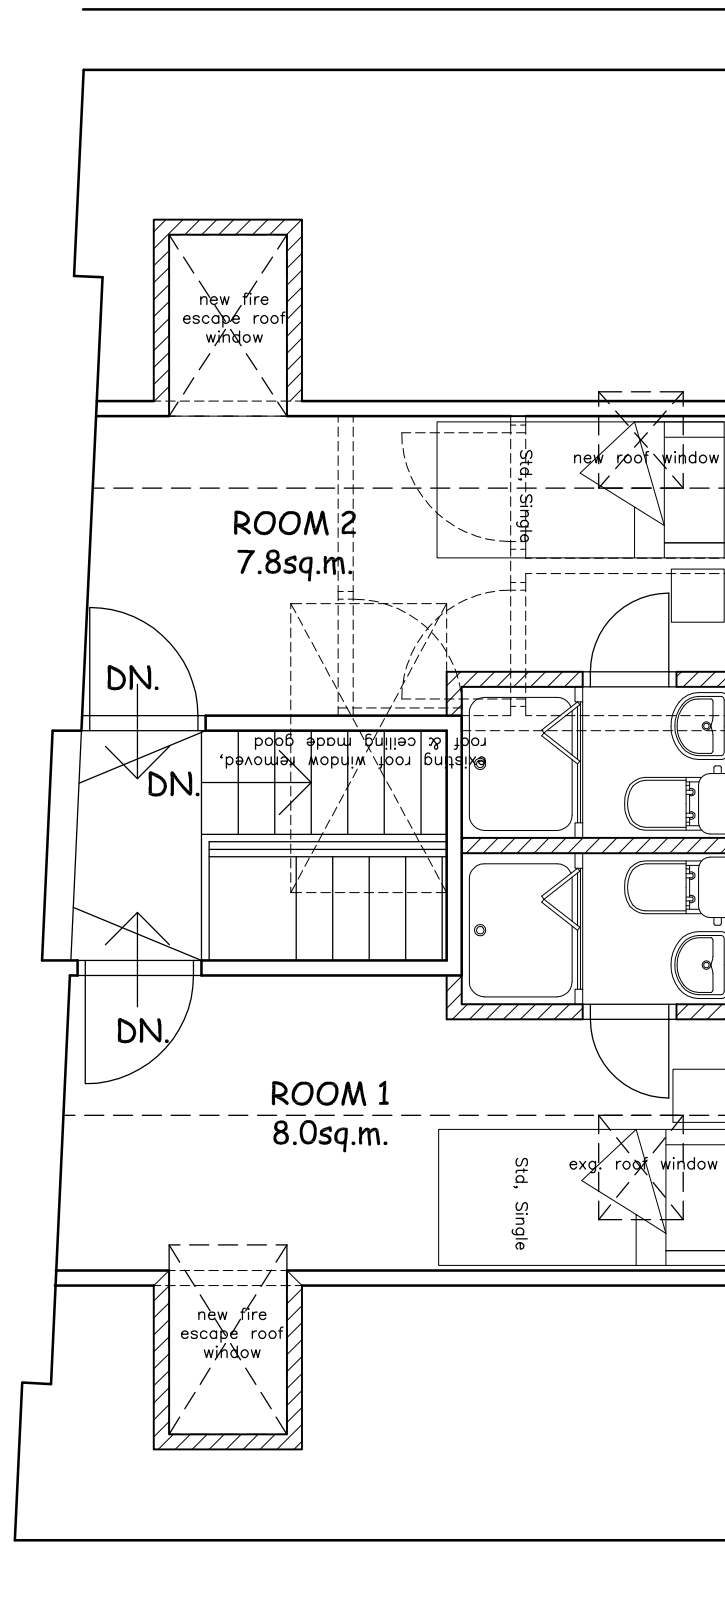

SECOND FLOOR PLAN AS PROPOSED 1:50

Andromeda
ARCHITECTURE
105 HAWKSLEY AVENUE
SHEFFIELD S6 2BD
Tel: (0114) 2854 207

L.P.S. at 7 EASTGATE, BARNLEY, S70 2EP
CHANGE OF USE, OFFICE TO H.M.O. RESIDENTIAL

SECOND FLOOR PLAN AS PROPOSED

1/50 @ A3

DEC,'16

09-1116-SK1.4