



Notes :-

1. This drawing and the following notes to be read in conjunction with all relevant Architects, Engineers & Specialist drawings and specifications.

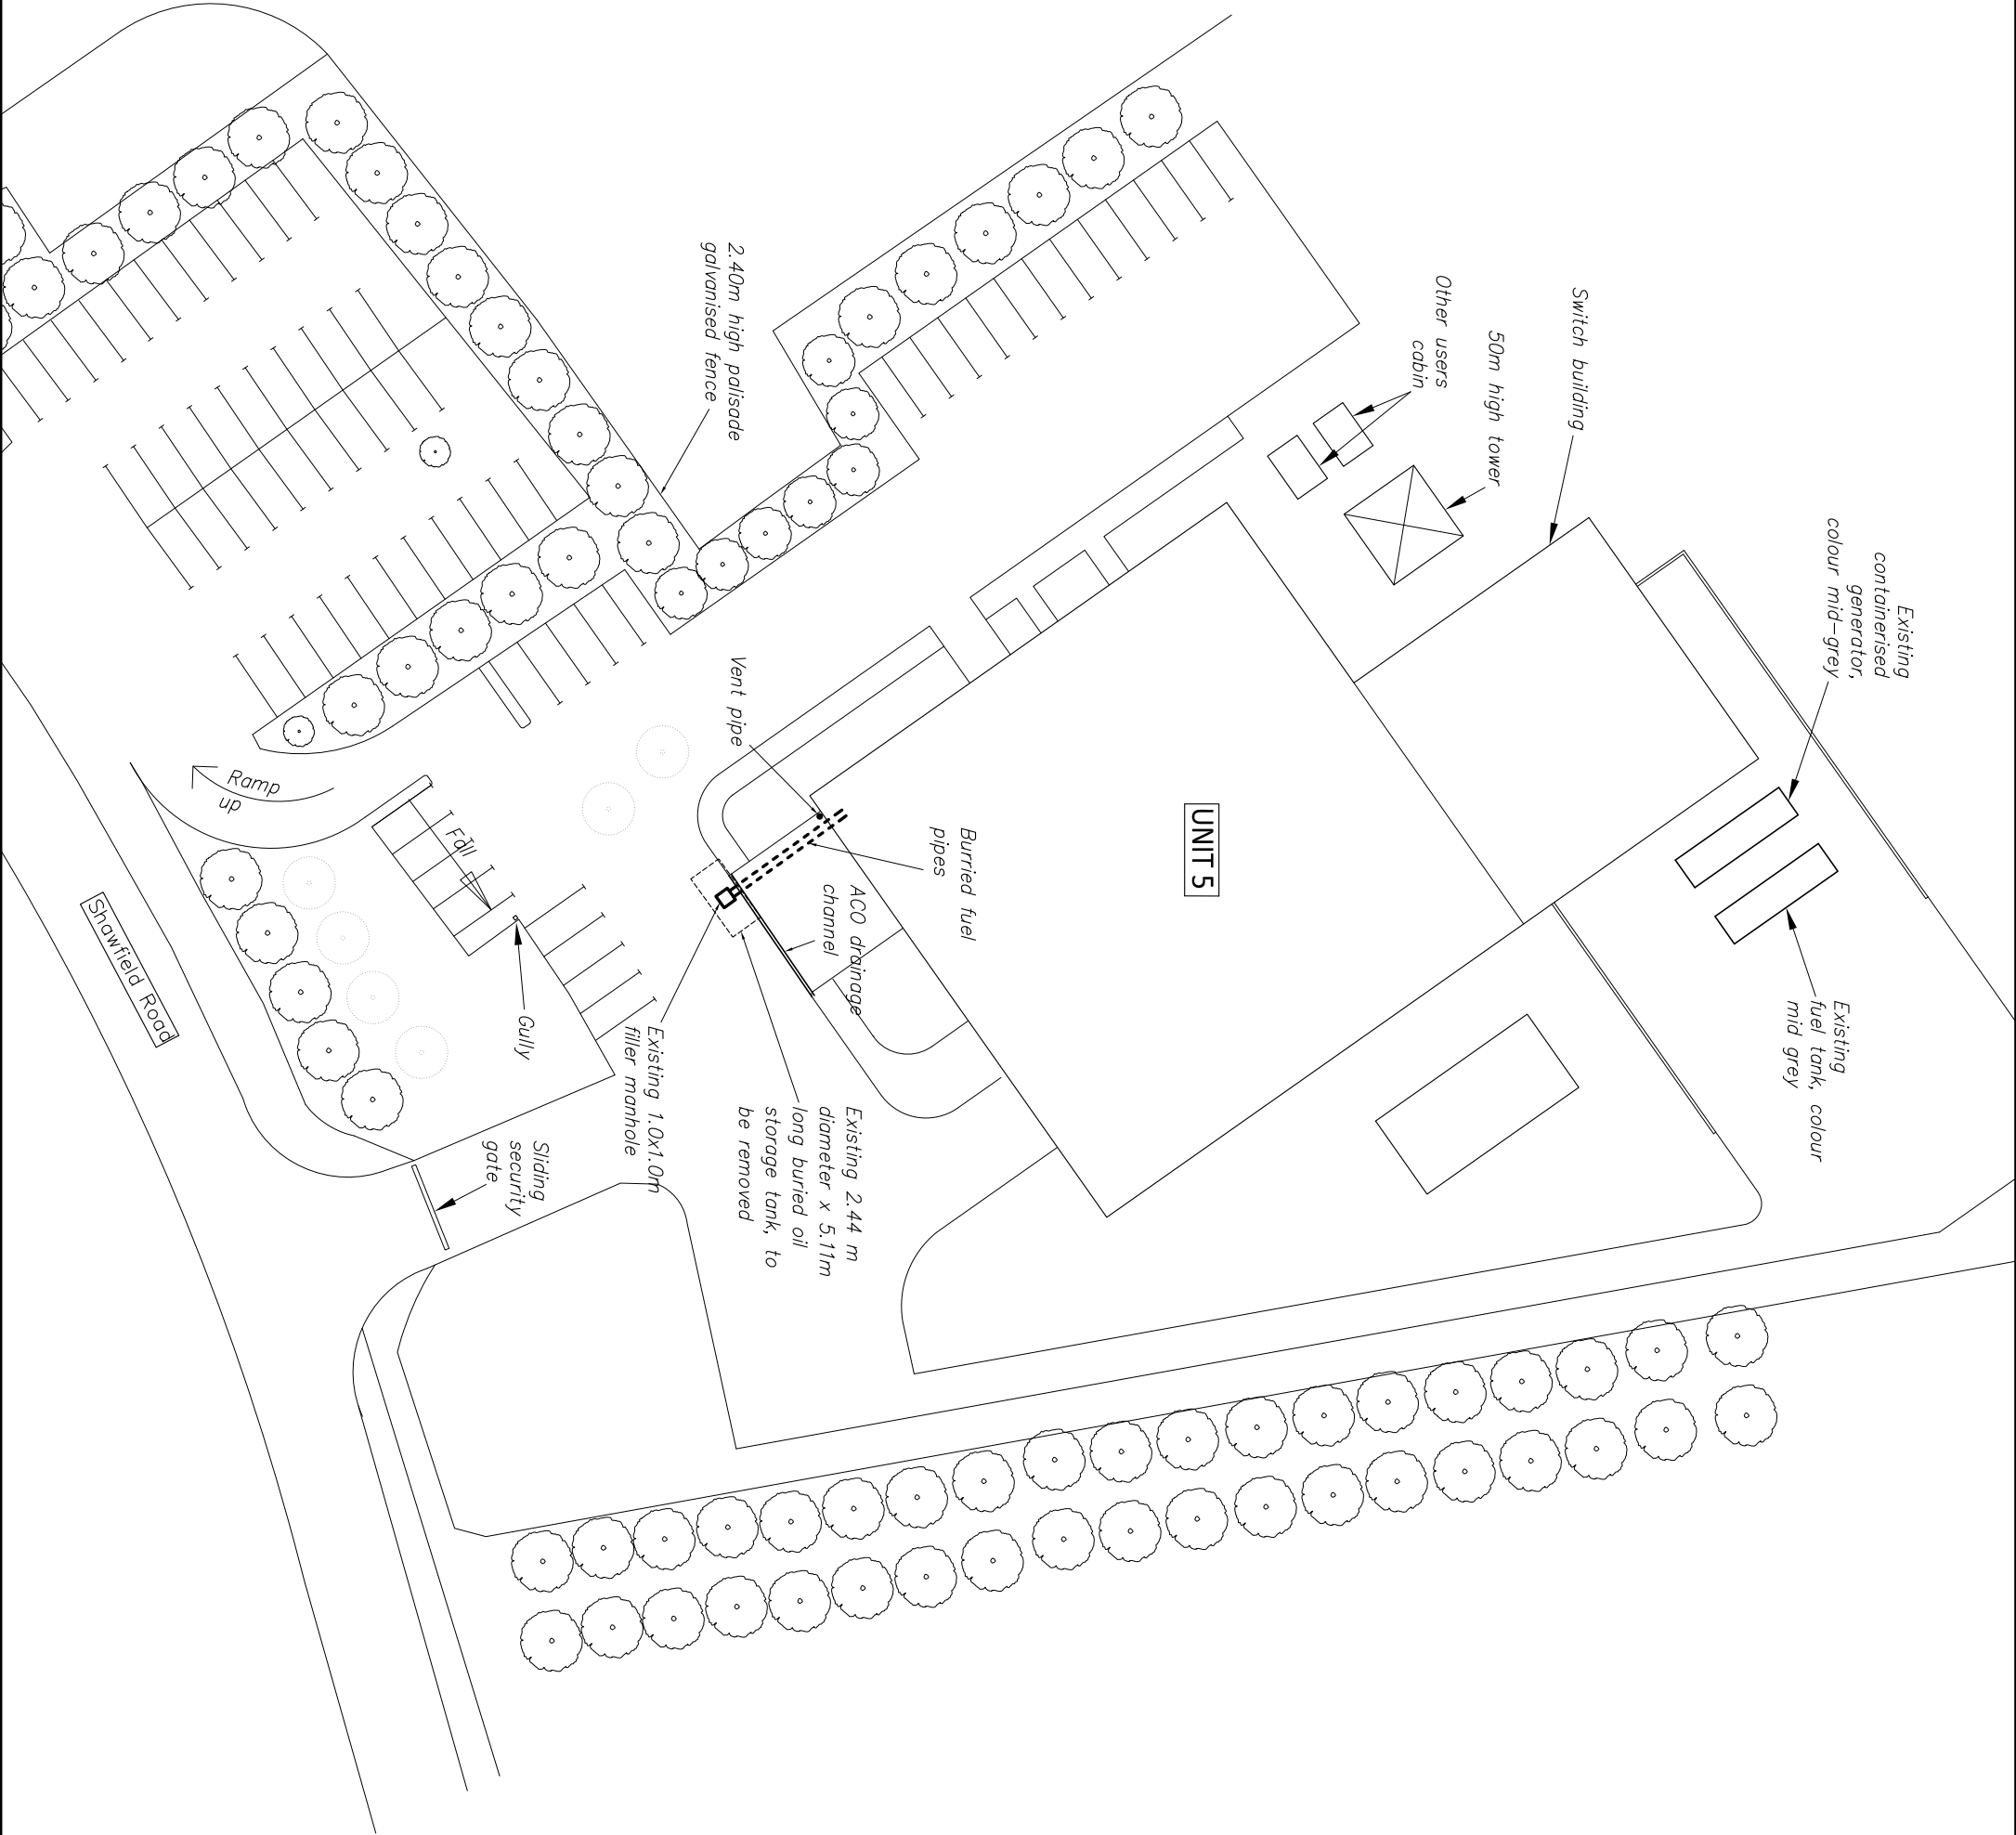

PRELIMINARY

A.	24.03.20	ISSUED FOR PLANNING APPROVAL
.	02.07.19	ISSUED FOR COMMENTS
Rev	Date	Comment

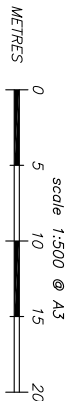

clive adams associates ltd

Consulting Engineers
Braganza Way
Chelmsford, Essex, CM1 6AP.
Telephone: (01708)344344
E-mail address: design@cliveoa.com

Project	BT Ltd. Barnsley Oil storage upgrade		
---------	--	--	--

Title	Existing Site Layout		
-------	----------------------	--	--

Drawn	Checked	Date	Scale
M.T.	C.I.A.	June '19	1:500@A3
Drawing No	8784-01		Rev
			A.

Cad File: \\network\Drawings\ES\Barnsley